Notes

Do not scale from drawing, use figured dimensions only.

All dimensions must be checked and verified on site prior to commencement of work and architect to be notified of any discrepancies.

This drawing is intended to permit overall scheme proposals only and cannot be used for construction purposes without further information.

Rev.		Drawn	Checked	Date
A	Rear terrace revised	MJN		04.08.17
B	Garage block reduced in size, link walkway omitted.	MJN		08.09.17
C	Roof lights indicated	MJN		14.09.17
D	General Update	MJN		19.12.17
E	General Update dwelling and garage position amended.	MJN		15.02.18
F	General Update dwelling and garage position amended.	MJN		26.02.18



North Elevation 1:100



South Elevation 1:100



East Elevation 1:100

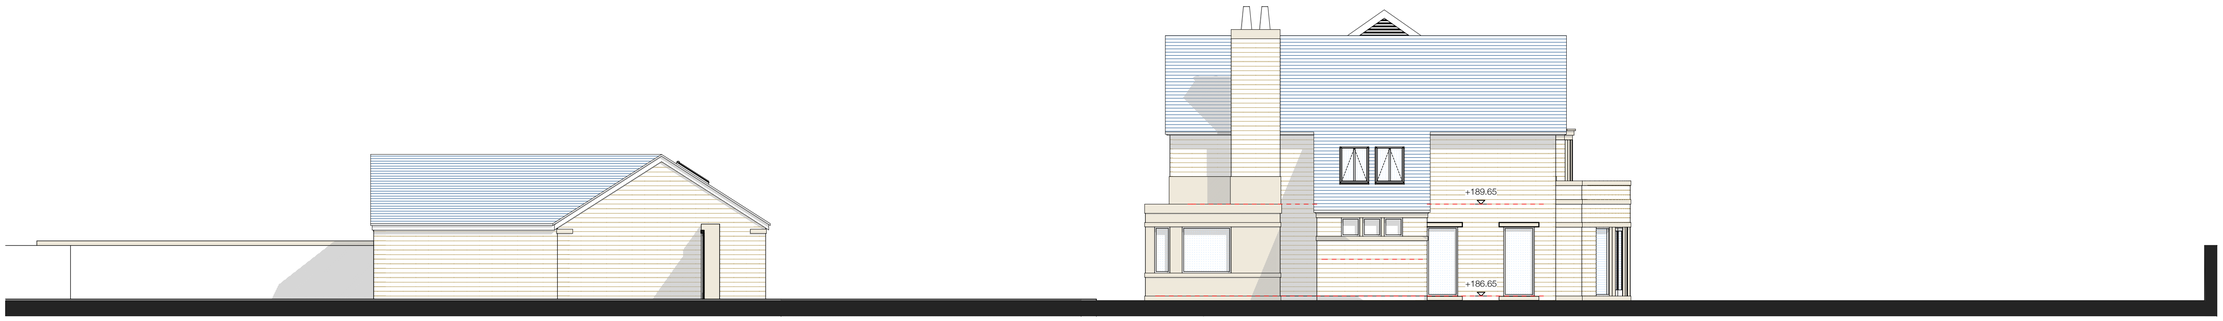

West Elevation 1:100

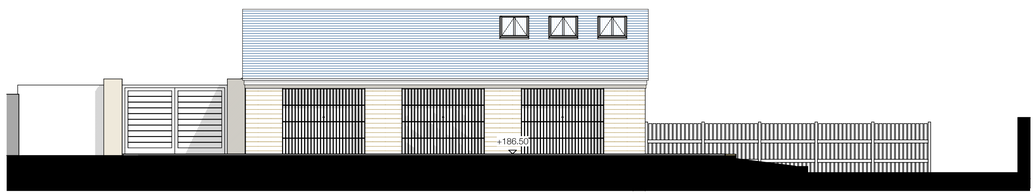

Garage South Elevation 1:100

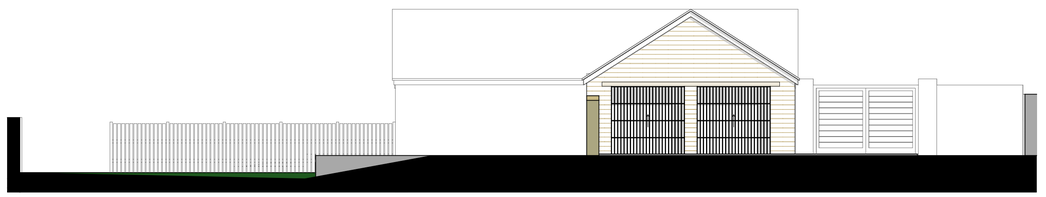

Garage North Elevation 1:100

Job Title
New Detached Dwelling,
Daisy Lea Lane, Huddersfield

Client
Mr Michael Lee

Status: Planning
Company: AD

Drawing: Proposed Elevations
Scale @ A1: 1:100

Date: June 2017
Drawn: MJN
Checked:

Drawing No.: 3152 (0-) 08
Revision: F

ONE17
ARCHITECTS & INTERIOR DESIGNERS
The Dyehouse, Armitage Bridge
Huddersfield, West Yorkshire HD4 7PD
T 01484 668 000 F 01484 668 001
E solutions@one17design.com
ONE17DESIGN.COM