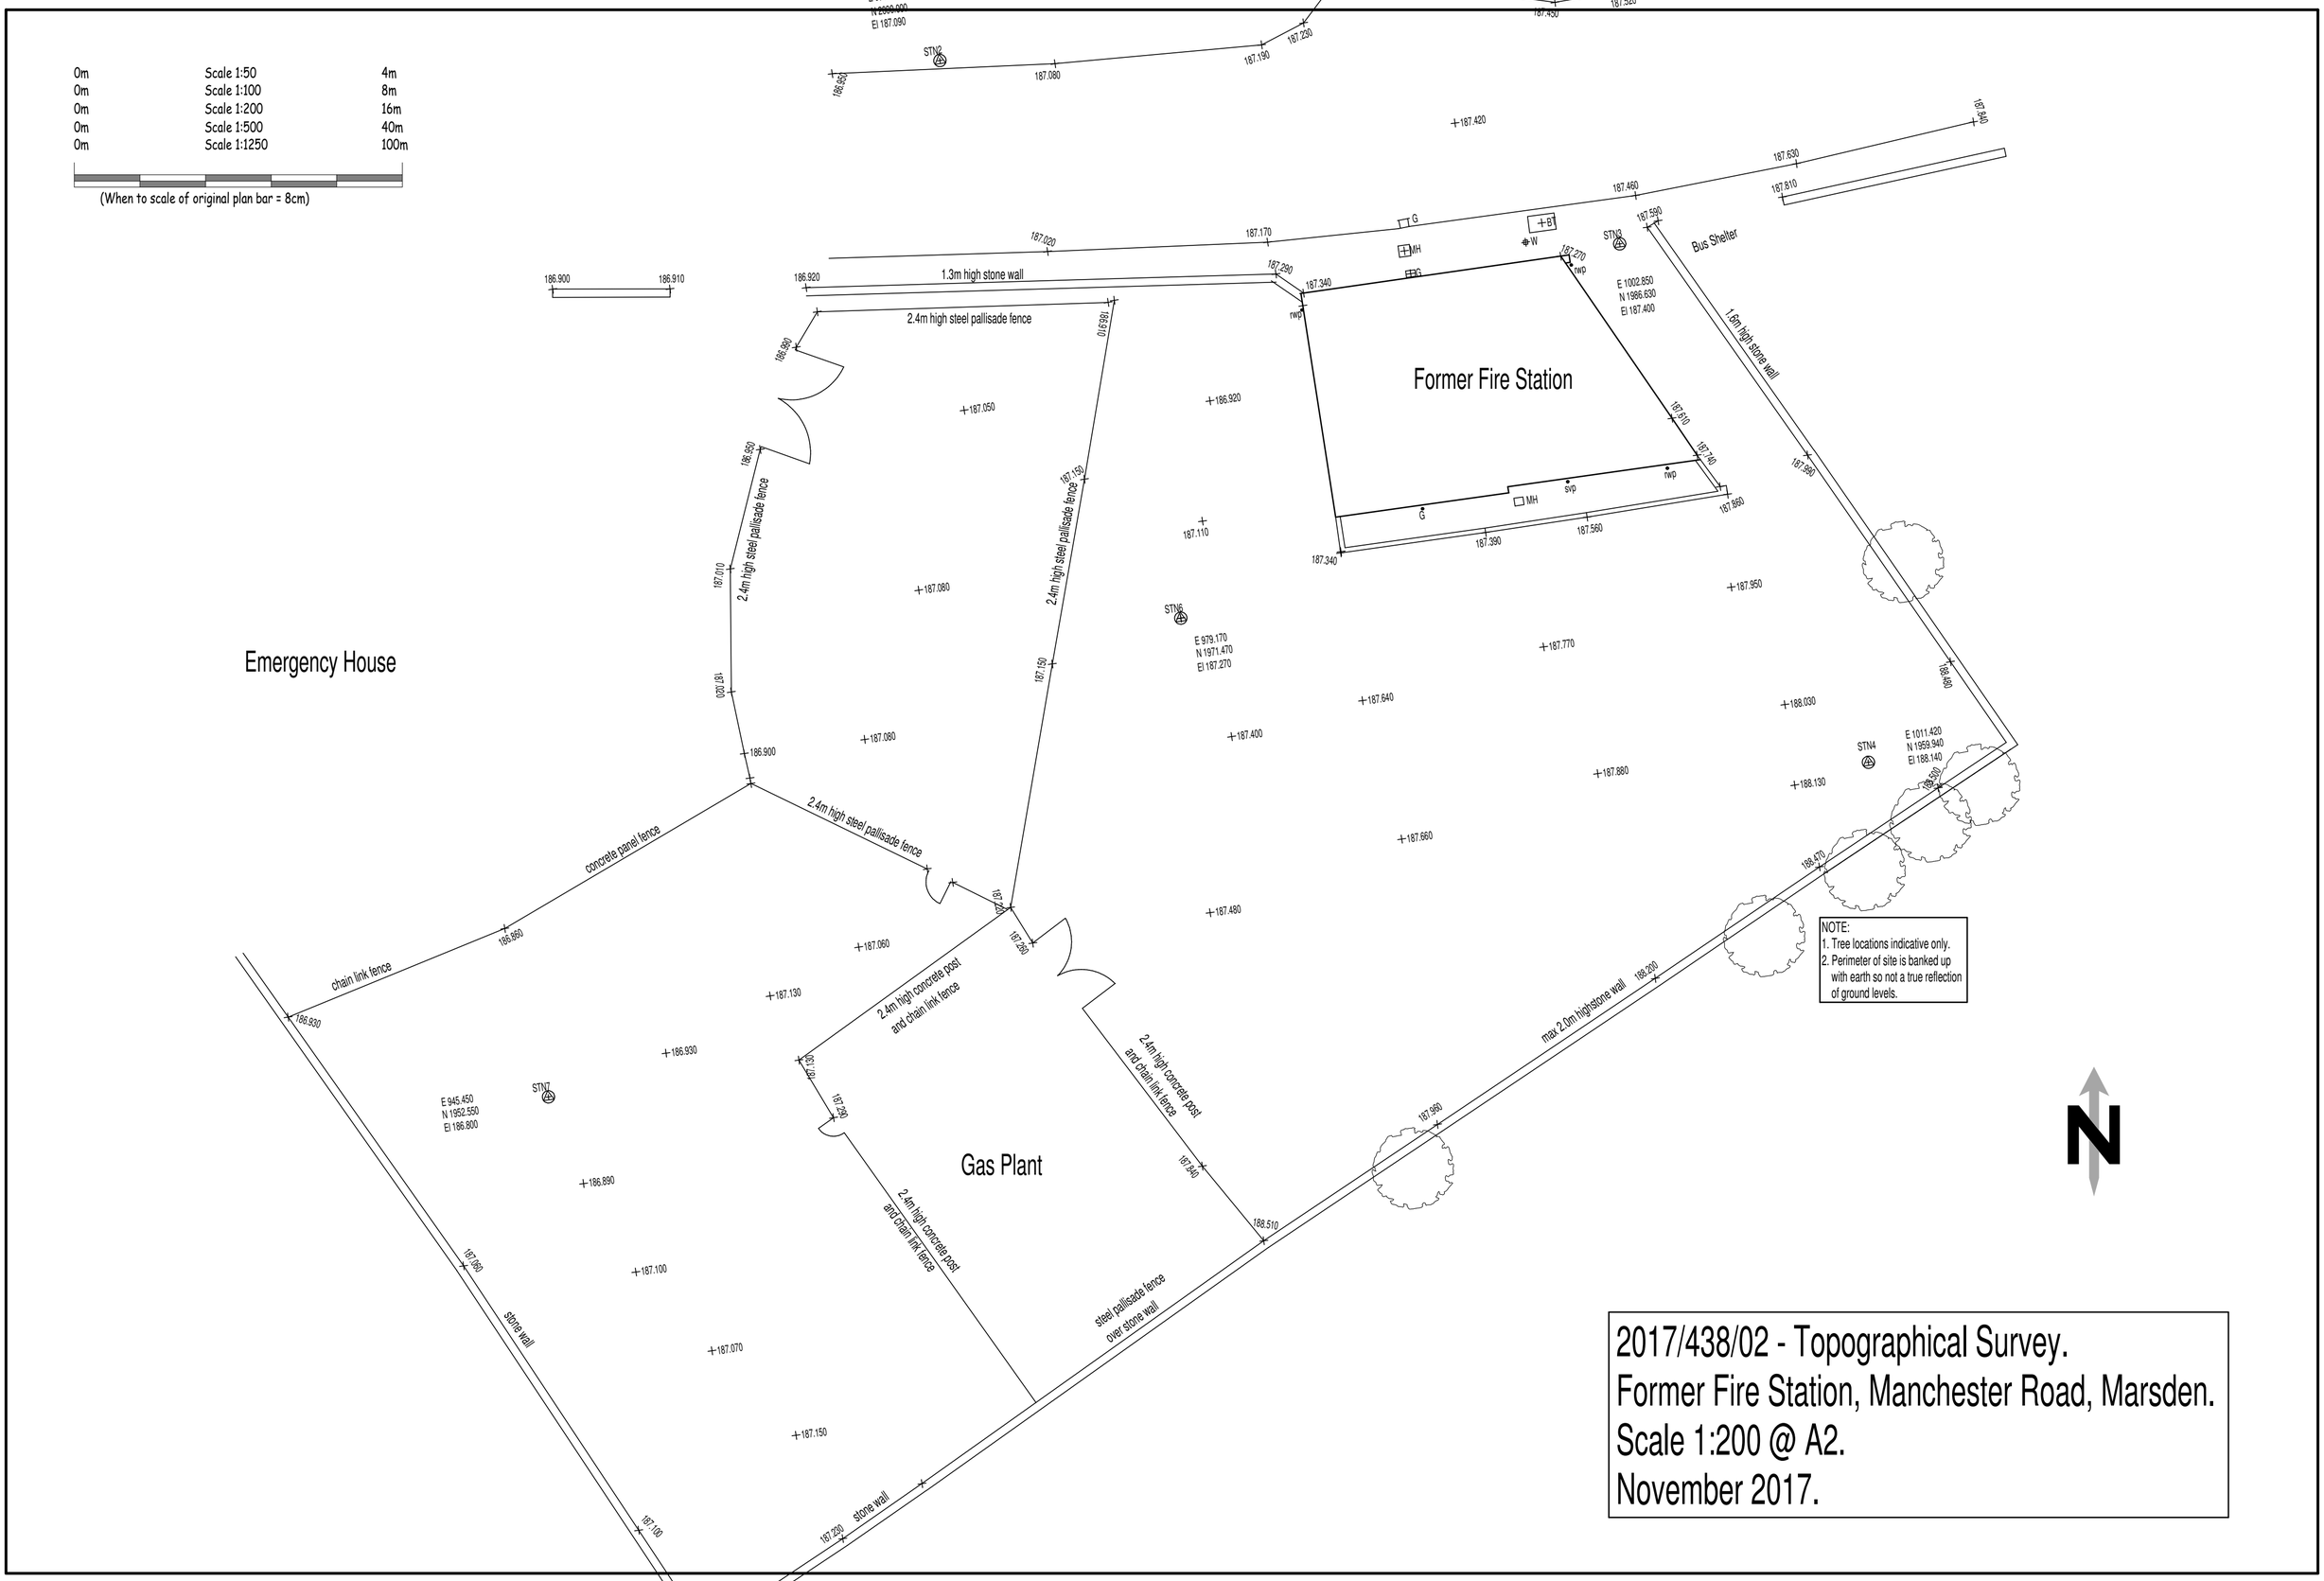

2017/438/02 - Topographical Survey.
Former Fire Station, Manchester Road, Marsden.
Scale 1:200 @ A2.
November 2017.