


No 7

No 9

No 11

EXISTING PLAN

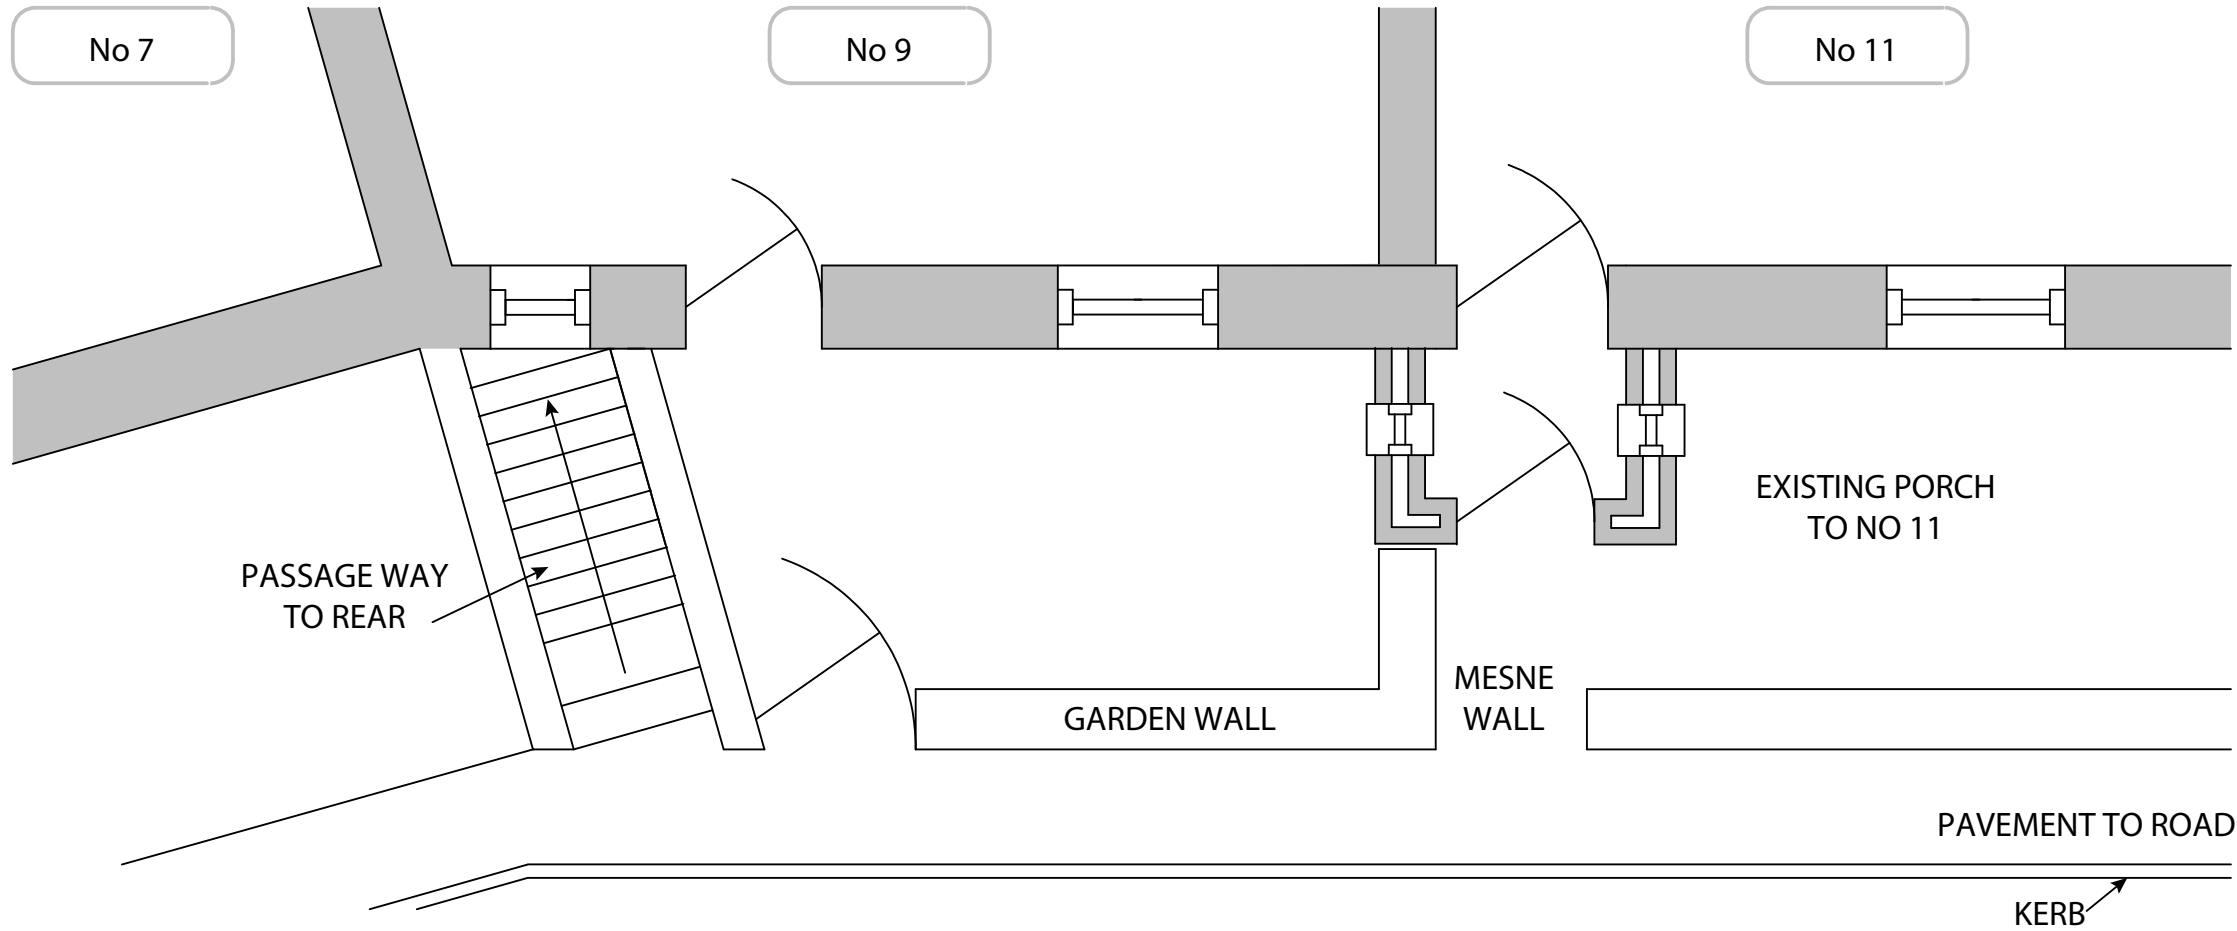


No 7

No 9

No 11

PROPOSED PLAN

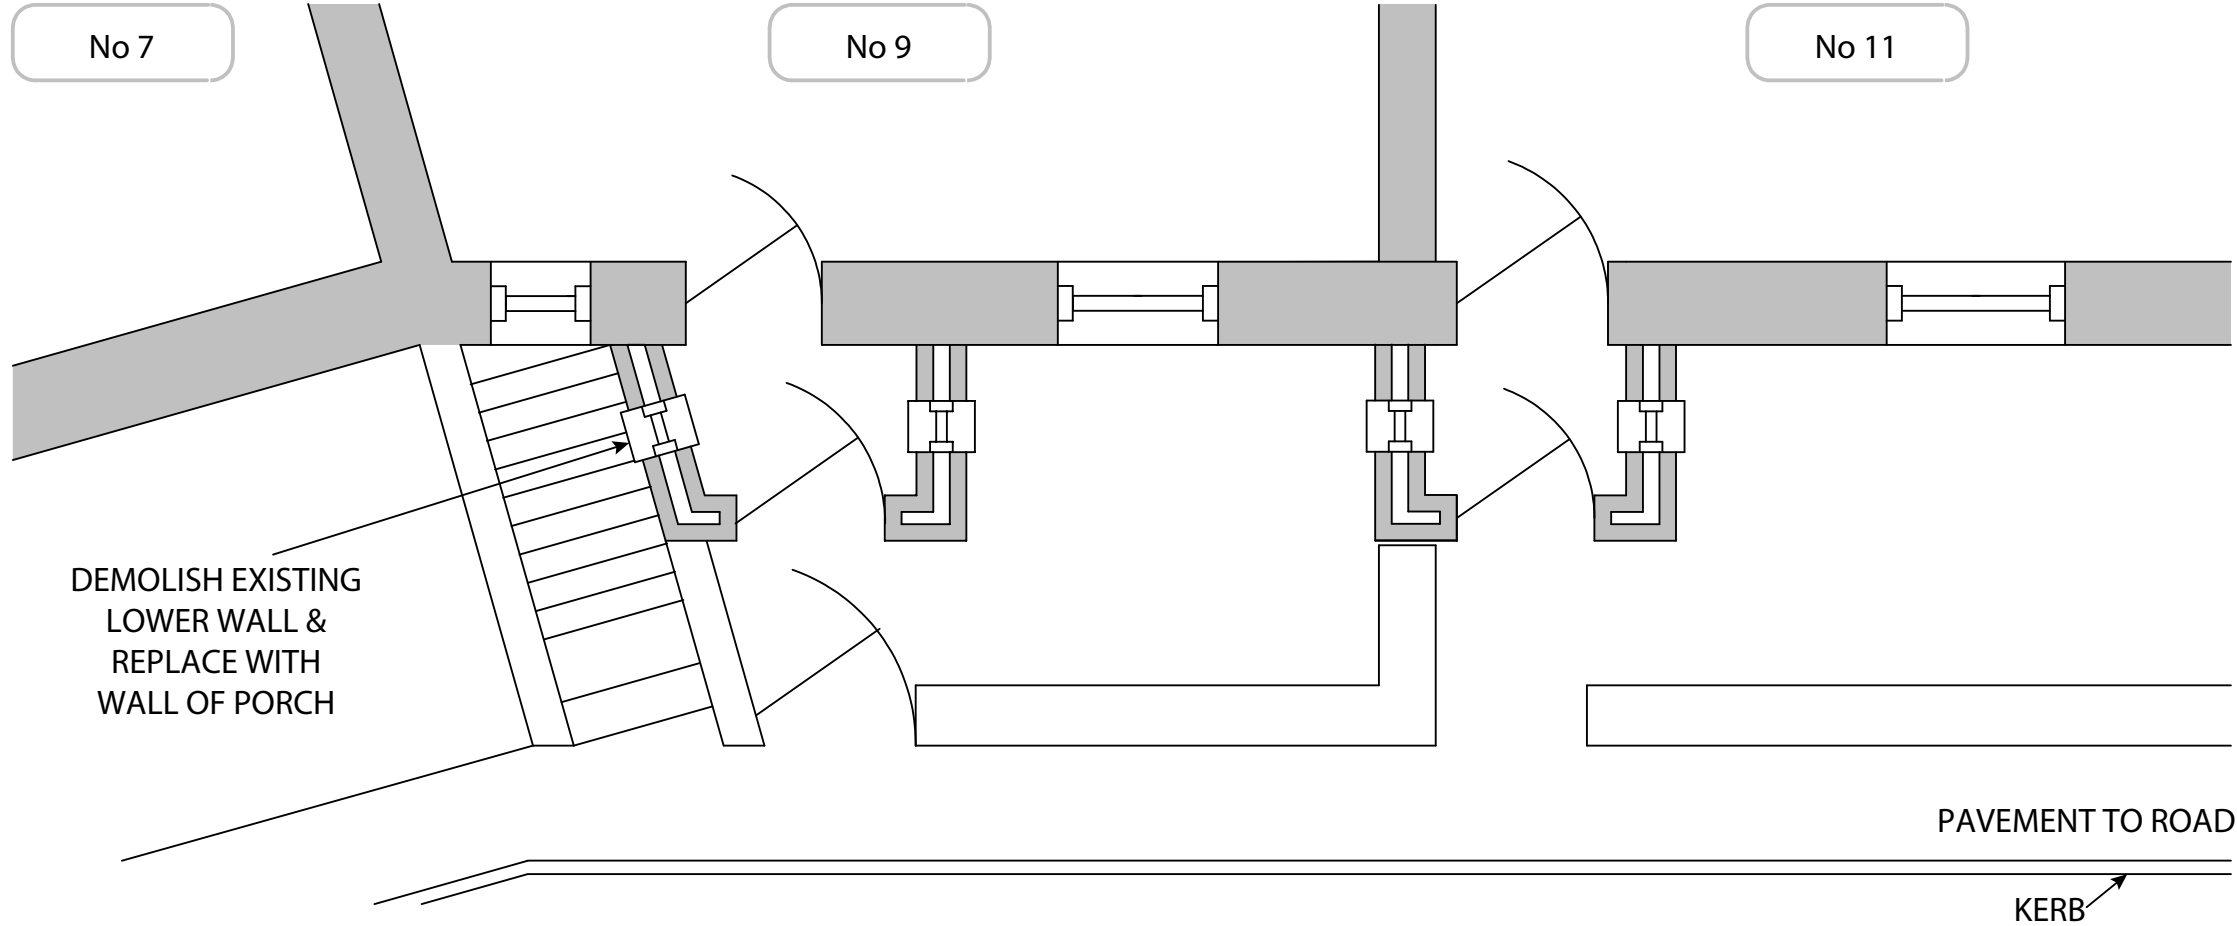

9 LASCELLES HALL ROAD, HD5 0AT