


Side Elevation 1:50


Front Elevation 1:50

External Materials Legend:


1. Random natural stone.
2. Render
3. UPVC dg windows and doors
4. UPVC Rainwater goods
5. Concrete interlocking roof tiles
6. Painted steel garage doors.
7. Facing brickwork
8. Greenhouse.

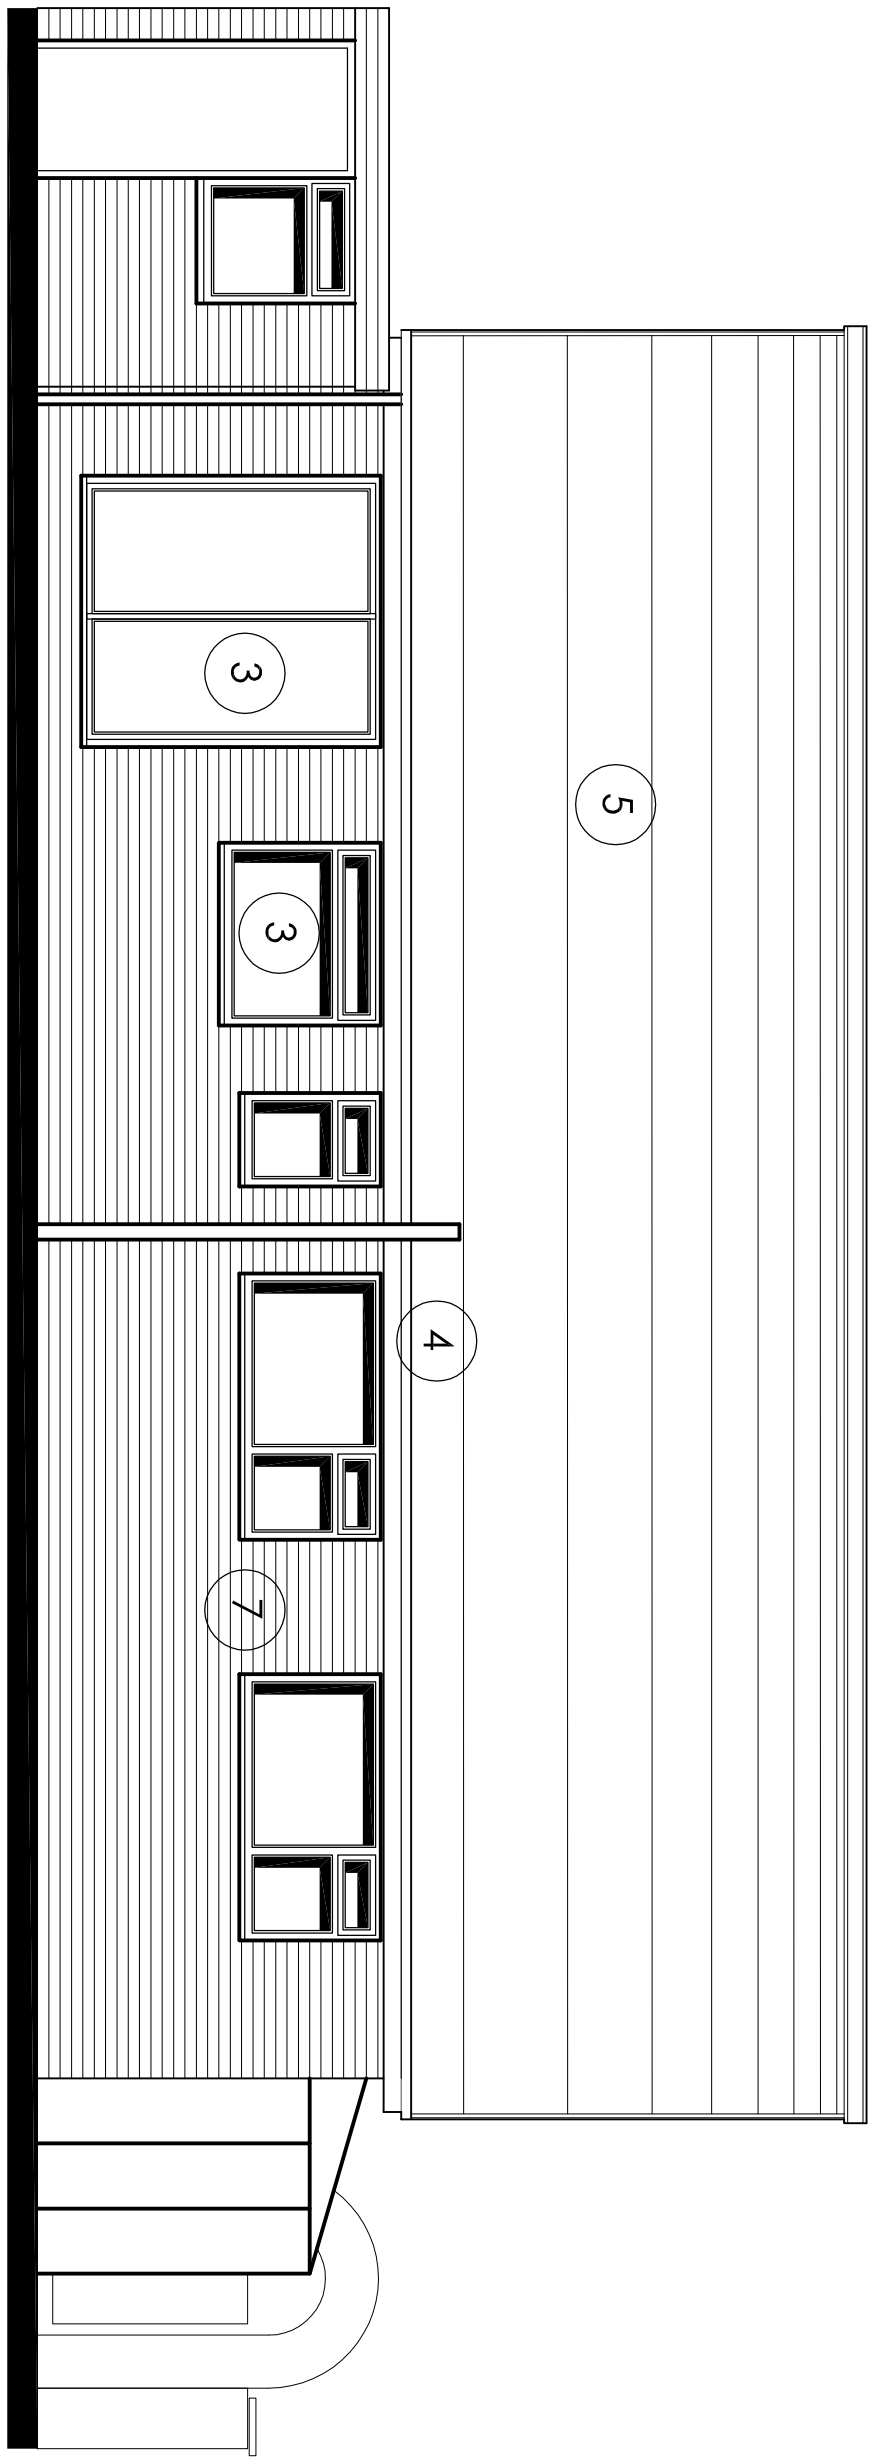

Front Elevation 1:50

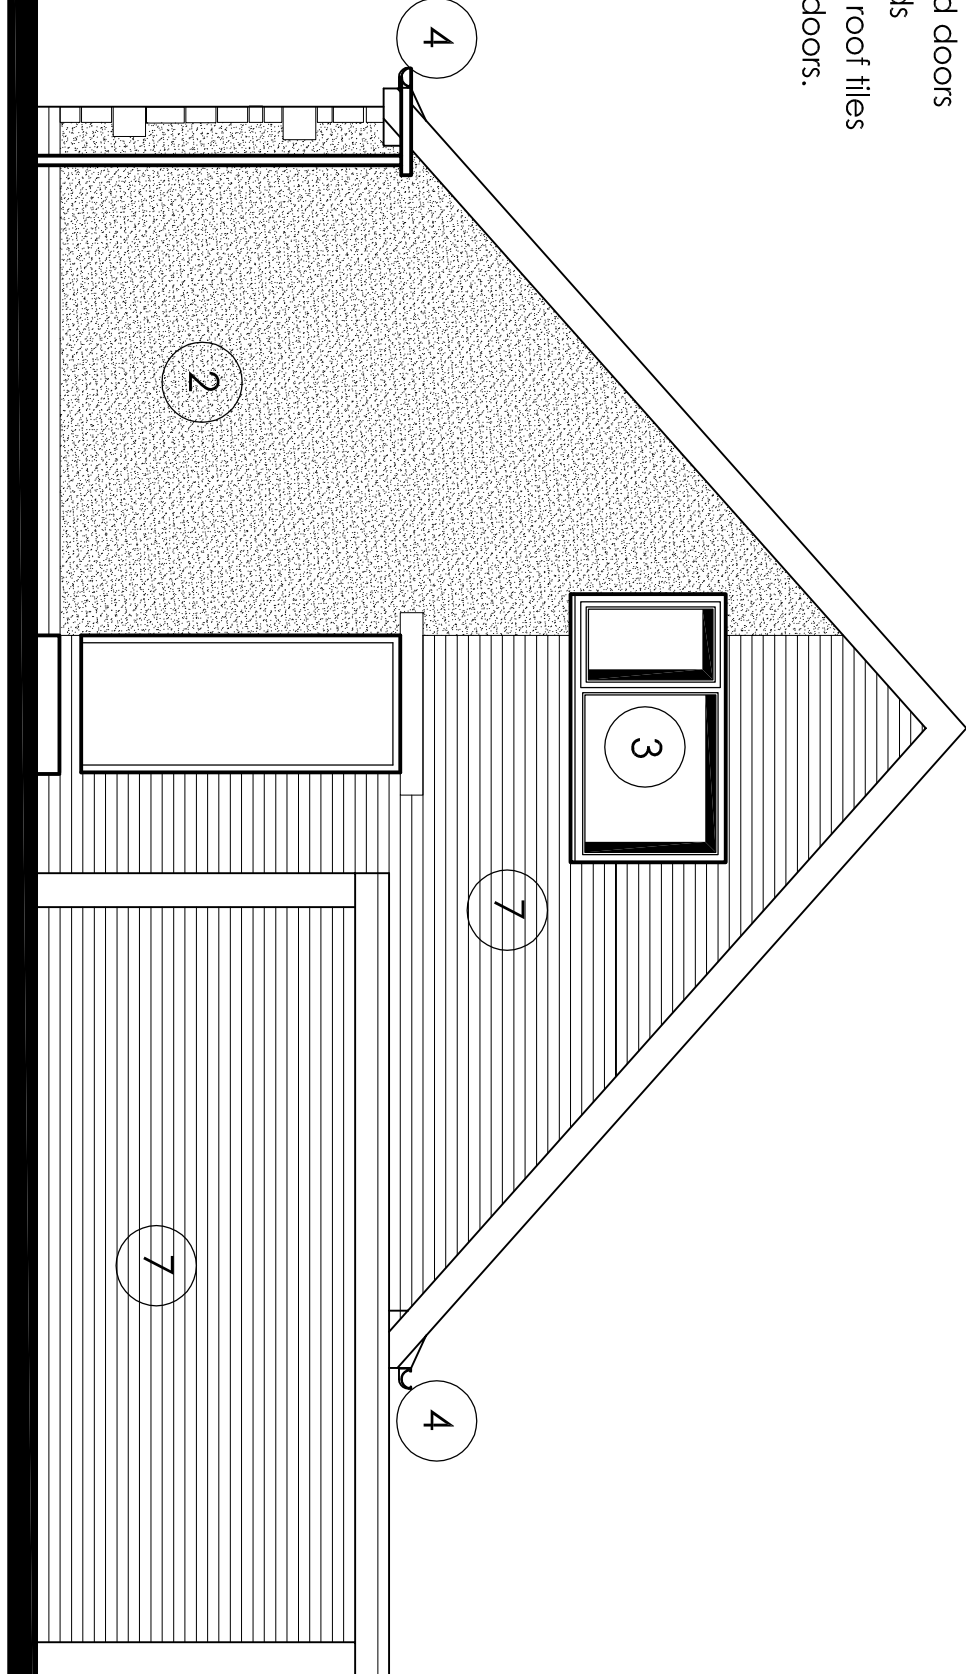

Side Elevation 1:50

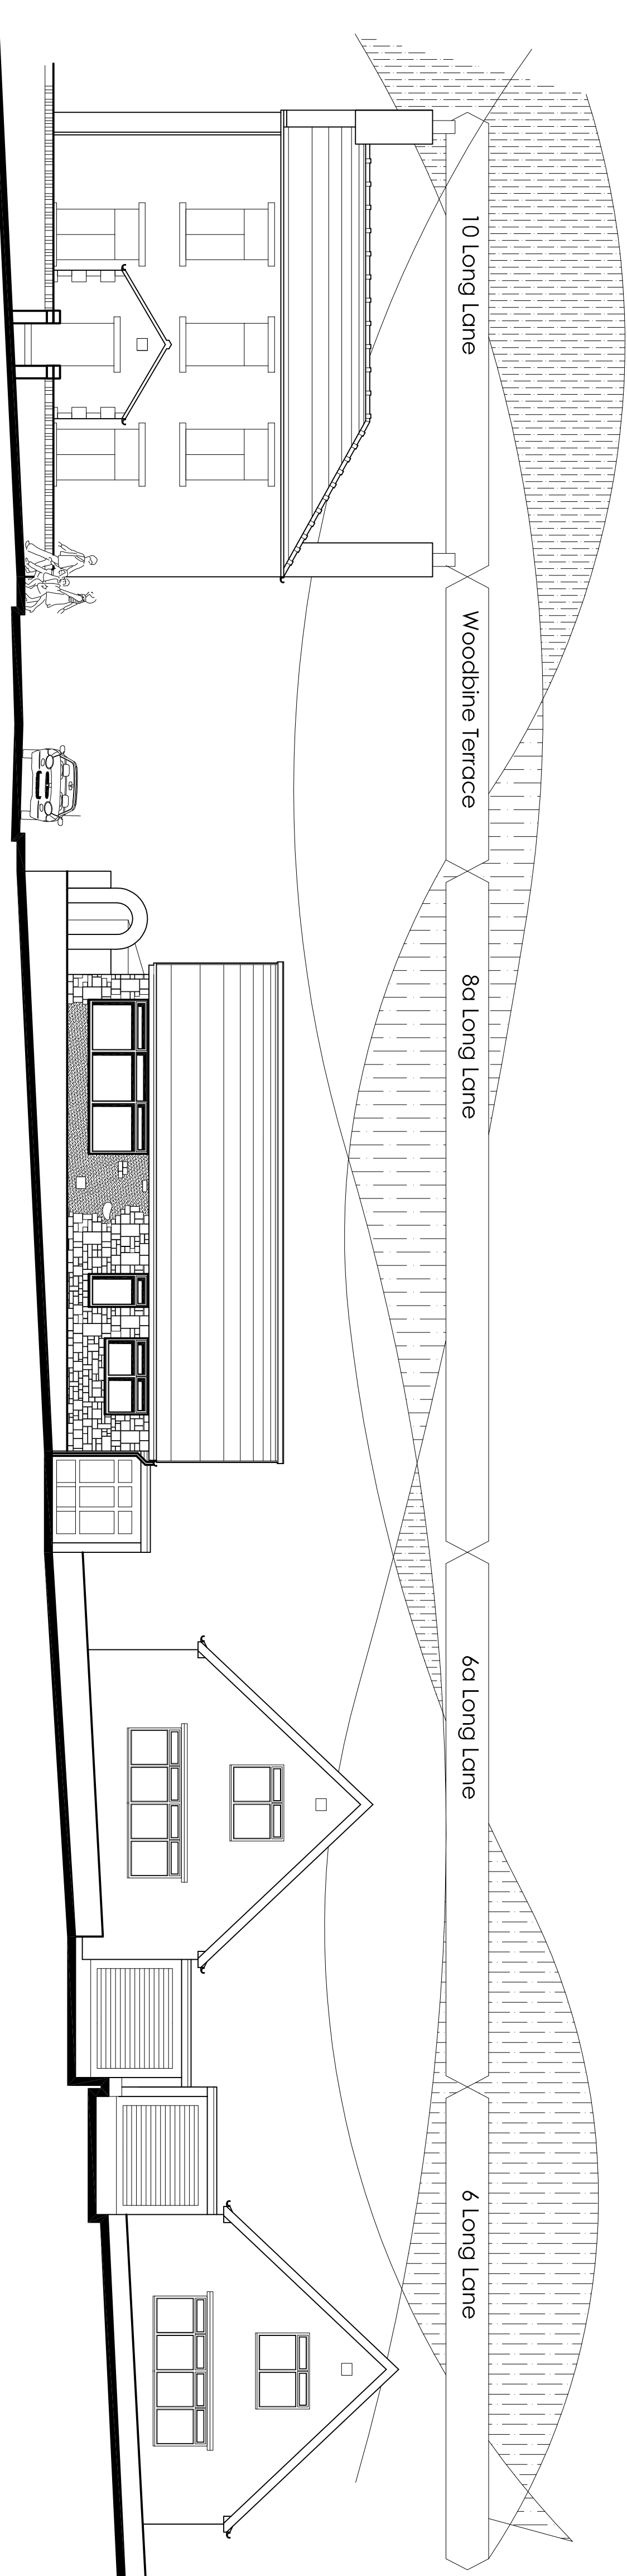

Existing Streetscene
Long Lane Elevation 1:100