


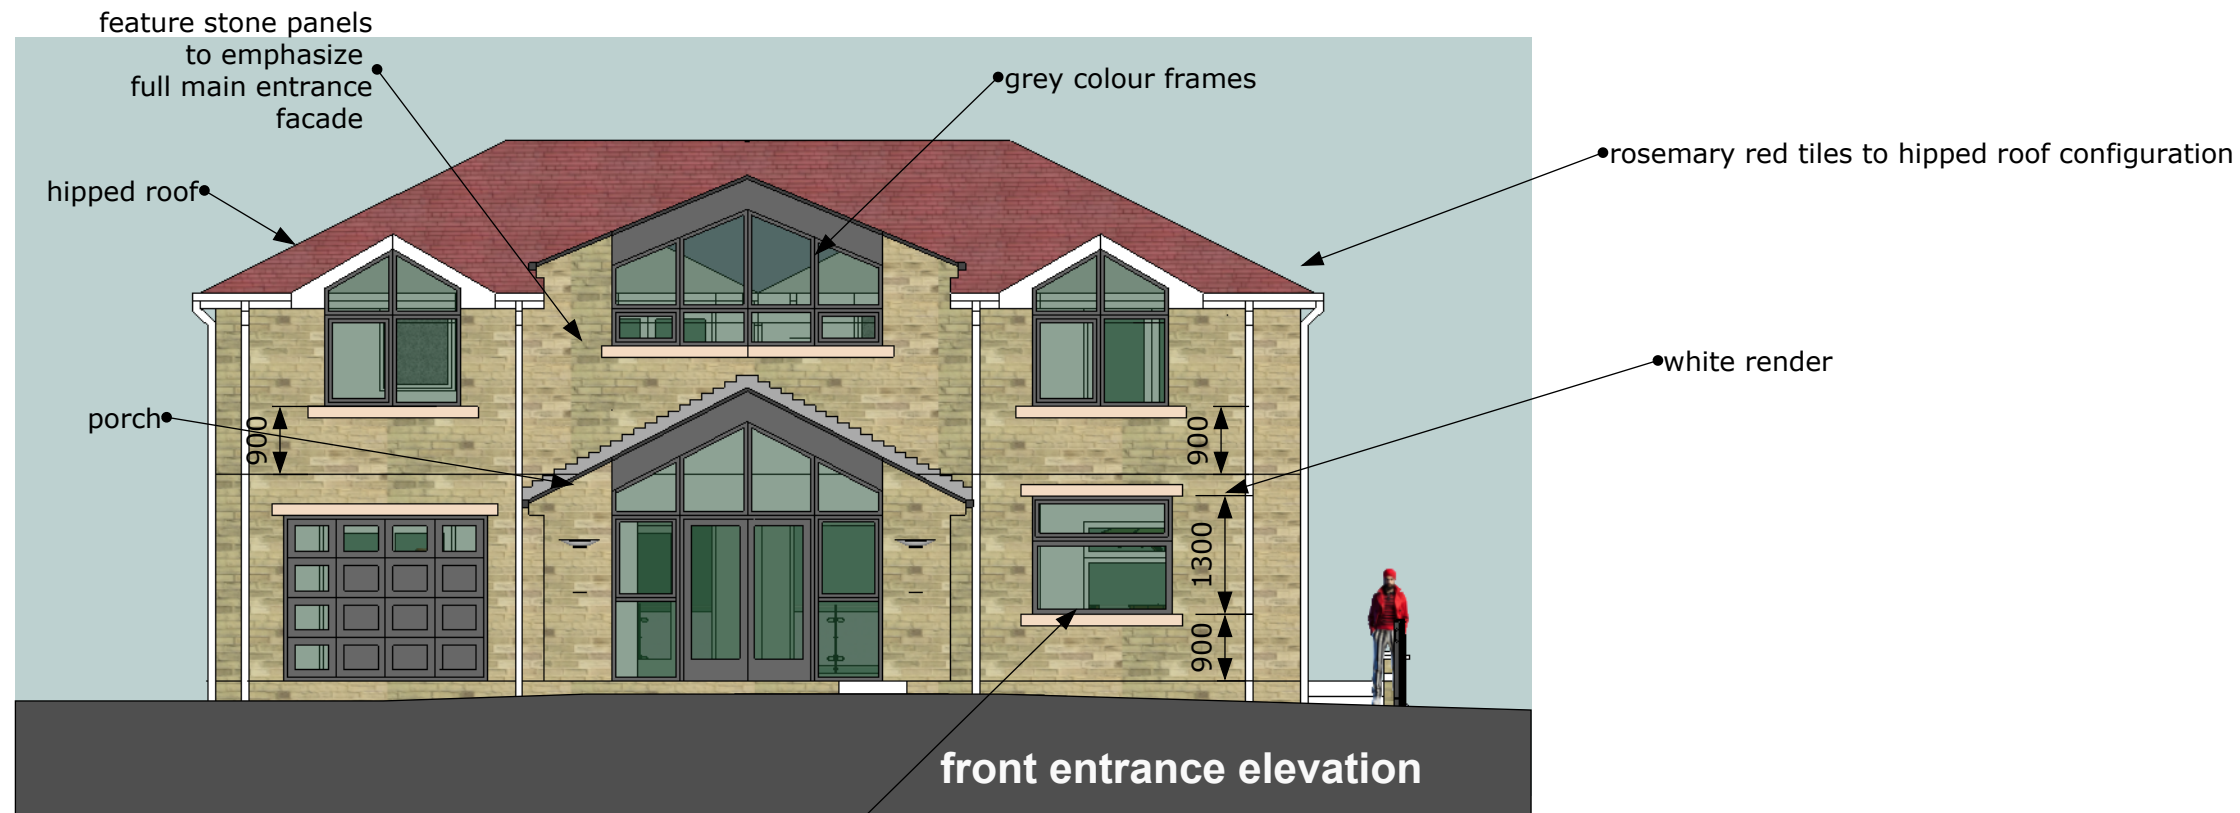

existing window is realigned so that it balance the elevation and also the existing render is replaced with stone to match the overall facade



#### Revisions

- A 1-5-2016 Full stone added to main entrance elevation as suggested by planner.
- B 5-2-2016 front facade revised to all stone and hipped roof added to planners requirements.
- C 7-5-2016 barge boards removed on front entrance elevation to planners requirements.
- D 10-11-2016 side 1 elevation window to kitchen removed.
- E 18-11-2016 arched entrance removed and simplify the design feature to planners requirements.
- F 19-1-2017 dimensions added



**Jade3 Architecture Ltd**

Jade3 Architecture Ltd, Unit 67, Second Floor Bowers Mill, Branch Road, Barkisland, Halifax HX4 0AD

Tel. 01422 371400

Cellphone . 07535 740097

www.jade3architecture.co.uk

**For Household Planning and building control**

**176, Laund Road, Salendine Nook, Huddersfield**

Project No.  
**2015**  
Enquiry 22

Project Title  
**Proposed front entrance and side 1 elevation**

Drawn By

Reviewed By  
**MC**

Scale  
**1:100 @**  
**A3 size**

Date  
**13/10/2015**

Drawn No.  
109

Reviewed Title

Revision  
F

**Important Notice**  
Do not scale off this drawing. Critical dimensions should be checked on site prior to works commencing. Dimensional conflicts should be brought to the company's attention as soon as they become apparent. Failure to do so could render the contractor liable for subsequent losses. Copyright in this drawing and any work executed from this drawing remains the property of Jade3 Architecture Ltd.

© Copyright Jade3 Architecture Ltd.