




Section A-A as Existing

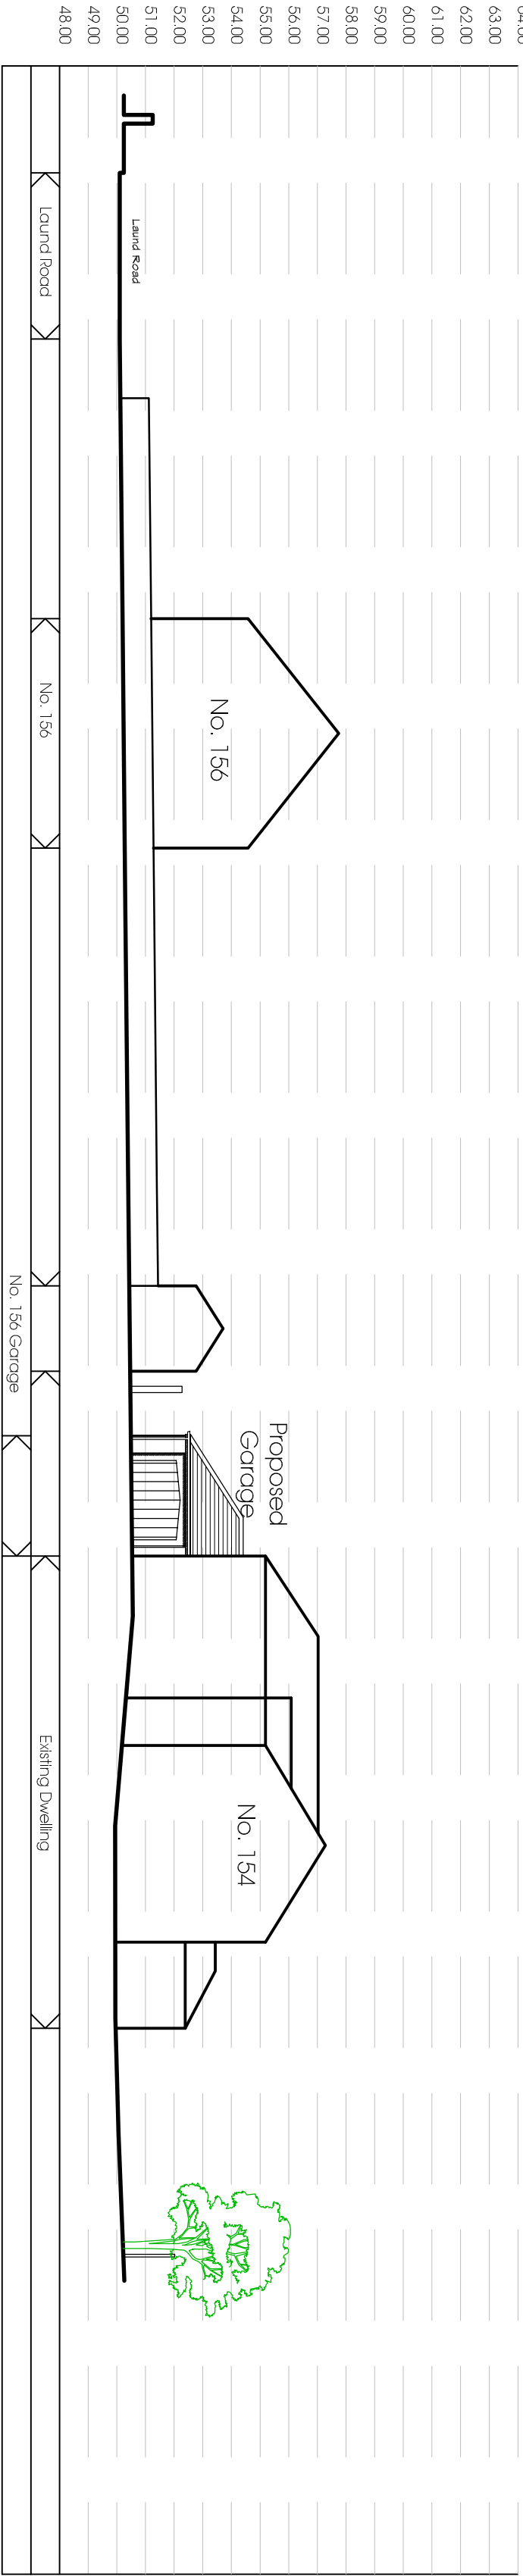


Section A-A as Proposed

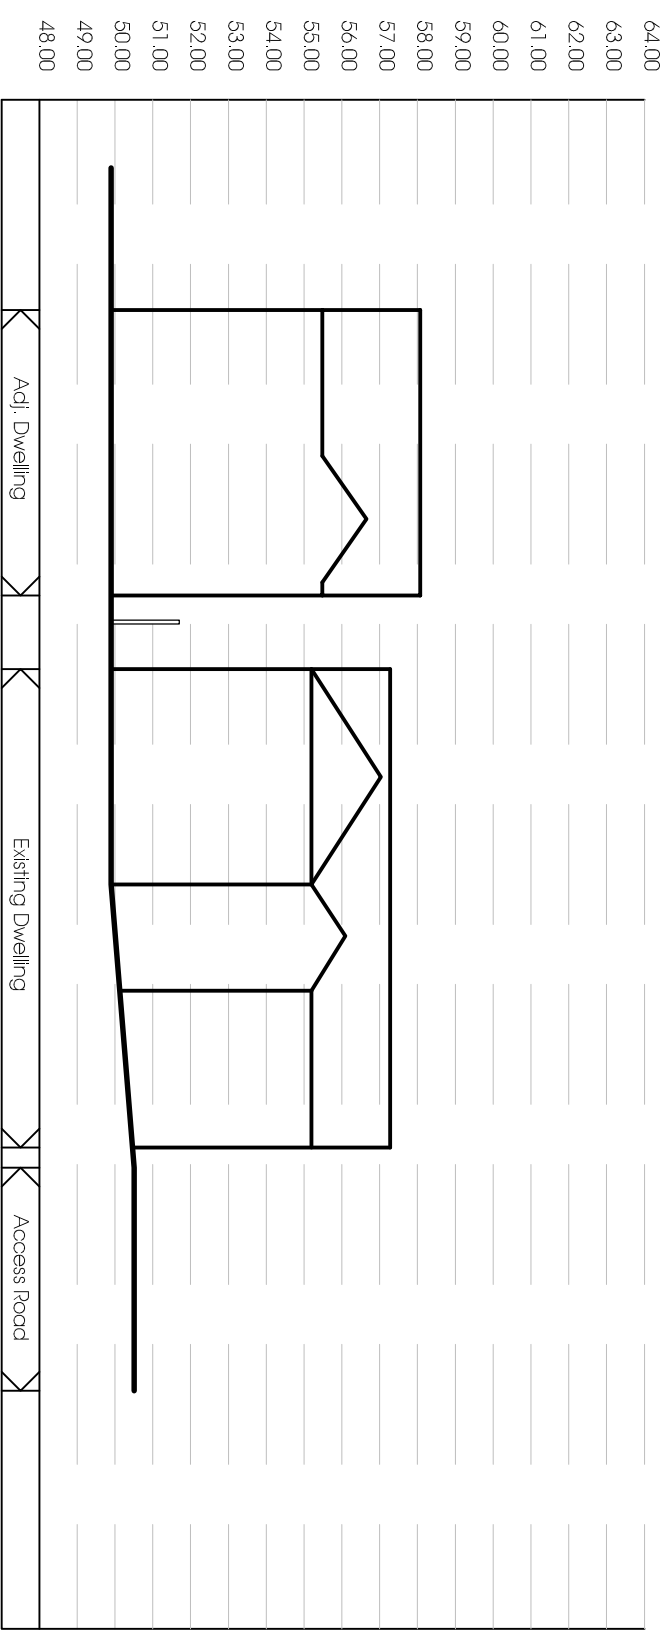

Section B-B as Existing

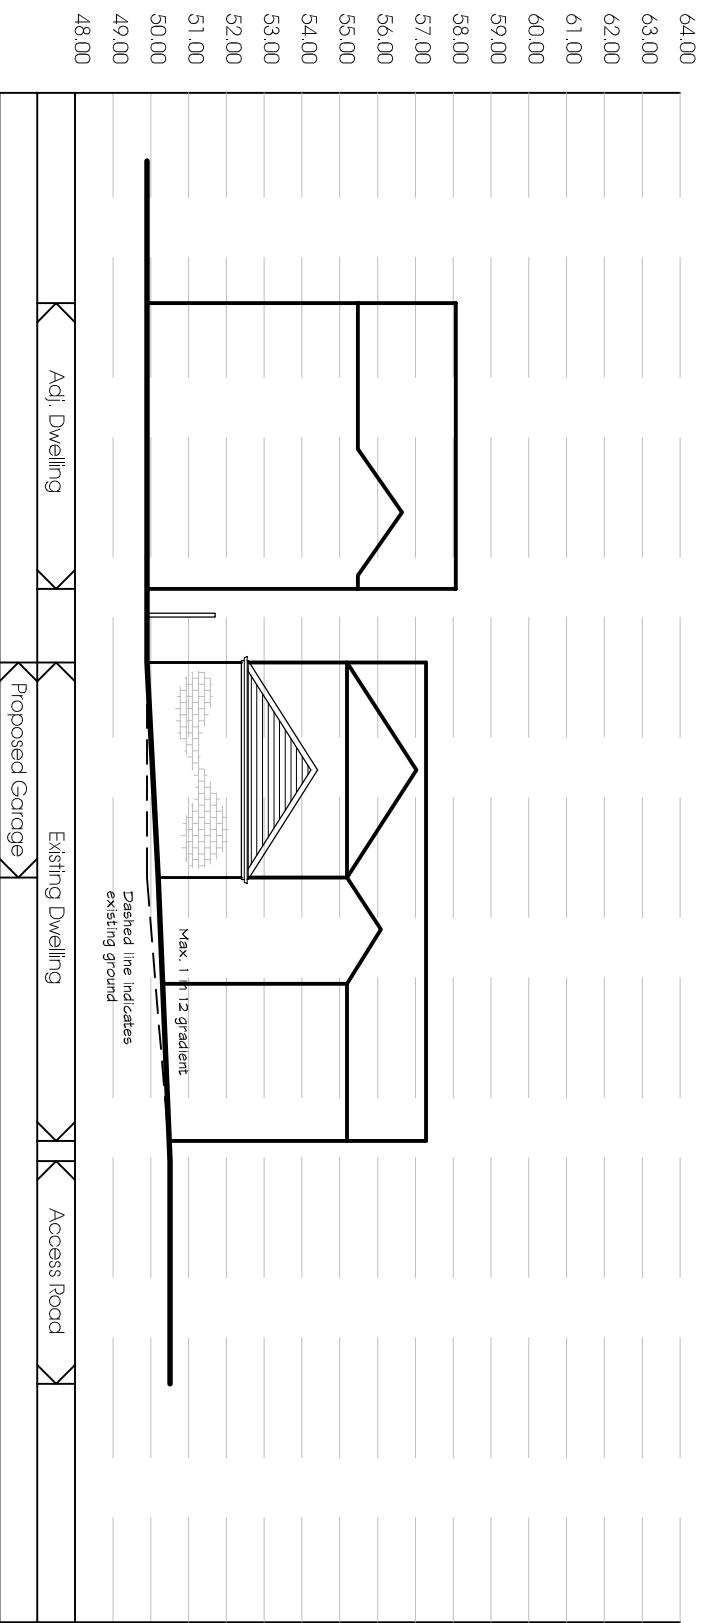

Section B-B as Proposed

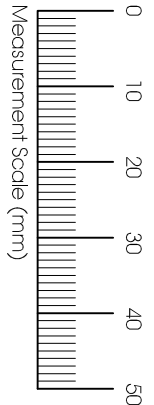

Rev B: Garage FFL raised to reduce driveway gradient 27.04.18

Rev A: Garage moved and Section B-B added 12.04.18

REVISIONS:

Residential Development

at 154 Laund Road

Salendine Nook

Huddersfield

W. Yorkshire

for Ms. D. Chinn

Garage Plan & Elevations

as Proposed

Farrar Bamforth Associates Ltd.

Chartered Architectural Technologists

51, Trinity Street, Huddersfield HD1 4DN

Tel. (01484) 424008 Fax. (01484) 512305

E-mail : design@farrarbamforth.co.uk

Website : www.farrarbamforth.co.uk

Drawn M/SC

Date SEPT 2017

Scales 1:200 @ A2

Drawing No. 15-D/3-54 Rev. B