Station	Easting	Northing	Level
ST01	500.000	200.000	9.653
ST02	476.662	200.624	8.736

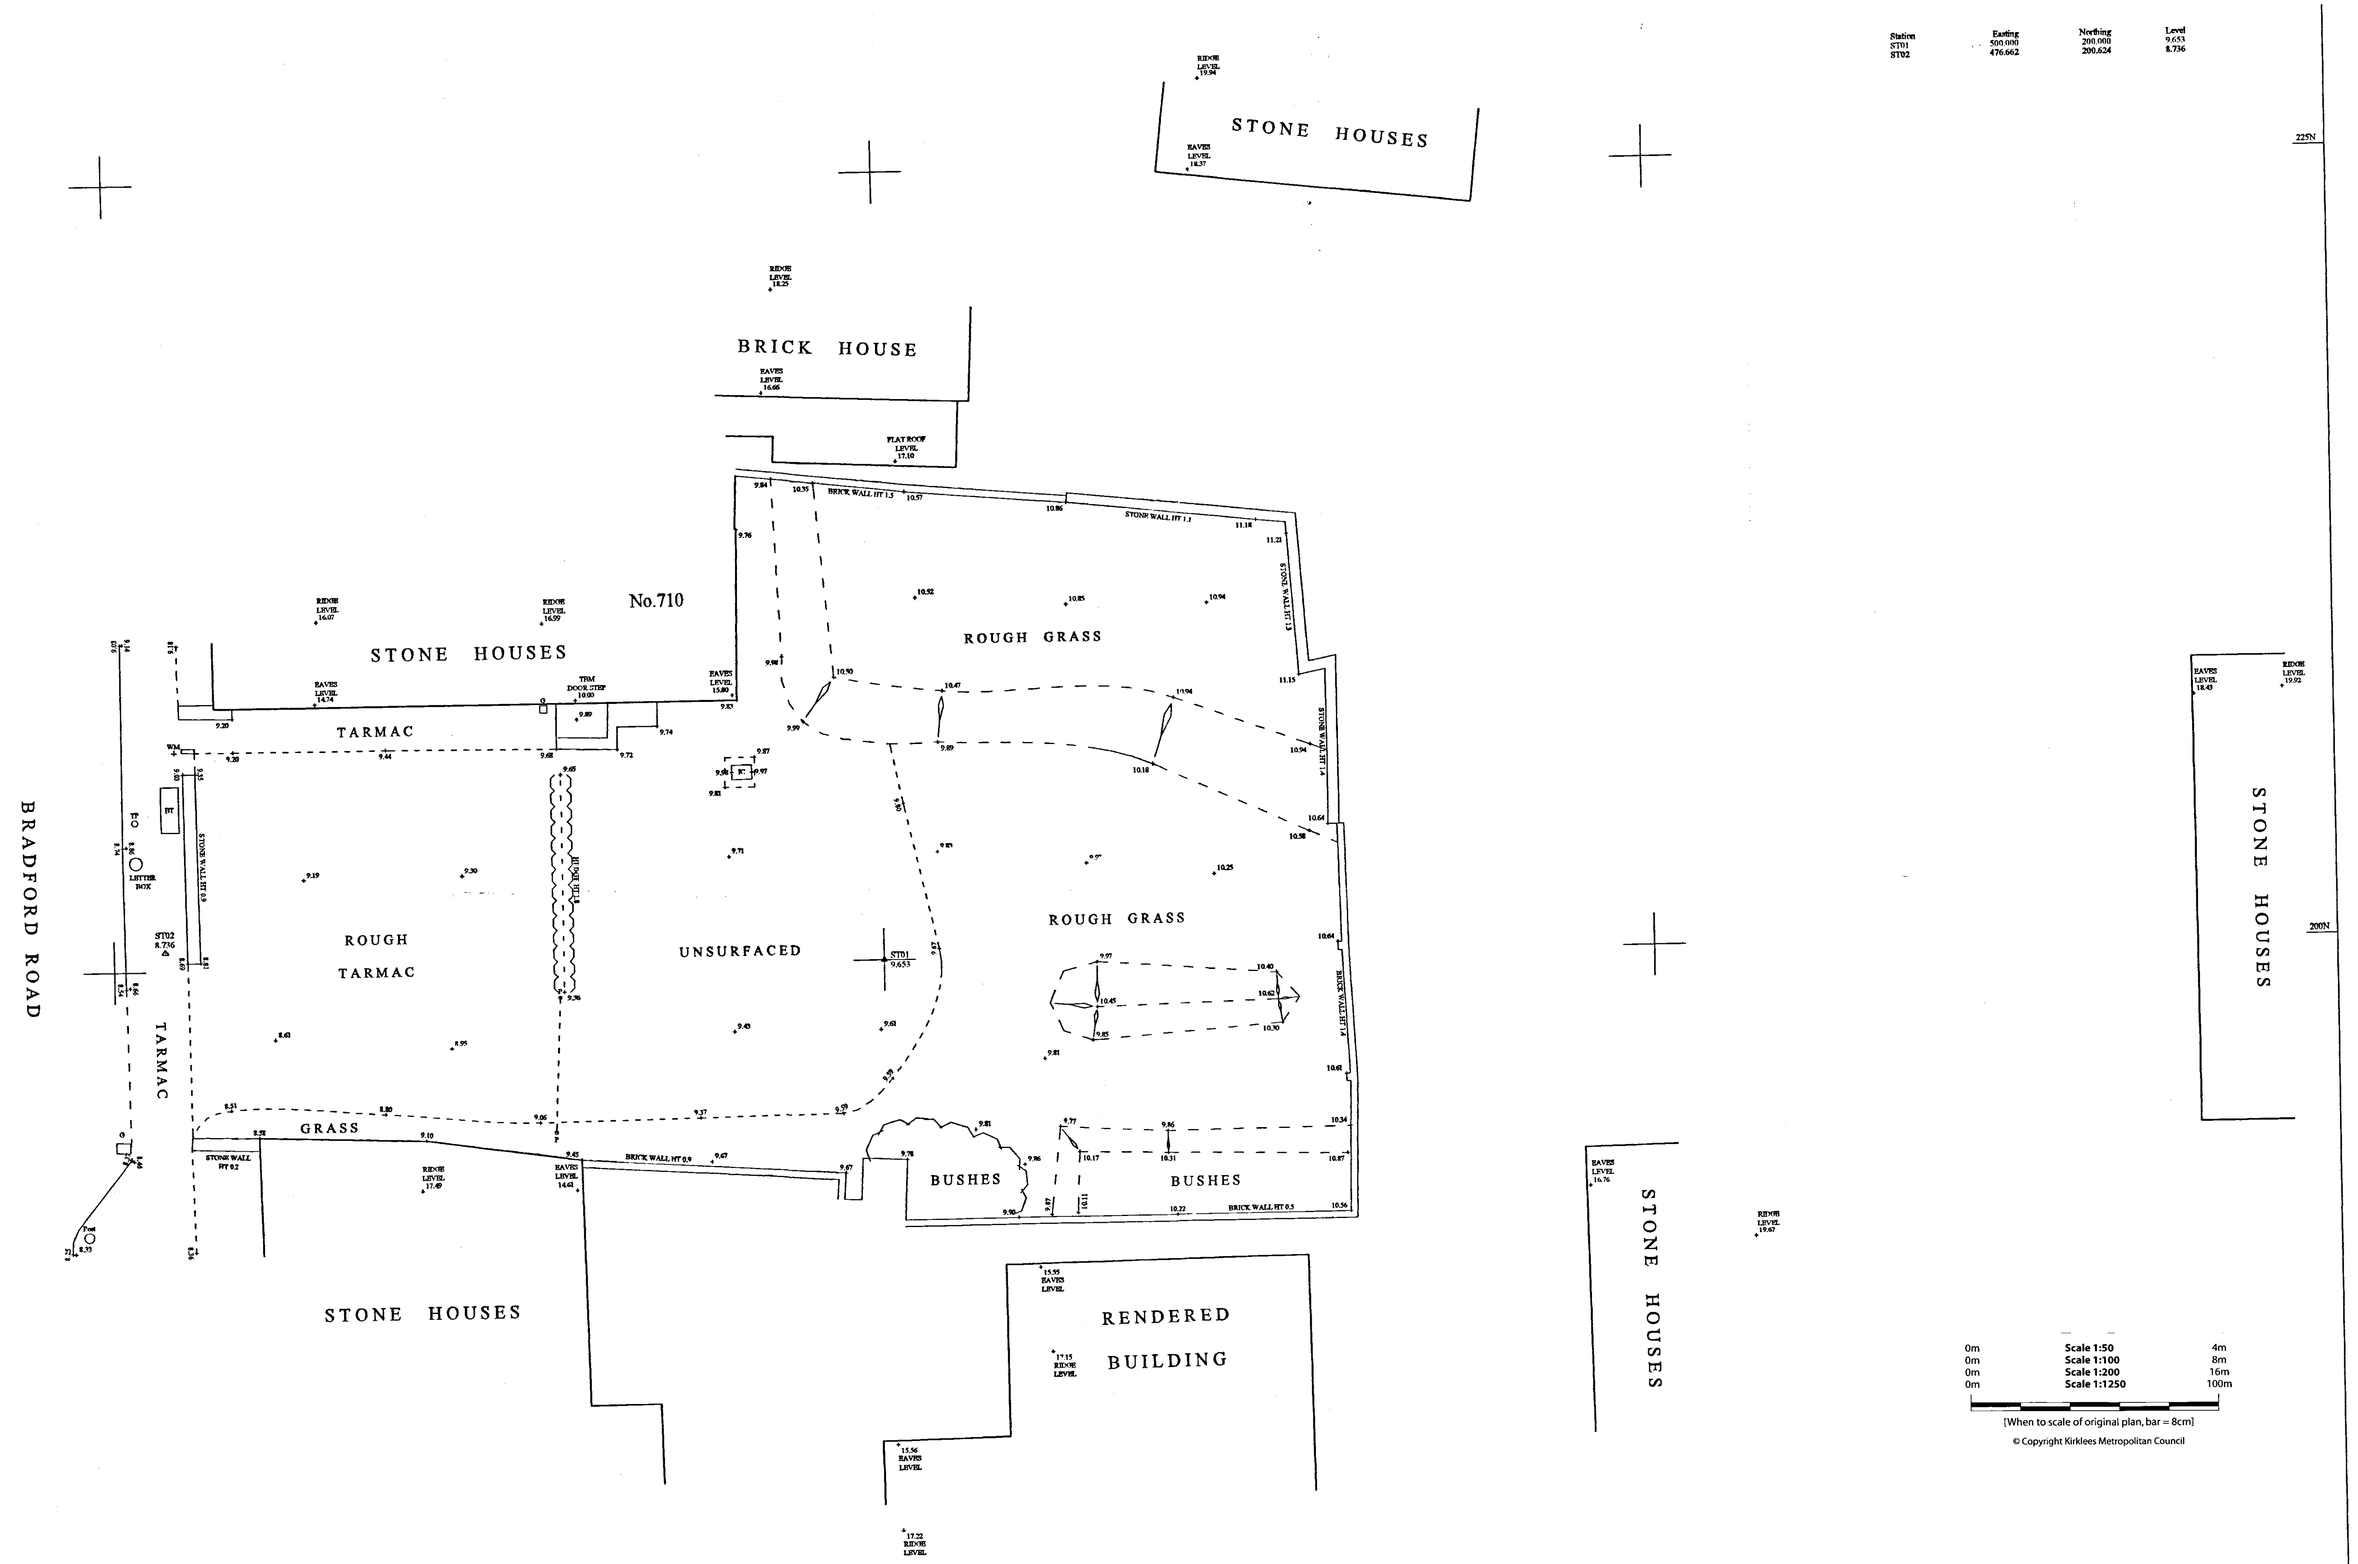

SURVEY NOT TO BE MOVED OR ROTATED
ALL SERVICES TO BE FIELD VERIFIED

All drawings remain the property of Ellam Land Surveys until all payments have been received.
Copyright Ellam Land Surveys 2018.

ELLAM LAND SURVEYS
Land, Engineering & Building Surveys

ANCHOR HOUSE, DEWSBURY MILLS
THORNHILL ROAD, DEWSBURY, WF12 9QE
TEL . (01924) 467621 FAX . (01924) 459970
E - MAIL . ELS@ELBANE.COM

LOCATION
710 BRADFORD ROAD, BIRKENSHAW

CLIENT
ANDY OLDROYD

LEGEND

AV	AIR VALVE	CC	CONCRETE COVER	FWS	FOUL WATER SEWER	LP	LAMP POST	ST	STOP TAP		
B	BOLLARD	CM	CABLE MARKER	G	GULLY	MC	METAL COVER	SV	STOP VALVE		
BH	BOREHOLE	CP	CATCH PIT	GV	GAS VALVE	MH	MANHOLE	SWS	SURFACE WATER SEWER		
BS	BUS STOP	CTV	CABLE TV LC	HV	HIGH VOLTAGE	MV	MEDIUM VOLTAGE	TL	TRAFFIC LIGHTS		
BT	BRITISH TELECOM	DP	DOWN PIPE	IC	INSPECTION COVER	P	POST / POLE	TP	TELEGRAPH POLE		
		E/P	ELEC. CABLE PIT	JB	JUNCTION BOX	RE	RODDING EYE	TH	THRESHOLD		
		EP	ELEC. POLE/PYLON	KW	KERB WEIR	RS	ROAD SIGN	VP	VENT PIPE		
		ER	EARTH ROD	LB	LITTER BIN	S	STAY	WM	WATER METER		
		FH	FIRE HYDRANT	LH	LAMP HOLE	SC	STOP COCK	WO	WASH OUT		

SHEET	1 OF 1	LEVEL DATUM	NEWLYN
SCALE	1 : 100	GRID DATUM	ARBITRARY
DRAWN	N.SYKES	B.M. USED	TBM on Door Step of No.710 Value 10.000m
CHECKED	SE		
DATE	MARCH 2018	DRAWING NO. 7643/1	