


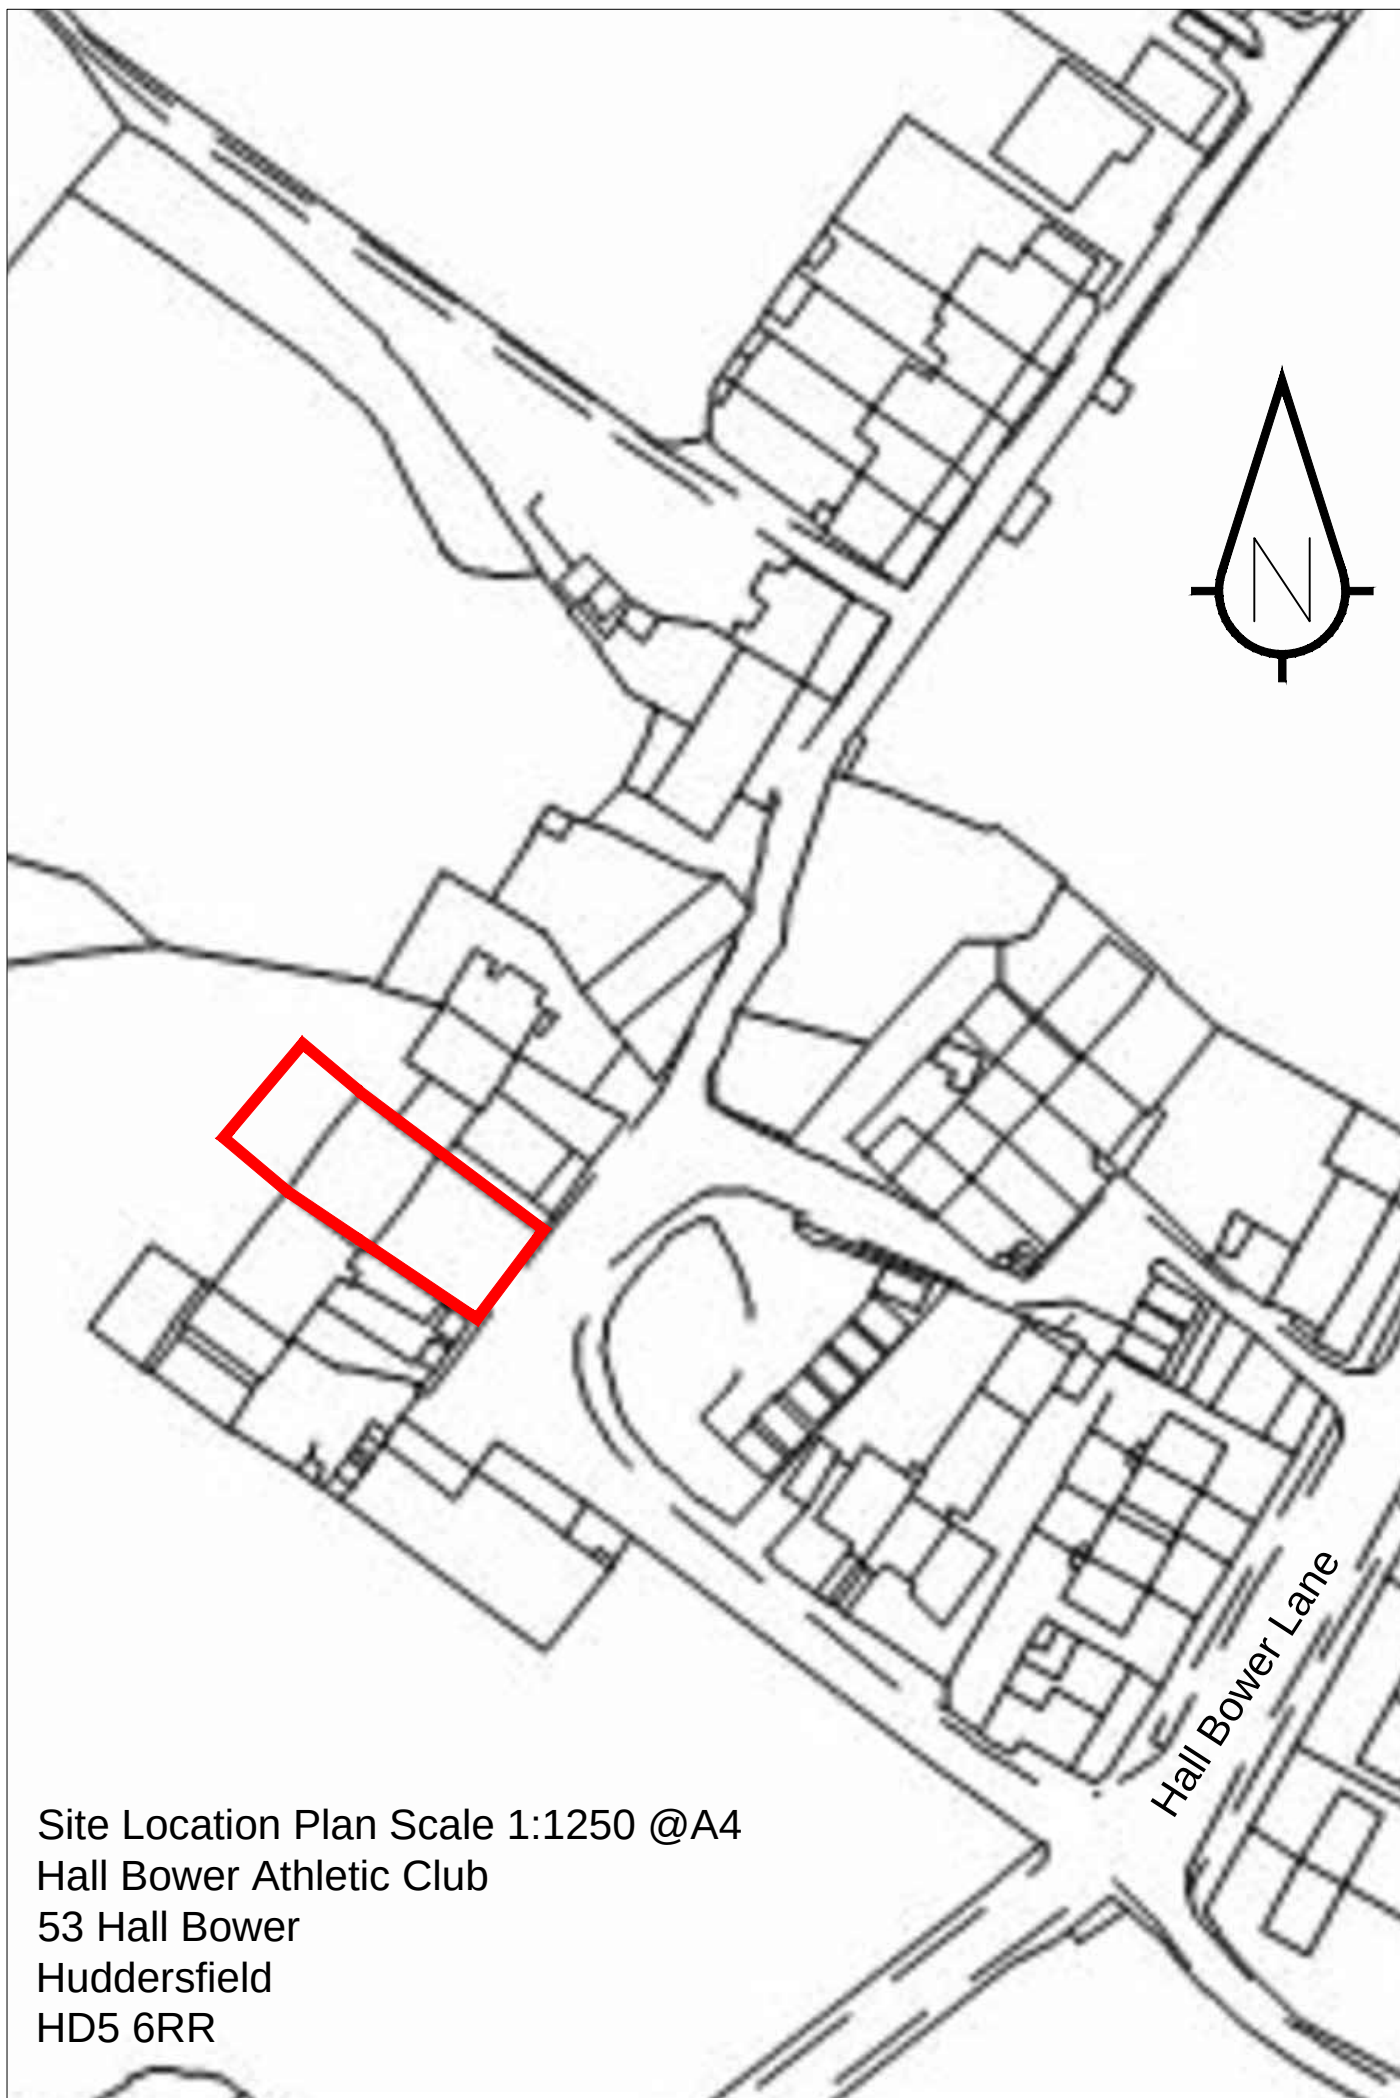

Site Location Plan Scale 1:1250 @A4
Hall Bower Athletic Club
53 Hall Bower
Huddersfield
HD5 6RR