



*For the purposes of Planning Consent the following applies to any copy of this drawing made by the Local Authority:

This copy has been made by and with the authority of the person required to make the plan and drawing open to public inspection pursuant to Section 47 of the Copyright, Designs and Patents Act 1988. Unless that Act provides a relevant exception to copyright, the copy must not be copied without the prior permission of the copyright owner. If any copy is made under the authority only the whole drawing including the copyright holder's name and this notice, is to be copied."

Drawn Scale 1:100

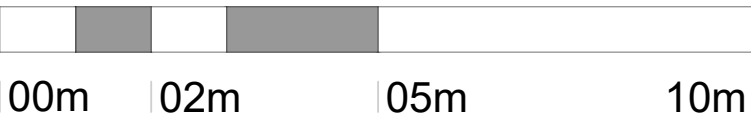


Elevation E

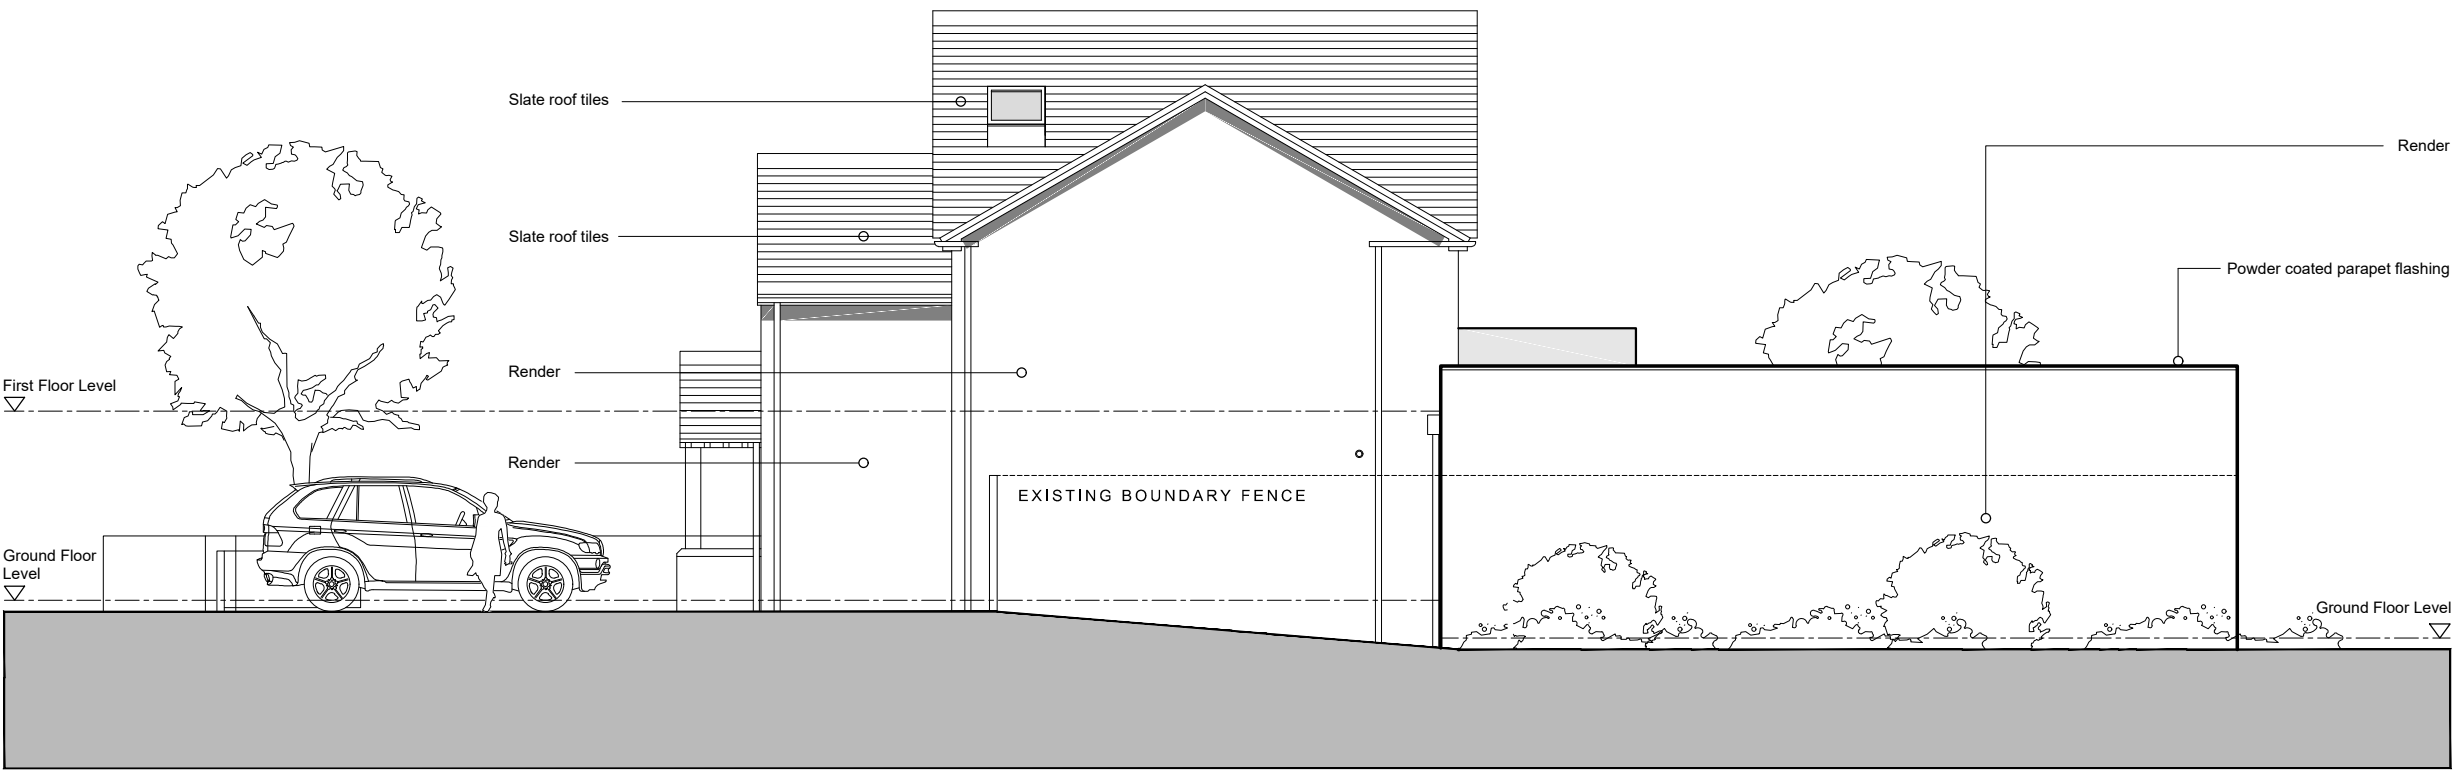

Elevation F



Elevation G

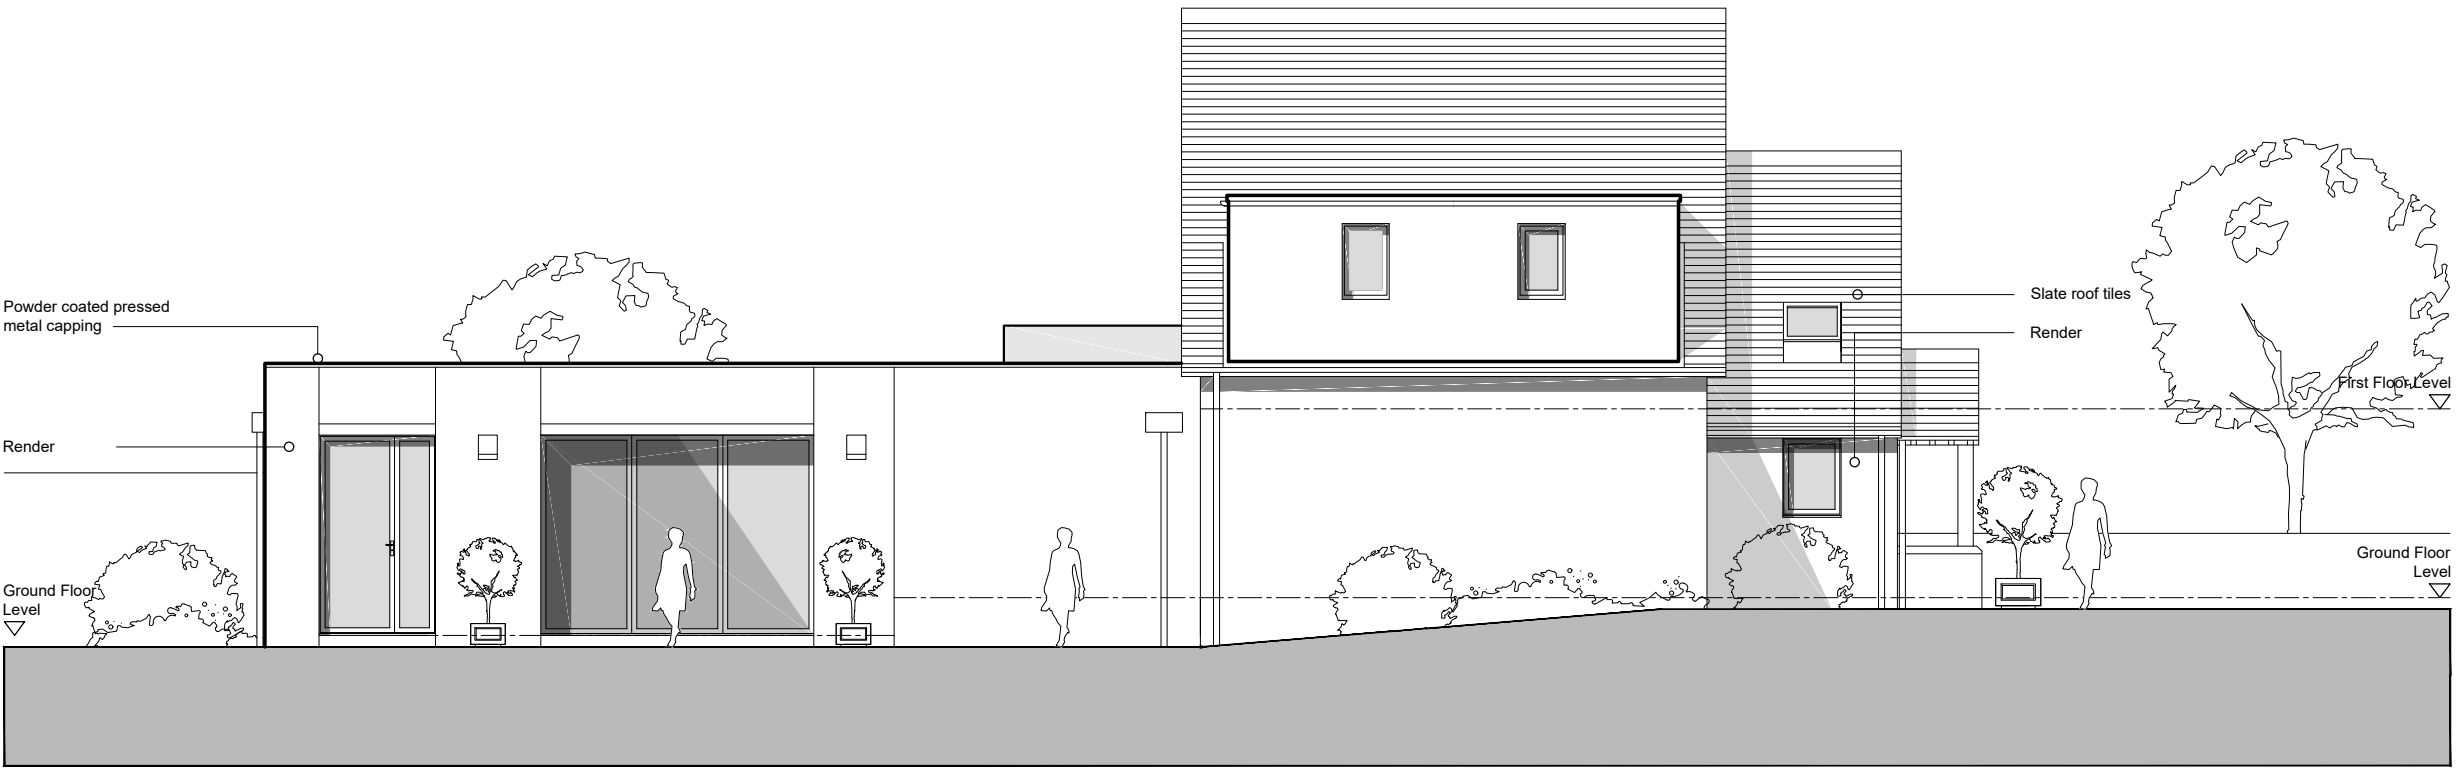

Elevation H

SAFETY HEALTH AND ENVIRONMENTAL INFORMATION

In addition to the hazards / risks normally associated with the types of work detailed on this drawing, note the following significant risks and information.

It is assumed that all works will be carried out by a competent contractor, working where appropriate, to an approved method statement.

CONSTRUCTION

- Proximity of neighbouring footpath and access.

MAINTENANCE

- First floor windows via wash and reach system.

DEMOLITION

- Details required for new structural support forming new openings.
- Sequence of works to be reviewed.

Rev F: 20.03.2018: Extent of the decked area and glass balustrade shown to the flat roof area
Rev E: 10.07.2017: Rear extension made wider and kitchen floor reduced in height, materials changed.
Rev D: 29.06.2017: Entrance canopy added and dormer revised.
Rev C: 19.06.2017: Updated to reflect client comments
Rev B: 06.05.2017: Rear extension revised and front porch reduced in size
Rev A: 19.03.2017: Rear extension revised, pool room shortened and workshop removed, layout revised

Issue Purpose: PLANNING APPLICATION

AHJ architects
The Courtyard
12a Commercial Road
Skelmanthorpe
Huddersfield
HD8 9AA
www.ahjarchitects.co.uk

Client Mr & Mrs Laycock
Project 1620 : Woodside, Lidgett Lane : Domestic Extension
Title Proposed Elevations

Drawing Number

Issued From
Date December 16
Scale 1:100 @ A1
Drawn BH Auth BH

Revision
Do not scale from this drawing. Work to figure dimensions, and any discrepancy to be reported to the Architect.
Refer to larger scale drawings where available.

1620 – D – 20 – 009 – F

PROPOSED ELEVATIONS 1:100 @ A1

AHJ
architects