
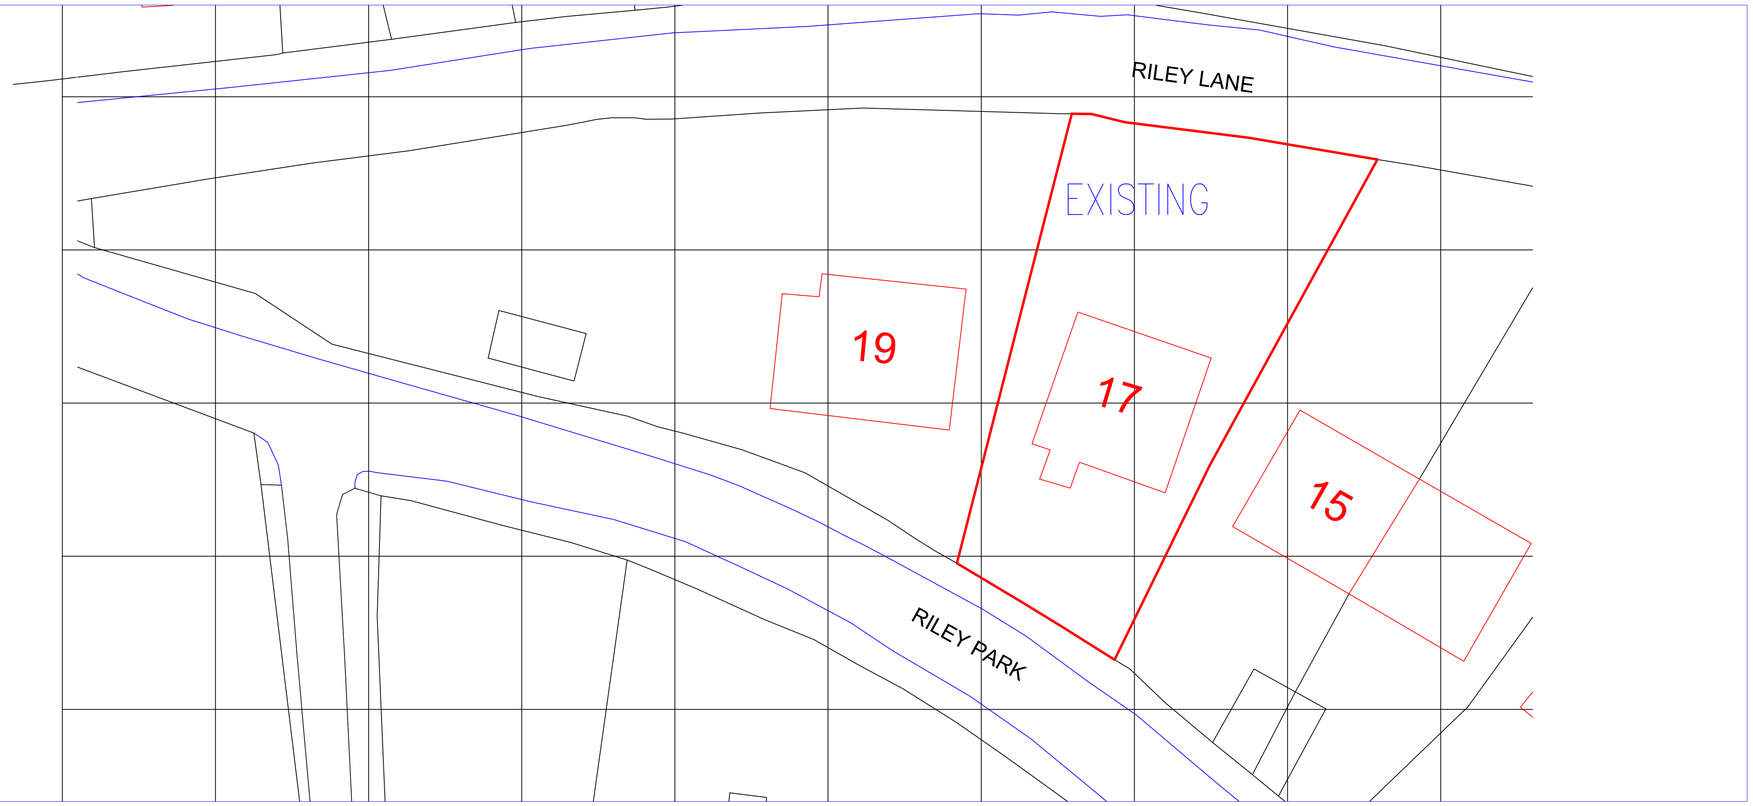


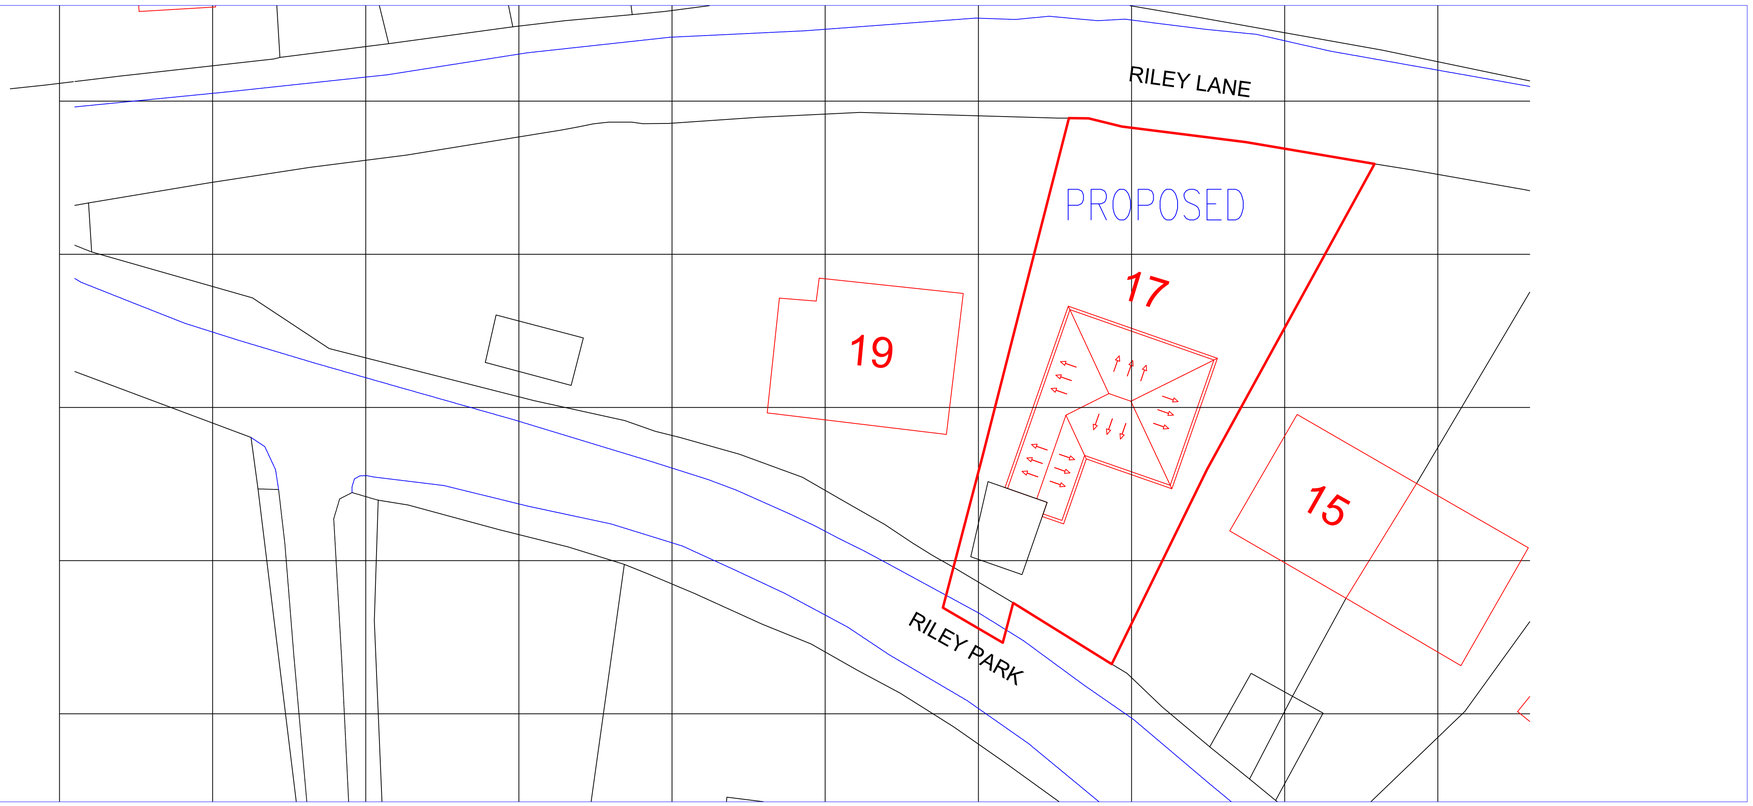

No.	Revision/Issue	Date

17 RILEY LANE KIRKBURTON
HUDDERSFIELD

CONVERSION OF CONSERVATORY
AND CONSTRUCTION OF GARAGE

SITE PLAN, EXISTING AND
PROPOSED

Project	Sheet
CONSERVATORY CONVERSION	03
Date: 20.04.2018	
Scale: 1:200@A1	