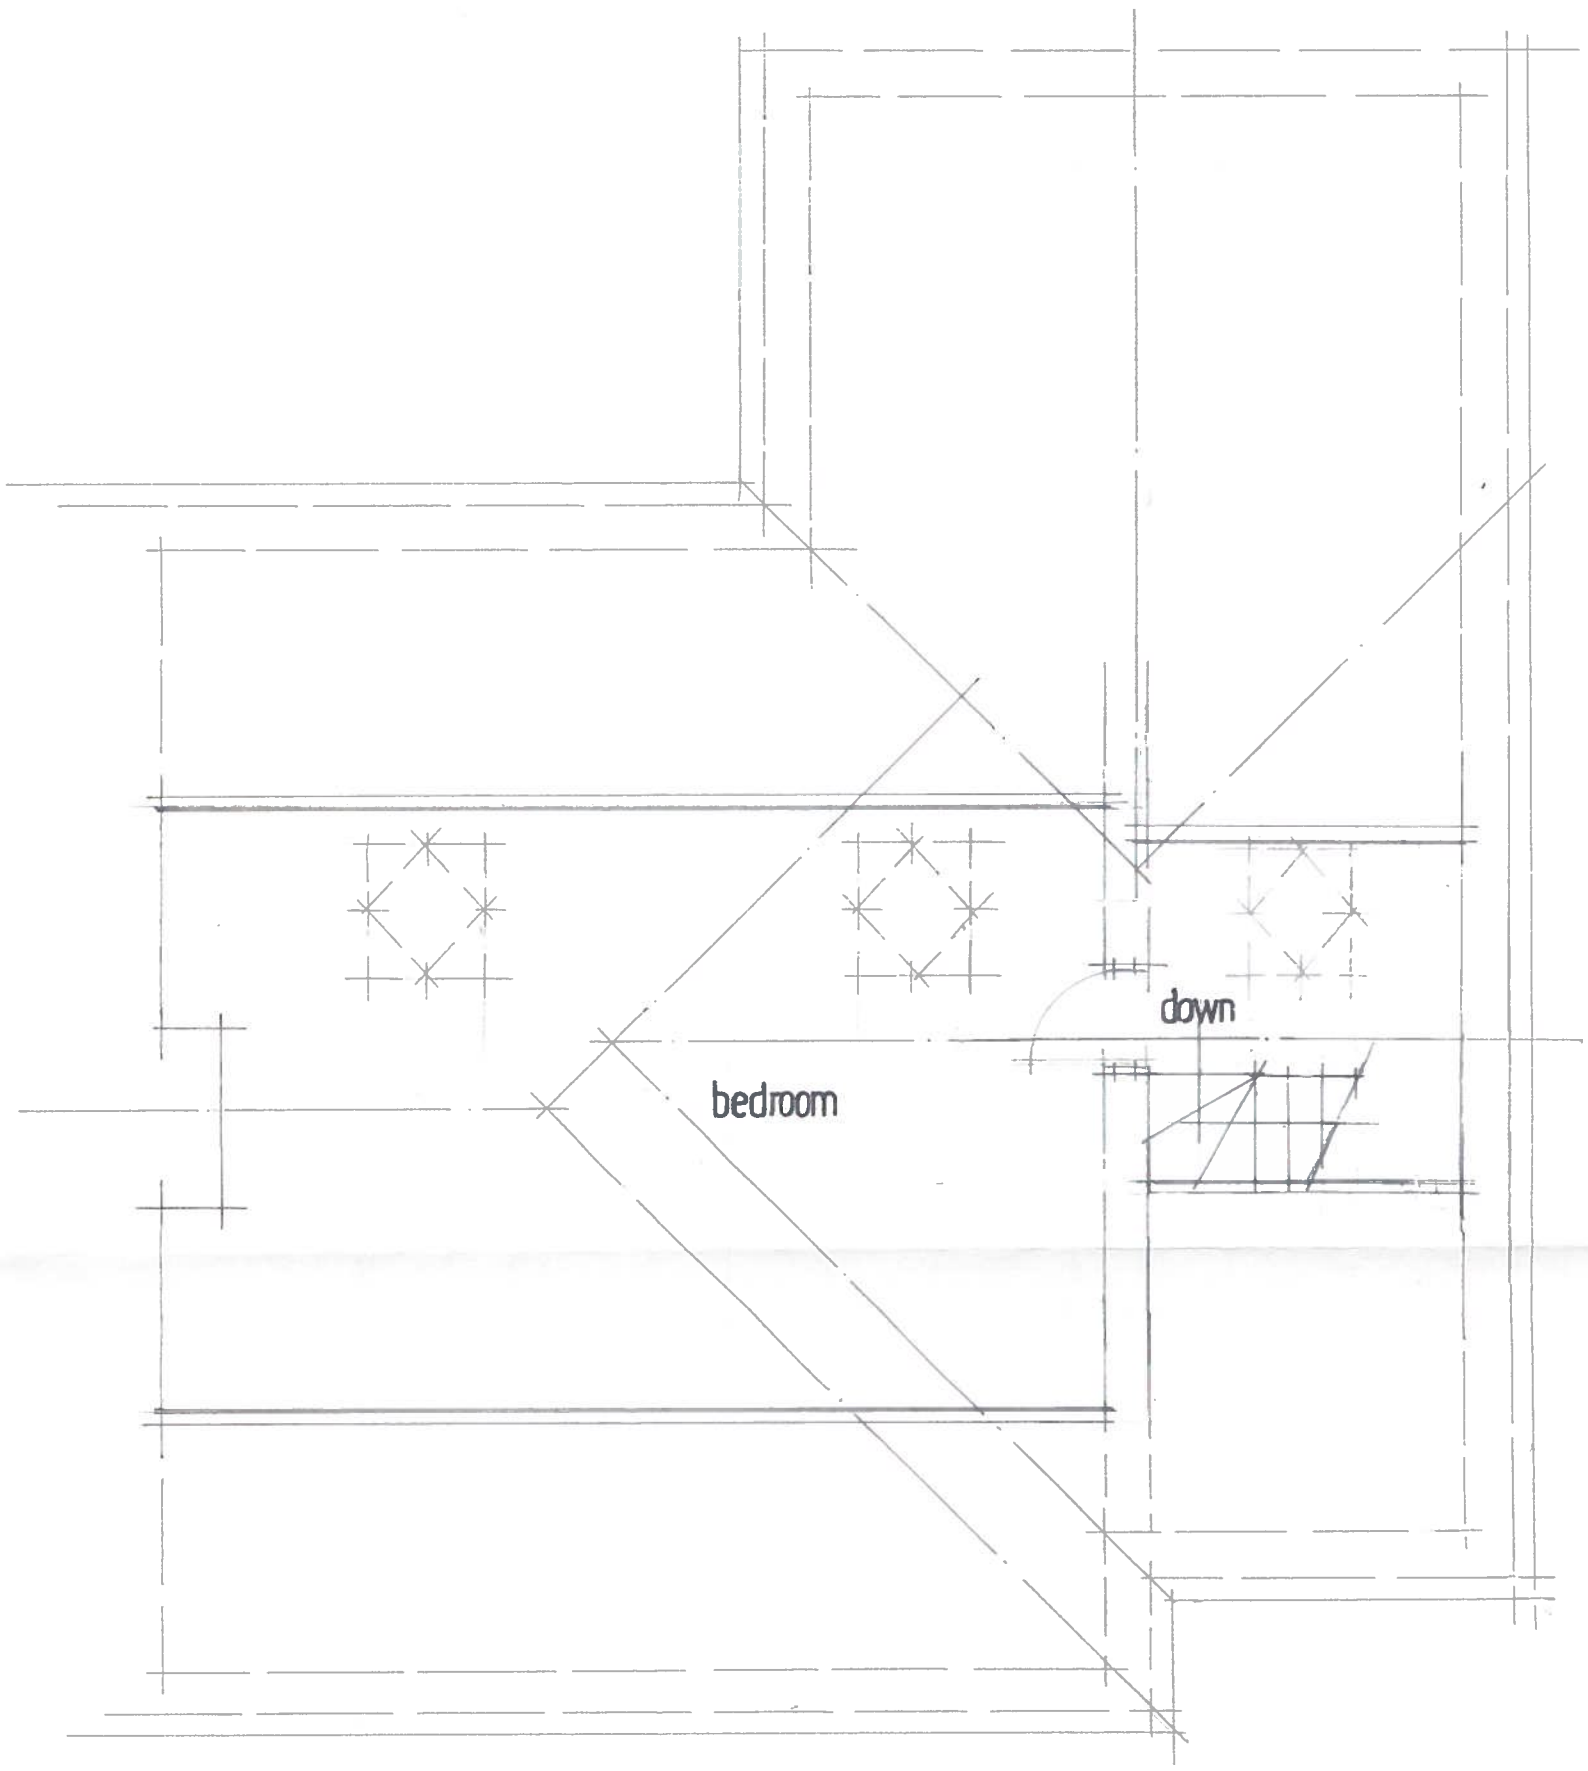


PROPOSED SECOND FLOOR

14 HOWARD AVENUE
LINDLEY HUDDERSFIELD

DRG NO 1740 ·5A SCALE 1·50