


EXISTING FRONT ELEVATION

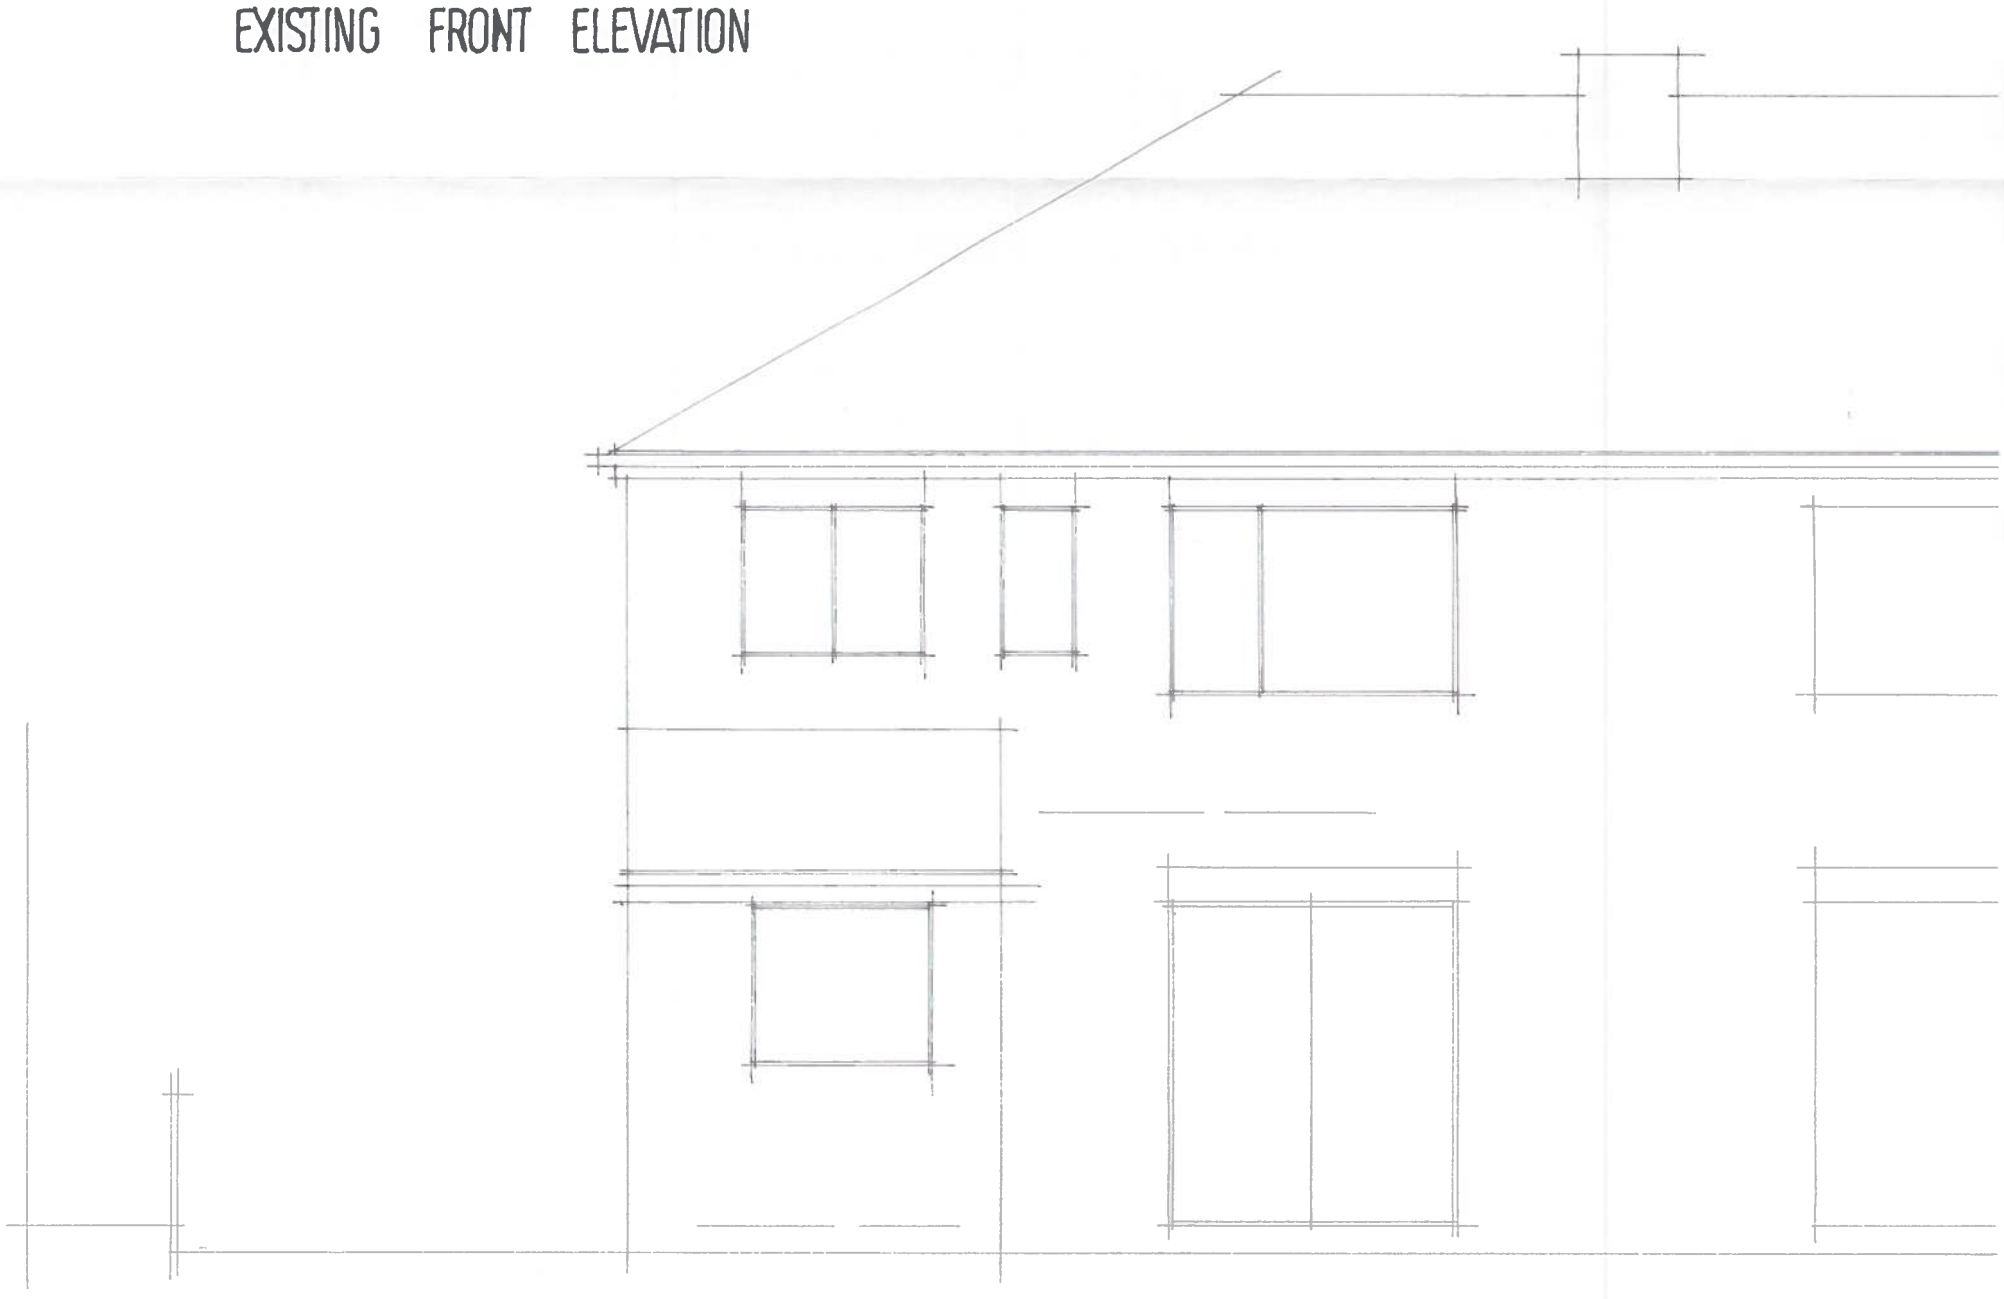

EXISTING REAR ELEVATION

14 HOWARD AVENUE
LINDLEY HUDDERSFIELD

DRG NO 1740·6 SCALE 1·50