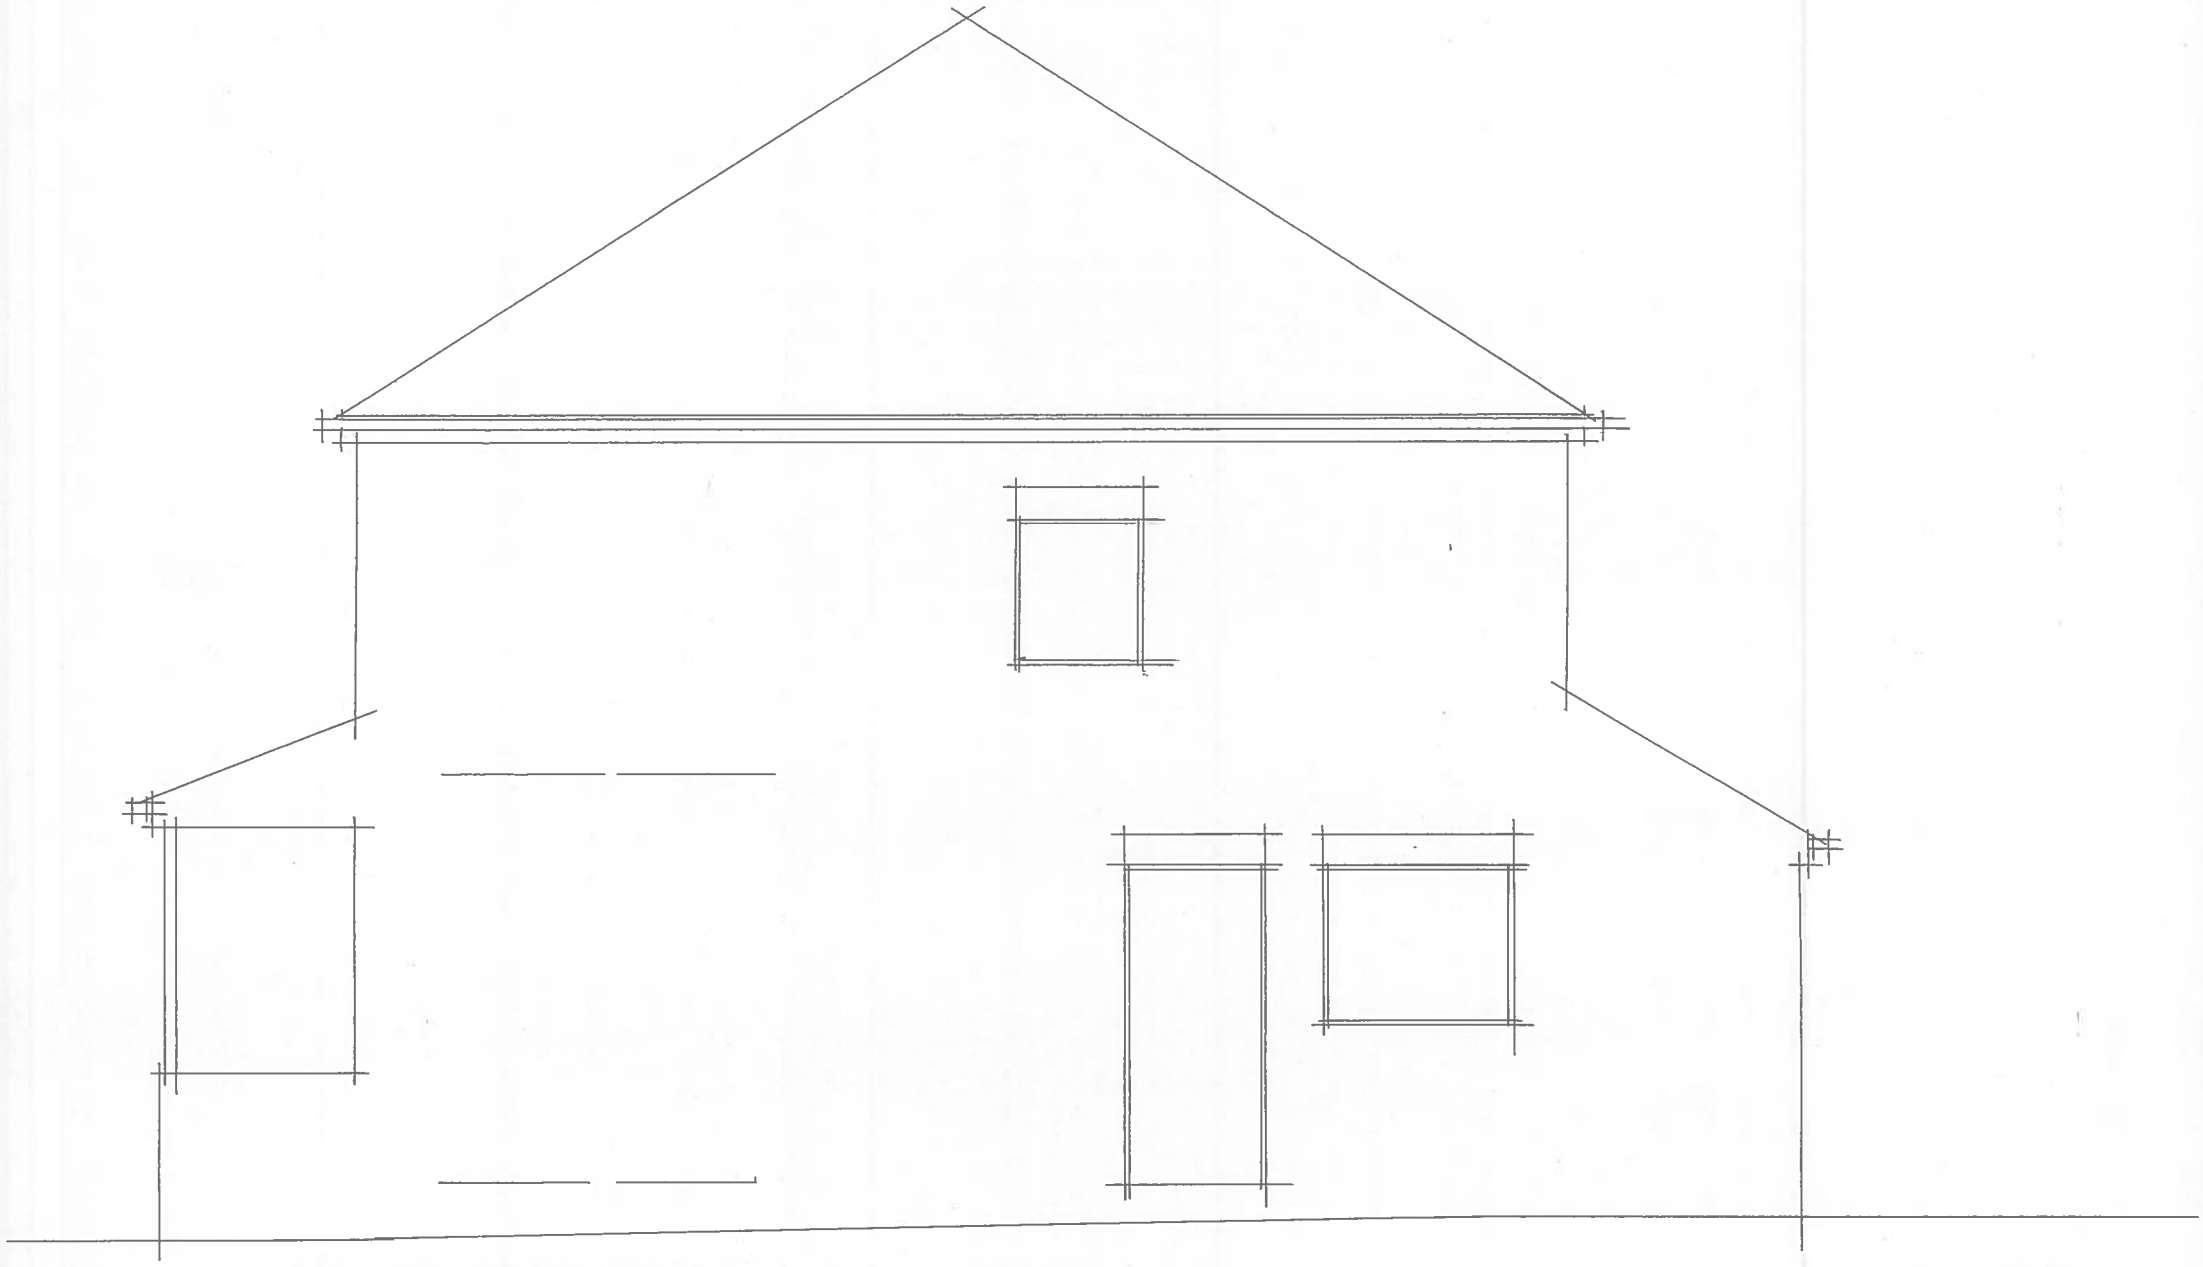

EXISTING SIDE ELEVATION

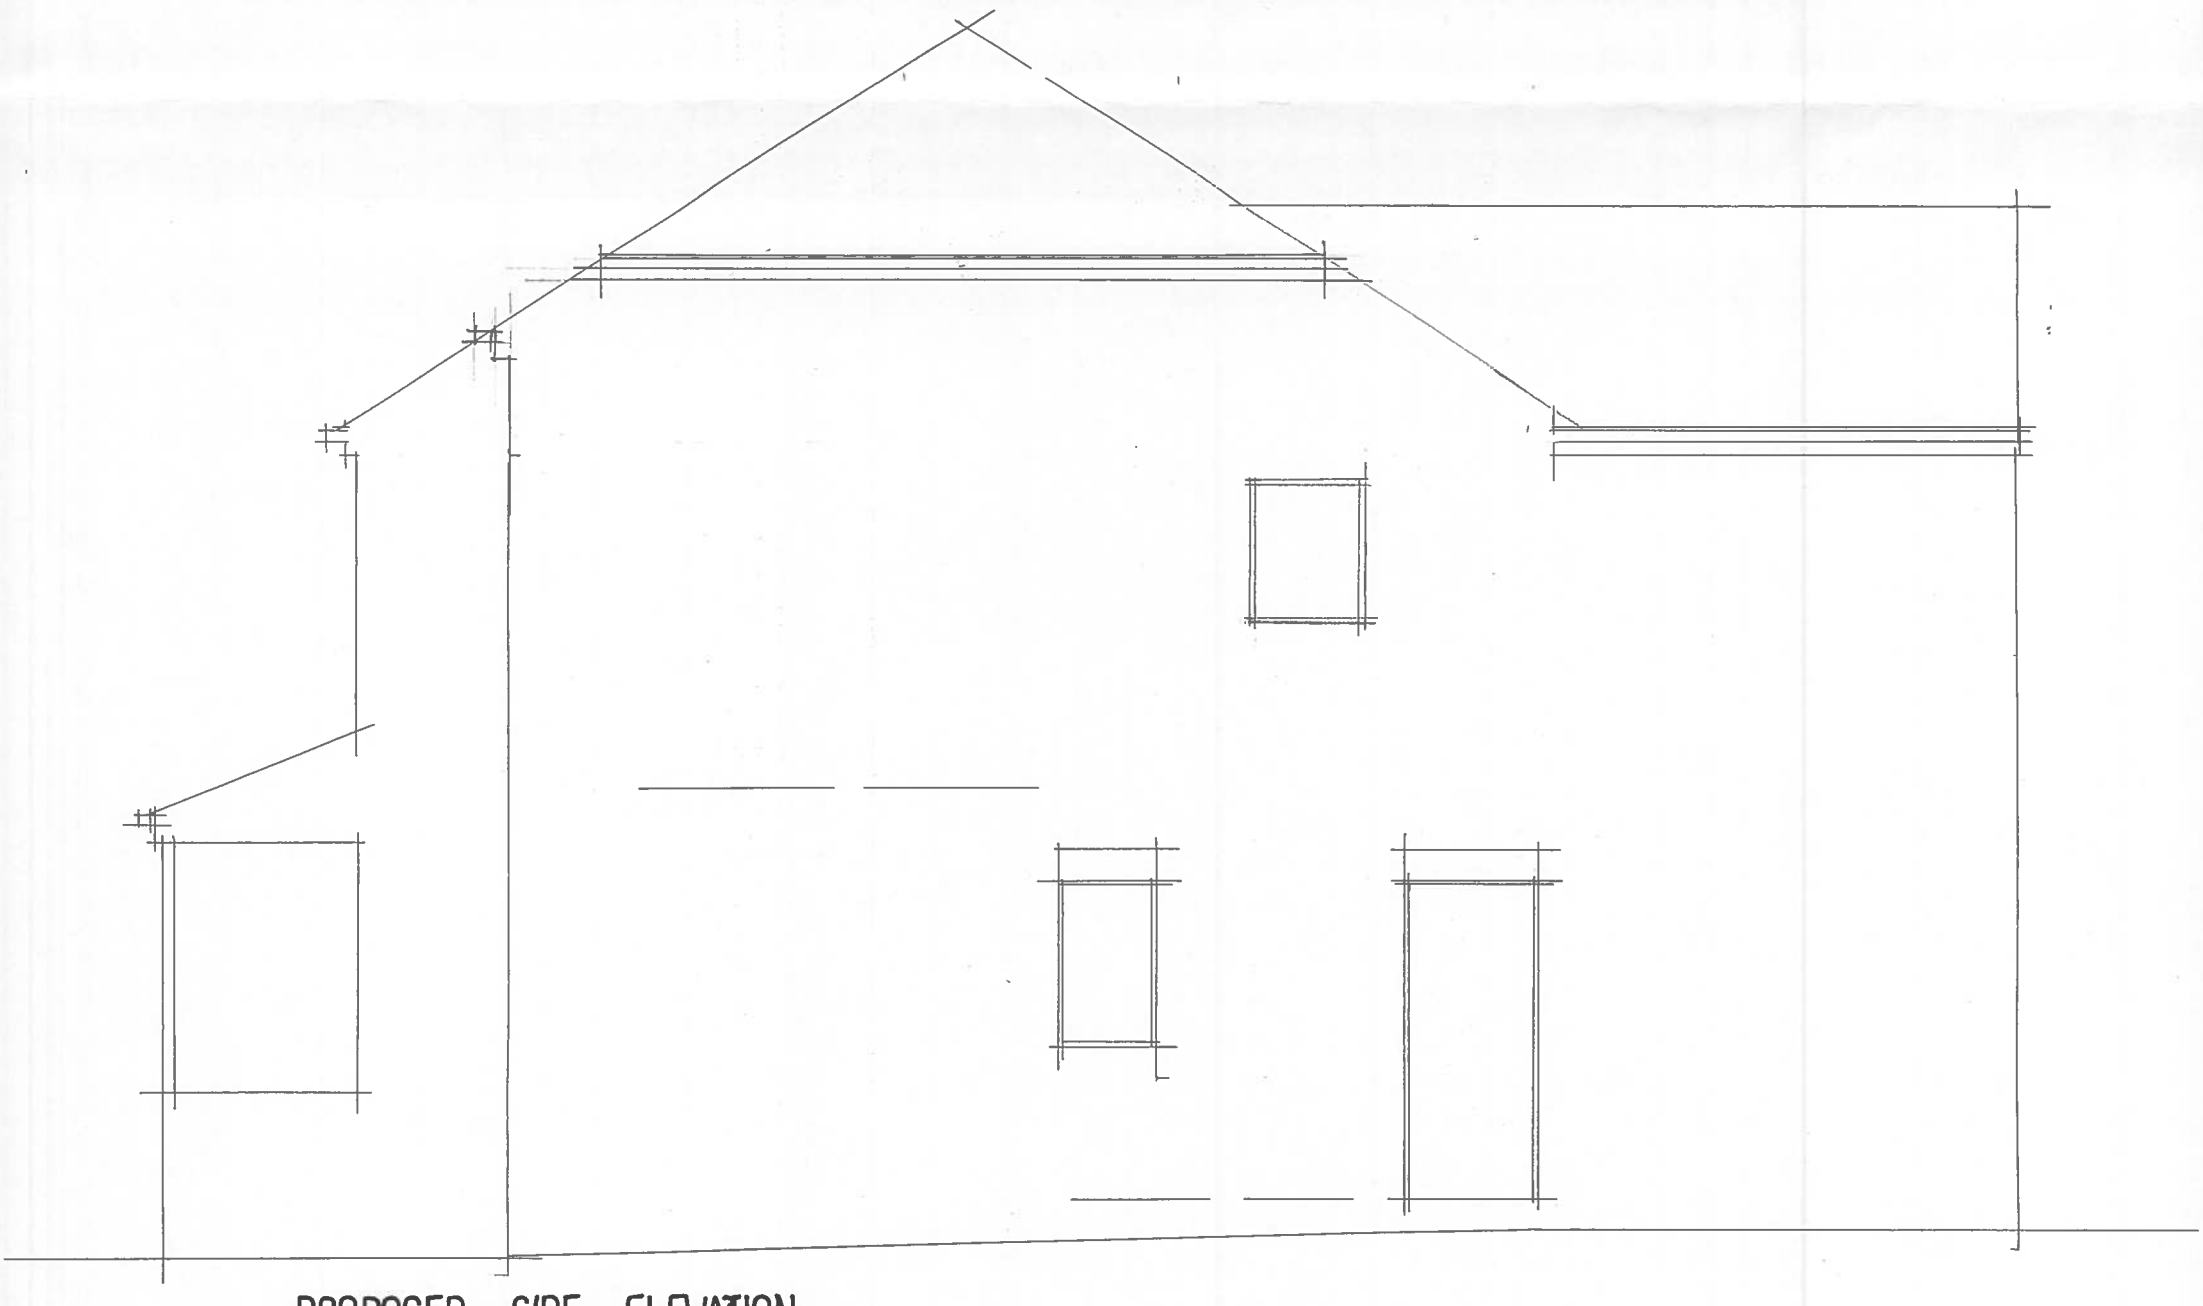

PROPOSED SIDE ELEVATION

14 HOWARD AVENUE
LINDLEY HUDDERSFIELD

DRG NO 1740·8 P SCALE 1·50