


Side Elevation As Existing - Scale 1:100

0m 1m 2m 3m 4m 5m

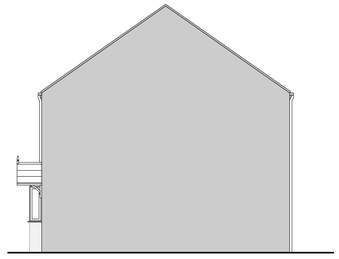

Side Elevation As Existing - Scale 1:100

0m 1m 2m 3m 4m 5m




Front Elevation As Existing - Scale 1:100

0m 1m 2m 3m 4m 5m




Rear Elevation As Existing - Scale 1:100

0m 1m 2m 3m 4m 5m

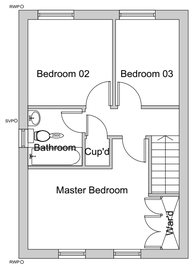


First Floor Plan As Existing - Scale 1:100

0m 1m 2m 3m 4m 5m

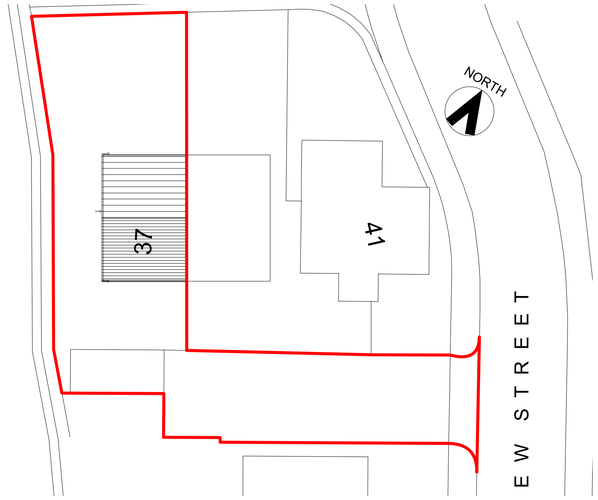


Roof Plan As Existing - Scale 1:200

0m 5m 10m

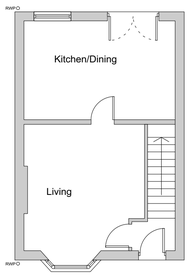

Ground Floor Plan As Existing - Scale 1:100


0m 1m 2m 3m 4m 5m

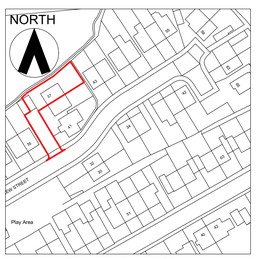

Location Plan - Scale 1:1000


0m 50m

AS EXISTING

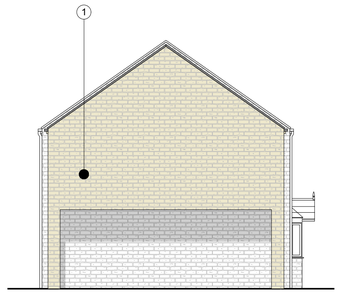

Side Elevation As Proposed - Scale 1:100

0m 1m 2m 3m 4m 5m

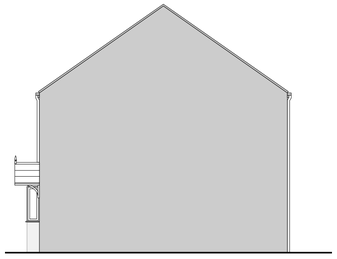


Side Elevation As Proposed - Scale 1:100

0m 1m 2m 3m 4m 5m



Front Elevation As Proposed - Scale 1:100

0m 1m 2m 3m 4m 5m

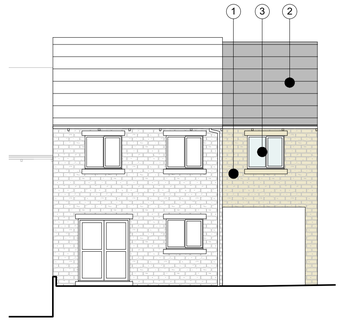


Rear Elevation As Proposed - Scale 1:100

0m 1m 2m 3m 4m 5m



First Floor Plan As Proposed - Scale 1:100

0m 1m 2m 3m 4m 5m

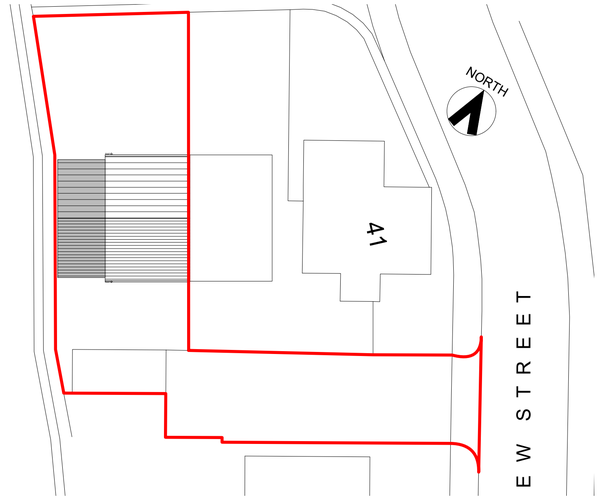

Roof Plan As Proposed - Scale 1:200

0m 5m 10m



Ground Floor Plan As Proposed- Scale 1:100

0m 1m 2m 3m 4m 5m

MATERIALS

1. Reconstituted Stone to match existing
2. Concrete roof tiles to match existing
3. White PVC-U to match existing

AS PROPOSED

Note: This drawing is the property of WhiteleyEaves Ltd and the copyright is reserved by them therefore this drawing is not to be cipied or disclosed by or to any unauthorised persons with prior consent of WhiteleyEaves Ltd.

Rev	Infomation	Date

WHITELEYEAVES LTD
PROPERTY & CONSTRUCTION CONSULTANTS
Hollinwood Business Centre, Albert Street, Oldham, OL8 3QL
0161 393 8417
info@whiteleyeaves.co.uk
www.whiteleyeaves.co.uk

Drawing Name:
Plans As Existing and Proposed

Address:
37 New Street,
Golcar,
Huddersfield

Client:
Mr. Craig Newton

Date:	Page Size:
12/04/18	A1

Job Number:	Scale:	Drawing Number:
016	Varies	01