



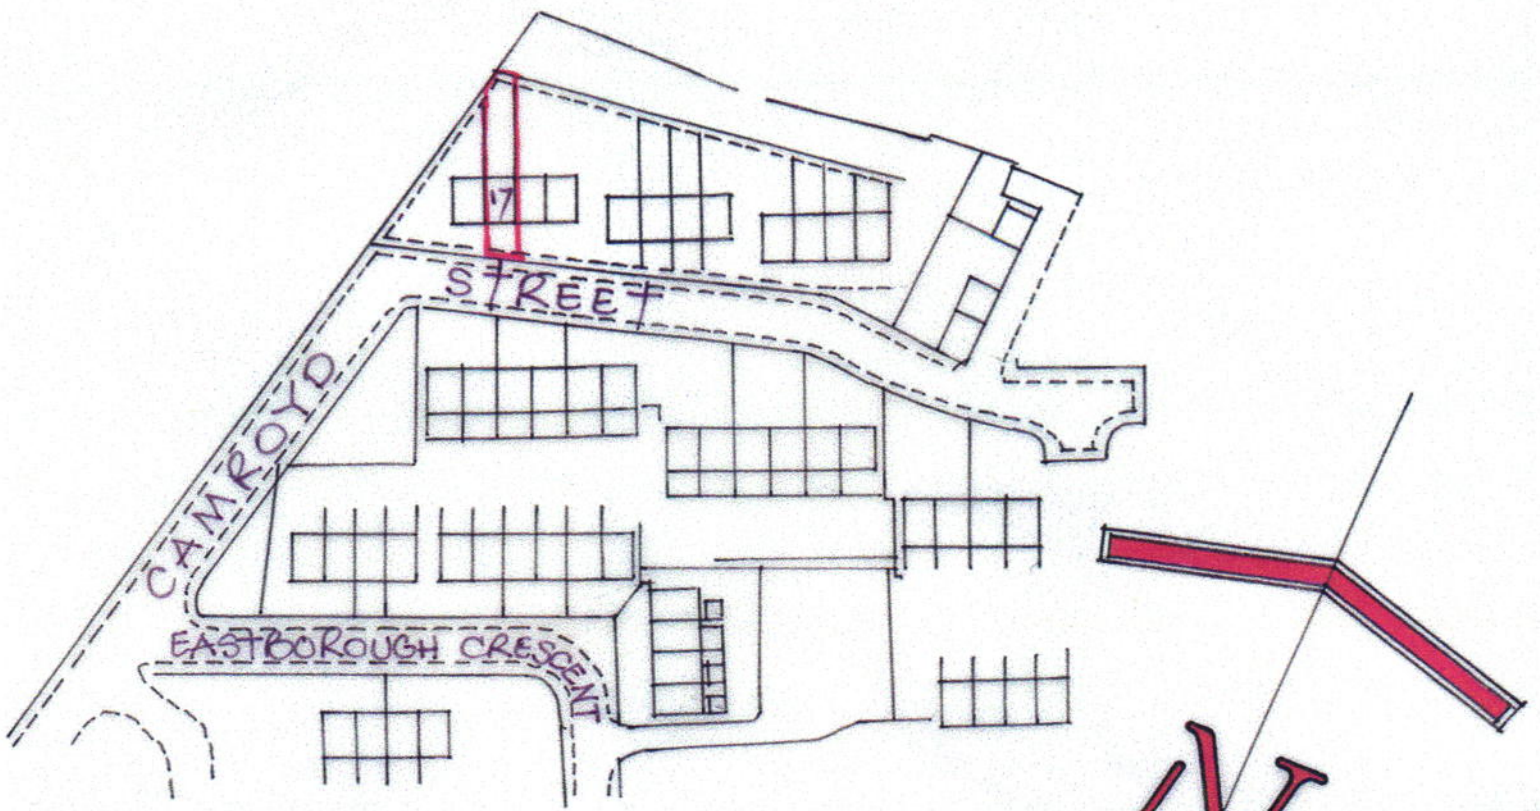

LOCATION PLAN

SCALE 1:1250

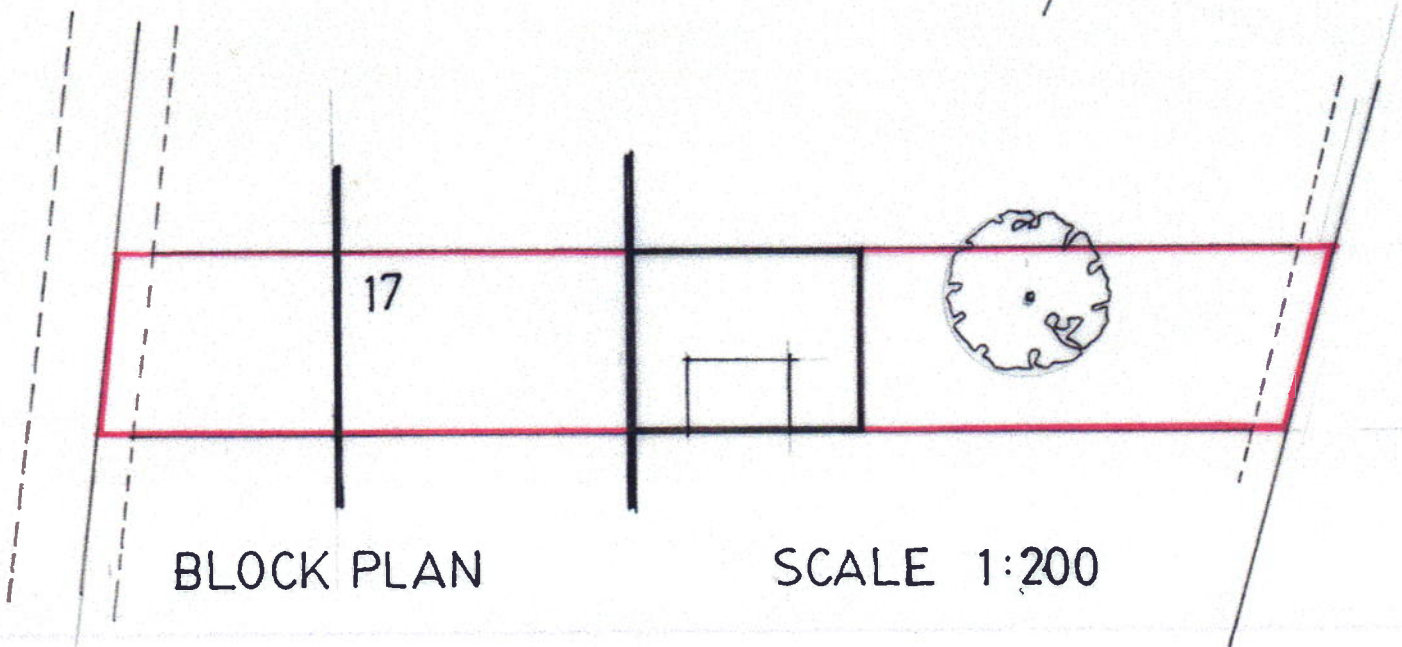

BLOCK PLAN

SCALE 1:200

MOHAMMED QASIM
17, CAMROYD STREET, EASTBOROUGH, DEWSBURY, WF13 1PE

17 CAMEROYD STREET, EASTBOROUGH, DEWSBURY, WF13 1PE
MOHAMMED QASIM

BLOCK PLAN

SCALE 1:200



SCALE 1:250

