



DO NOT SCALE IF IN DOUBT ASK

No part of this drawing may be reproduced without prior written permission from jmh Design. This drawing is intended for planning and building regulation submissions only - and should not be used as a working drawing for building purposes. Boundaries, angles & dimensions are to be checked on site by the main contractor prior to commencement of works. jmh Regulations Contractor to comply fully with managing the Design and Management Regulations 2012.

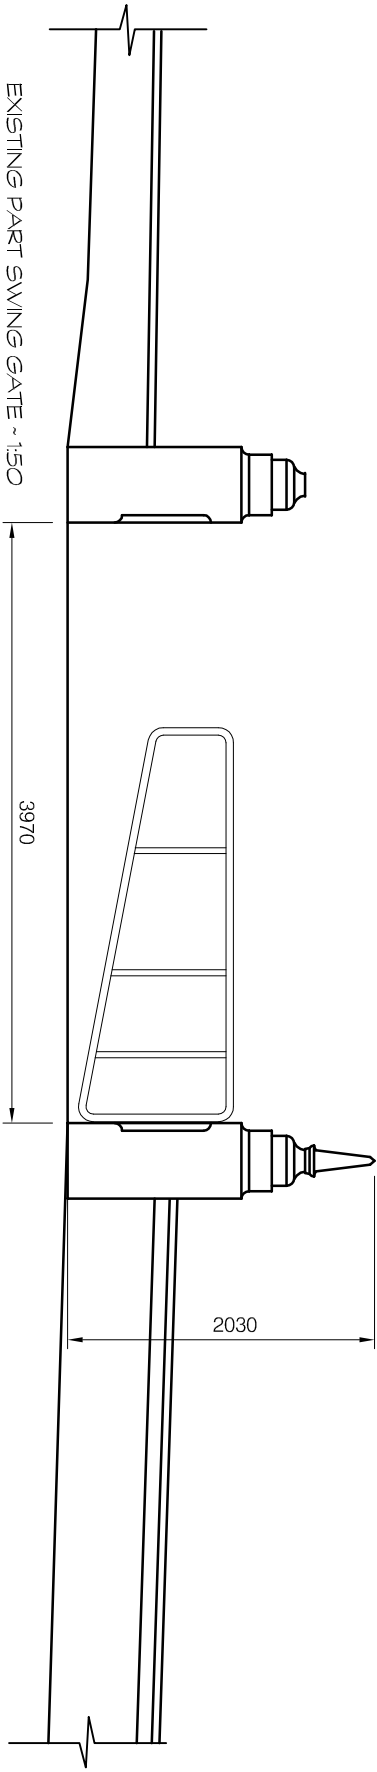

EXISTING PART SWING GATE ~ 1:50

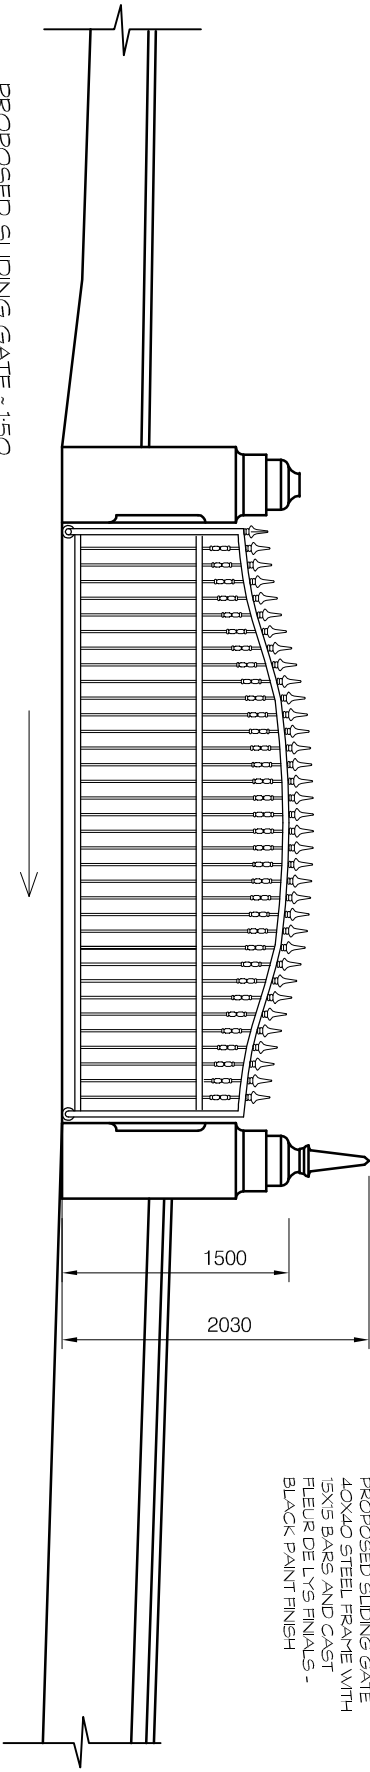

PROPOSED SLIDING GATE ~ 1:50

PROPOSED SLIDING GATE
40X40 STEEL FRAME WITH
15X15 BARS AND CAST
FLEUR DE LIS FINIALS -
BLACK PAINT FINISH



PROPOSED GATE PLAN ~ 1:50



REV: DETAILS DATE: 11/11/18

PROJECT: REFURBISHMENT OF ELM GREYST
2 QUEENS RD EDGERTON HD2 2AG
CLIENT: 14-17a S DODD
2 QUEENS RD EDGERTON HD2 2AG
TITLE: PROPOSED SLIDING GATE

DWG No: SD/16 SCALE: 1:50 @ A4
DRN BY: T-H DATE: 17/05/18

jmh.design
Architectural & Interior consultants

Poplar Studios,12 Liversedge Hall Lane,
Liversedge, West Yorkshire, WF15 7DB
t: 01924 518 592
e: info@jmhdesign.co.uk