



This drawing has been prepared specifically for the purpose of obtaining Planning Permission and/or Building Regulation Approval. Its suitability for other purposes, without supplementary details and specifications cannot be guaranteed. The Permissions and/or Approvals are beyond the Architects control, and no guarantee that such will be granted is given or to be inferred by reason of the preparation of this drawing. Only figured dimensions are to be used. All dimensions to be checked on site. This drawing together with the design is the property and copyright of the Architect and must not be reproduced without prior written permission.

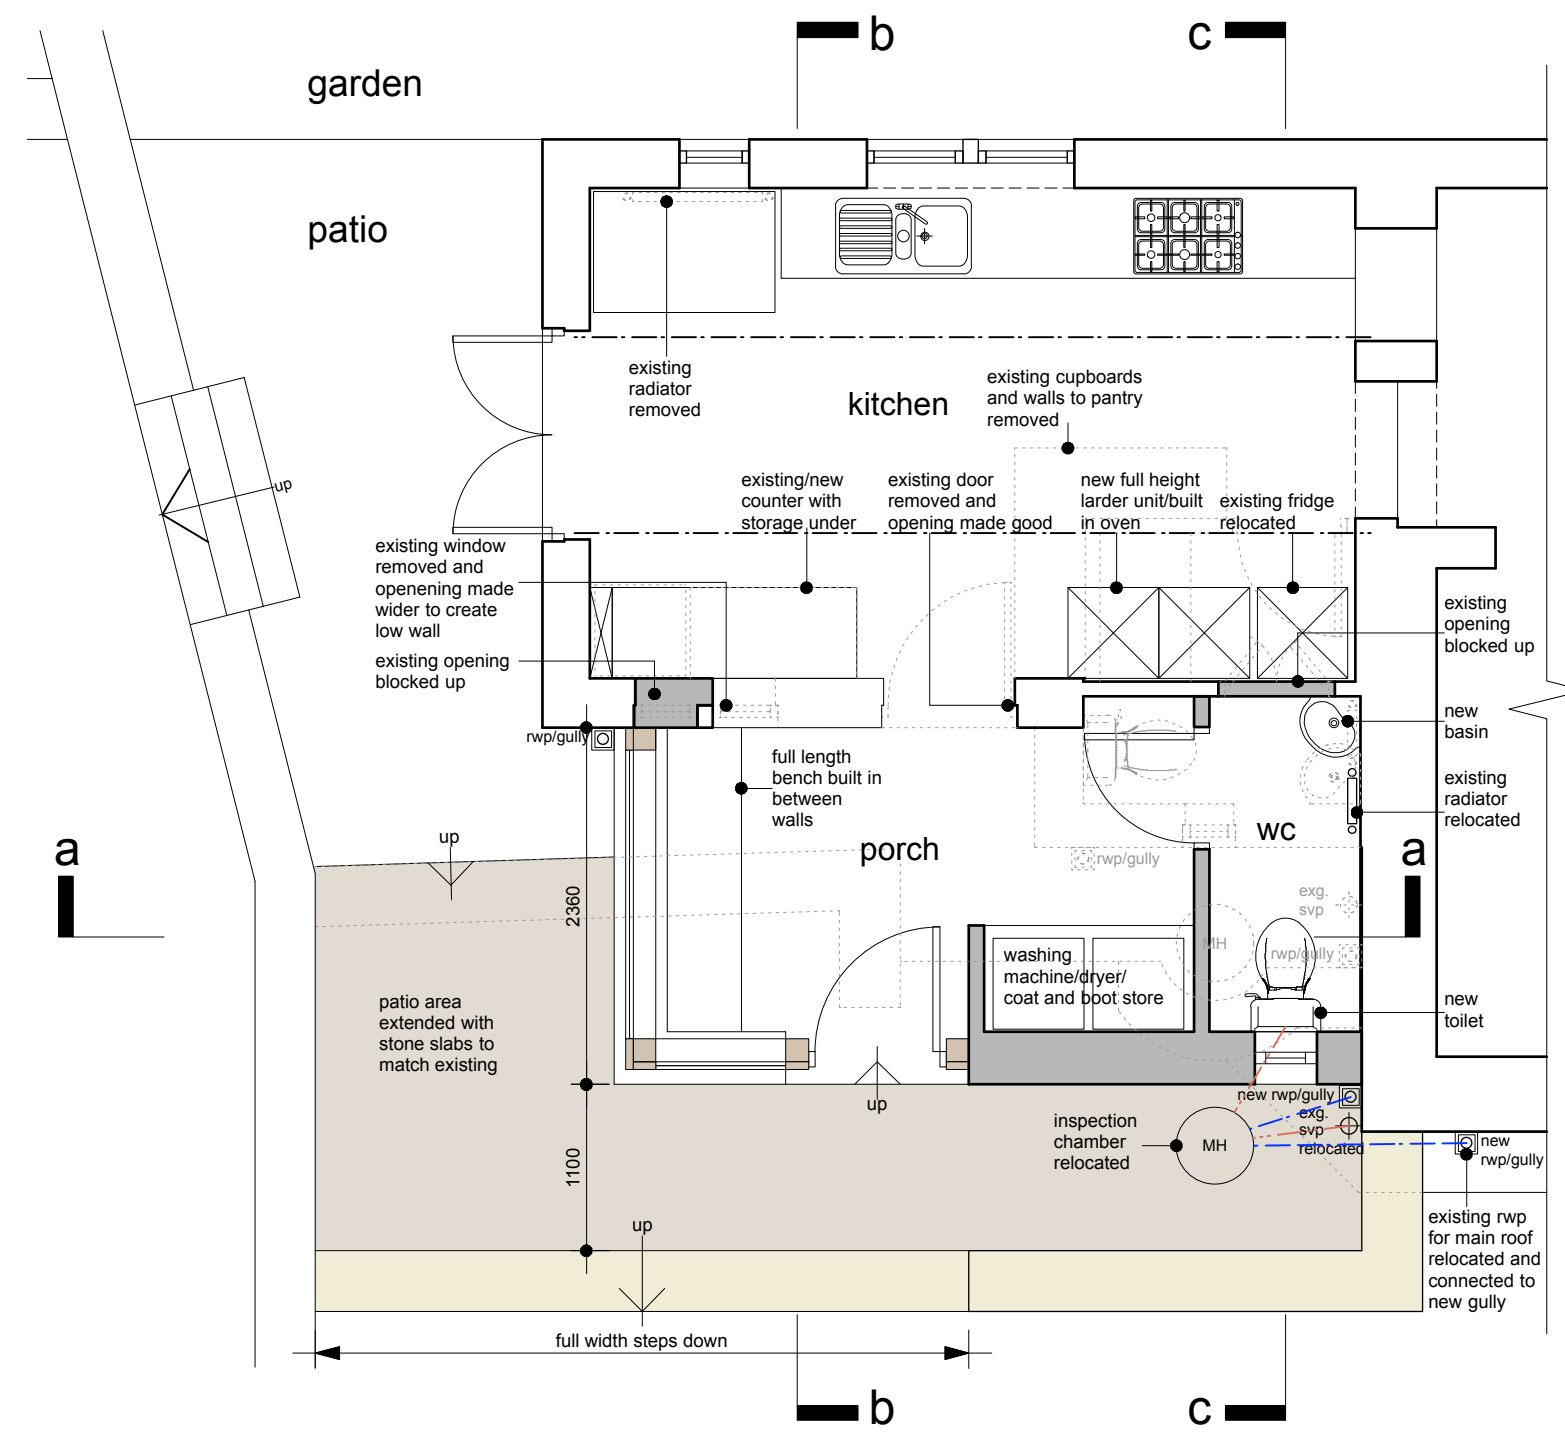


ground floor plan

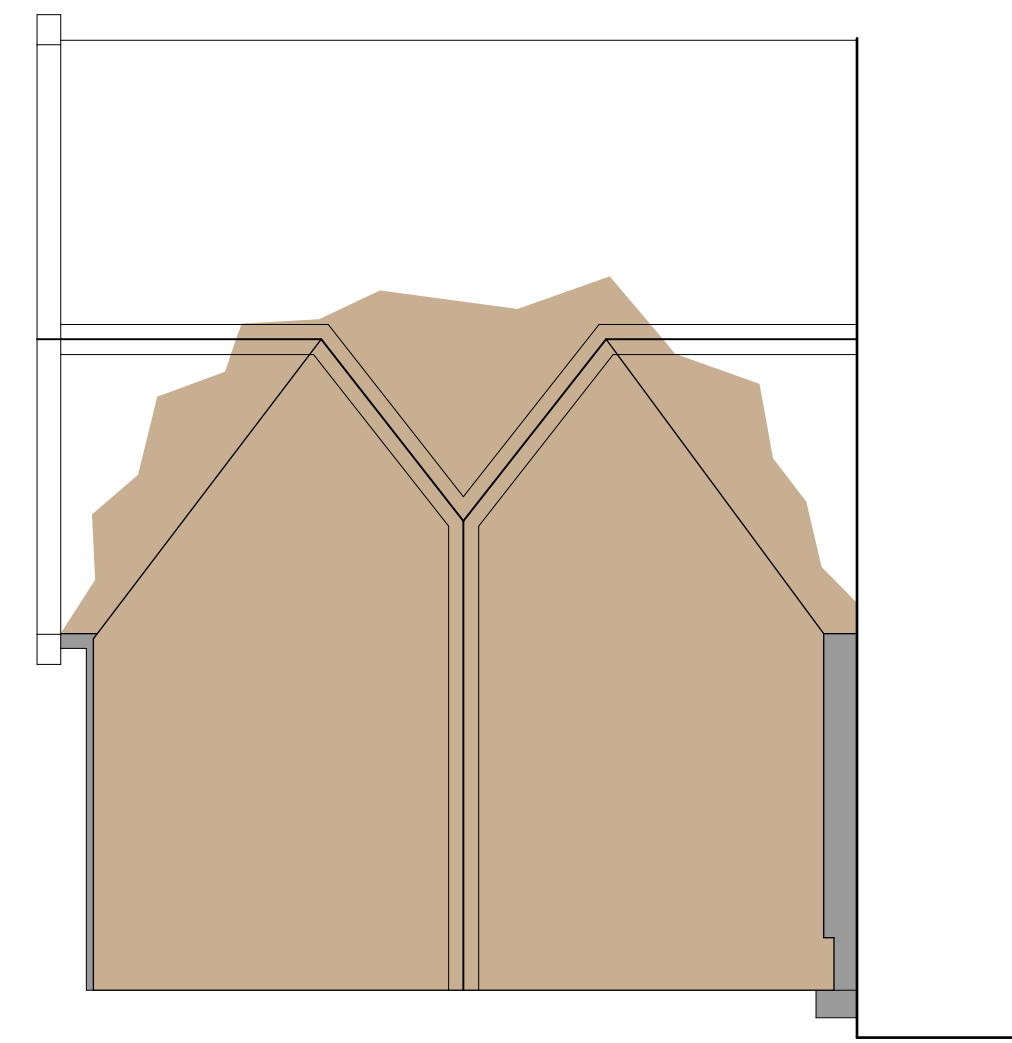


roof plan





view at arrival

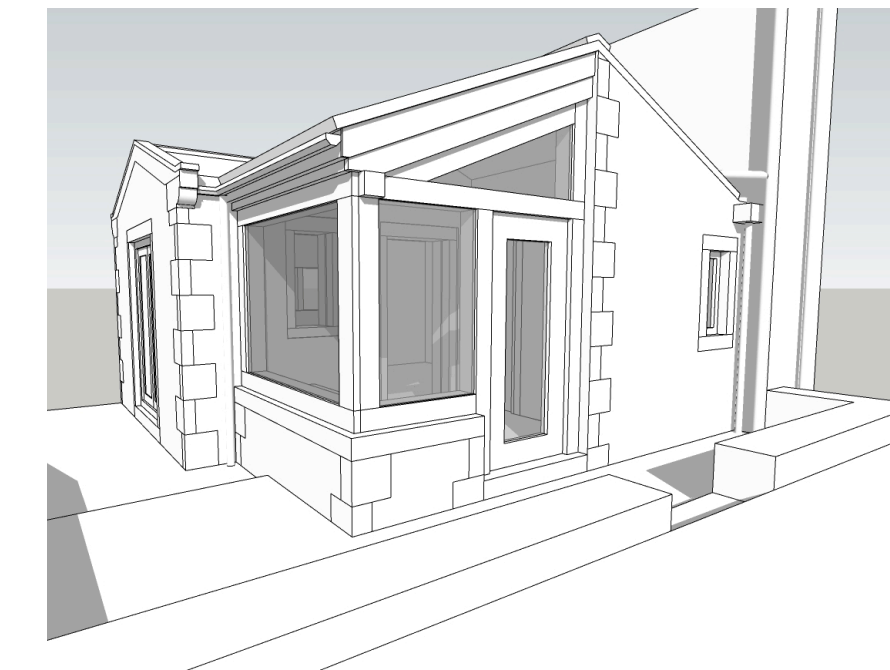


view from top of drive

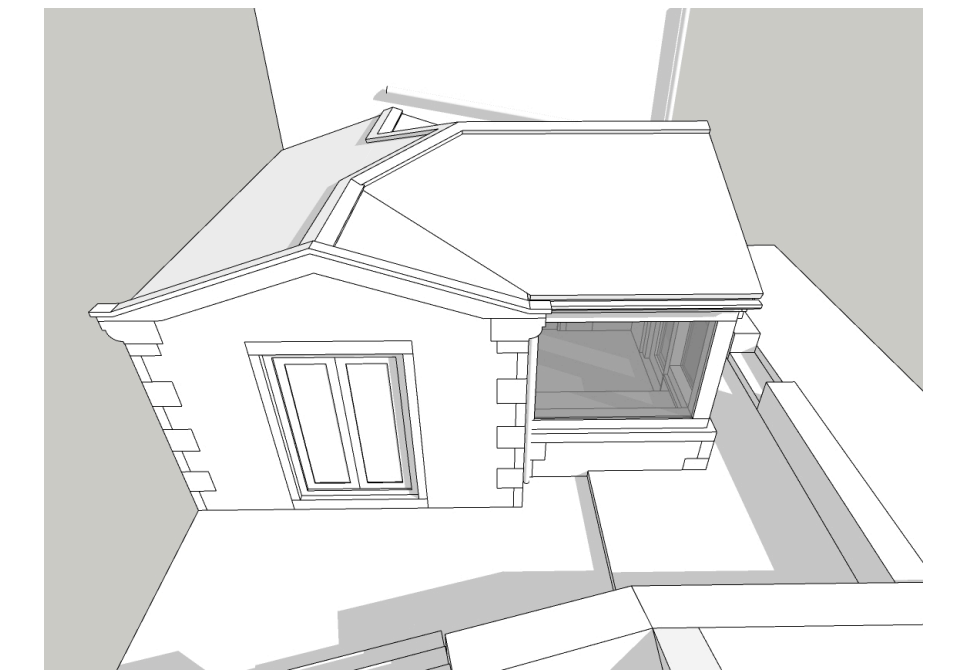

birds eye view of roof

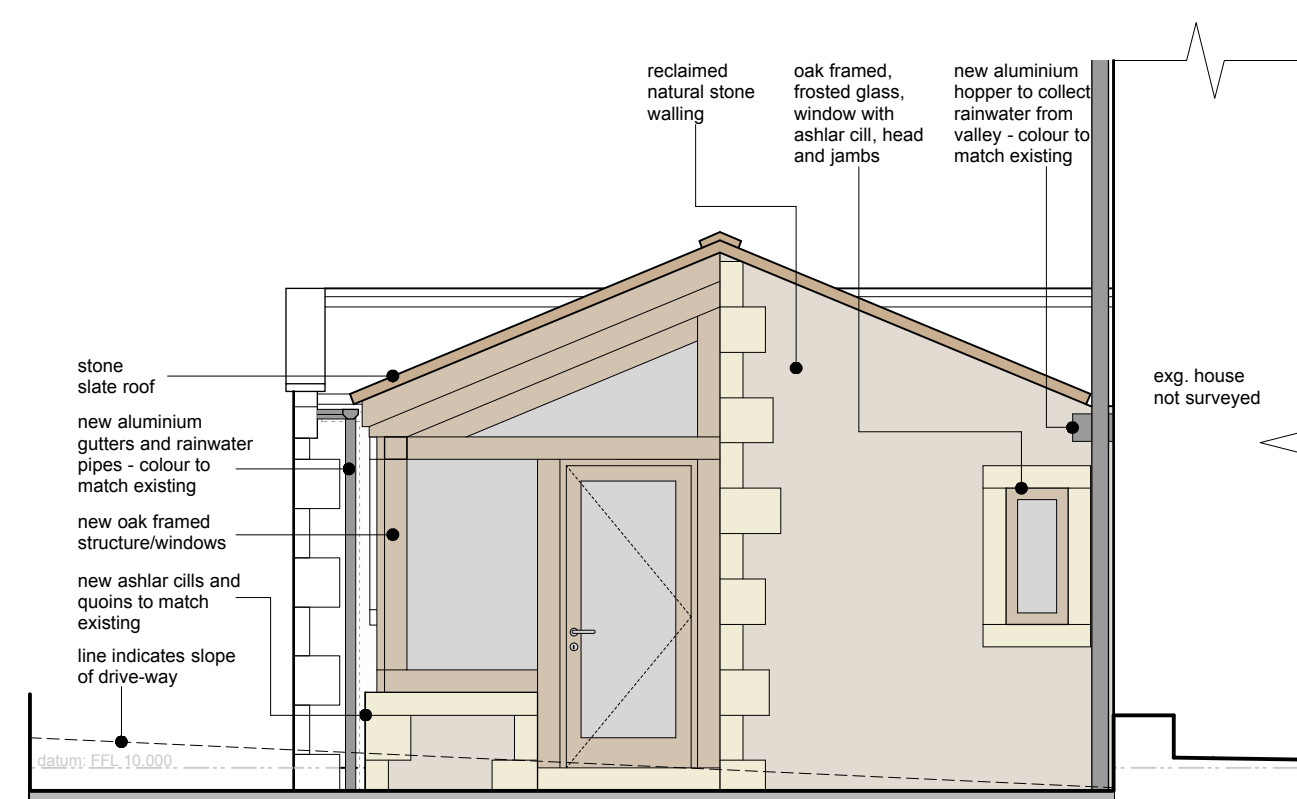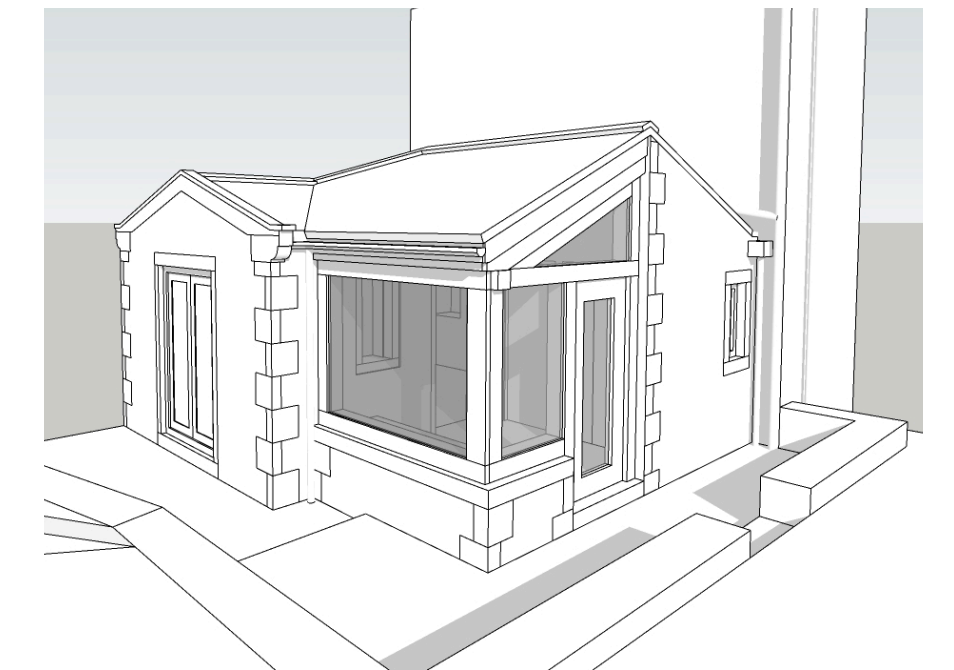


front elevation

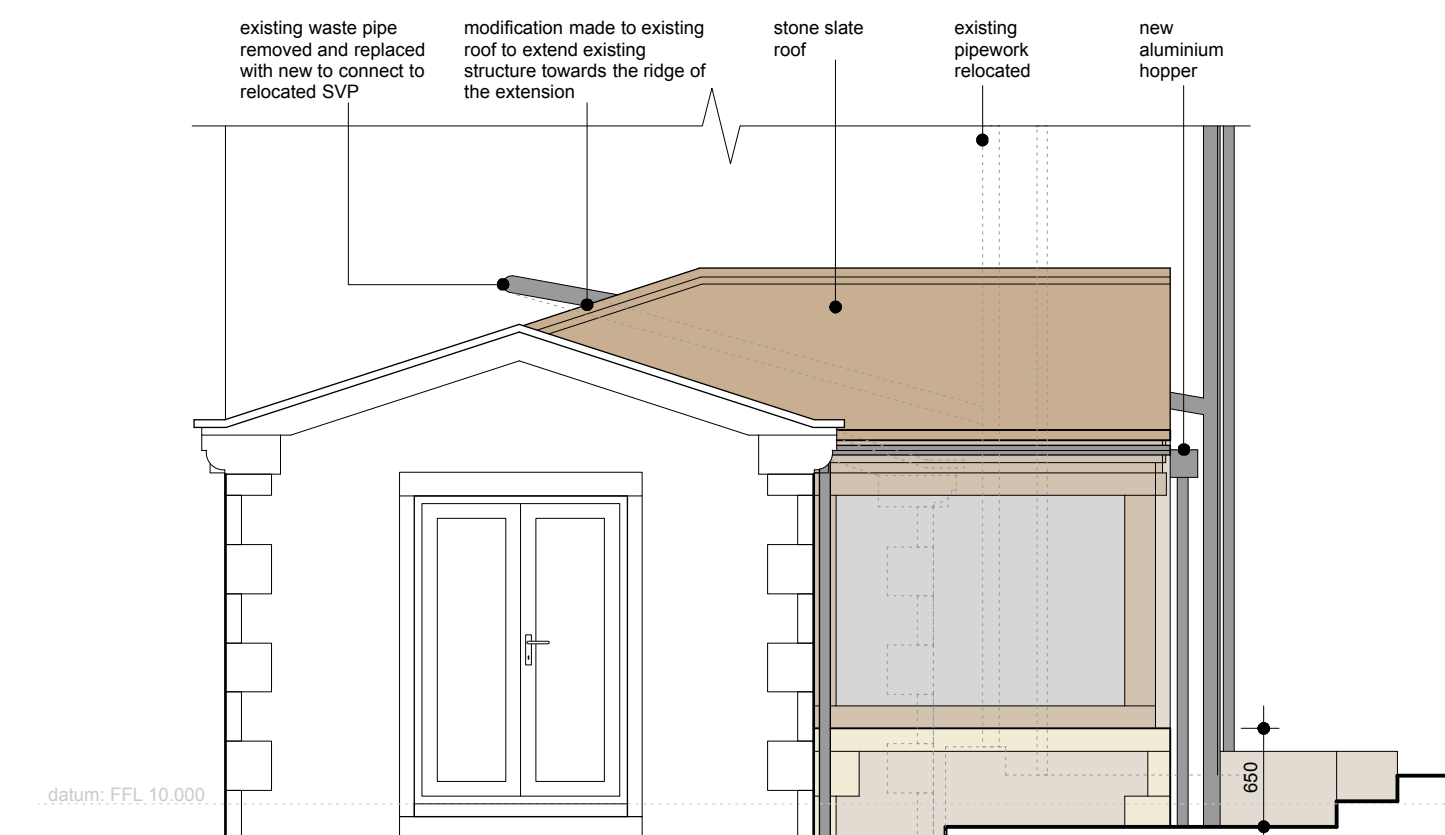

side elevation



locaton plan 1:1250

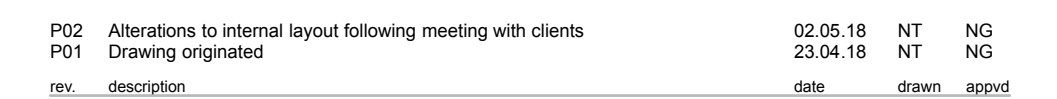


project Extension and alterations to existing
dwelling
at
Croft House, 23 Sude Hill, New Mill,
Holmfirth, HD9 7BL
for
Julia Bradshaw & Patrick Addinall


title	General arrangement as proposed
number	18011D-02-P02
scale	1:50
size	A1

**ARCHITECTURE
+ DESIGN
PARTNERSHIP** The Old Police Station 16 Bridge Lane Holmfirth HD9 7AN
T: 01484 685411 E: hello@adp-architects.com
W: www.adp-architects.com


RIBA 
Chartered Practice

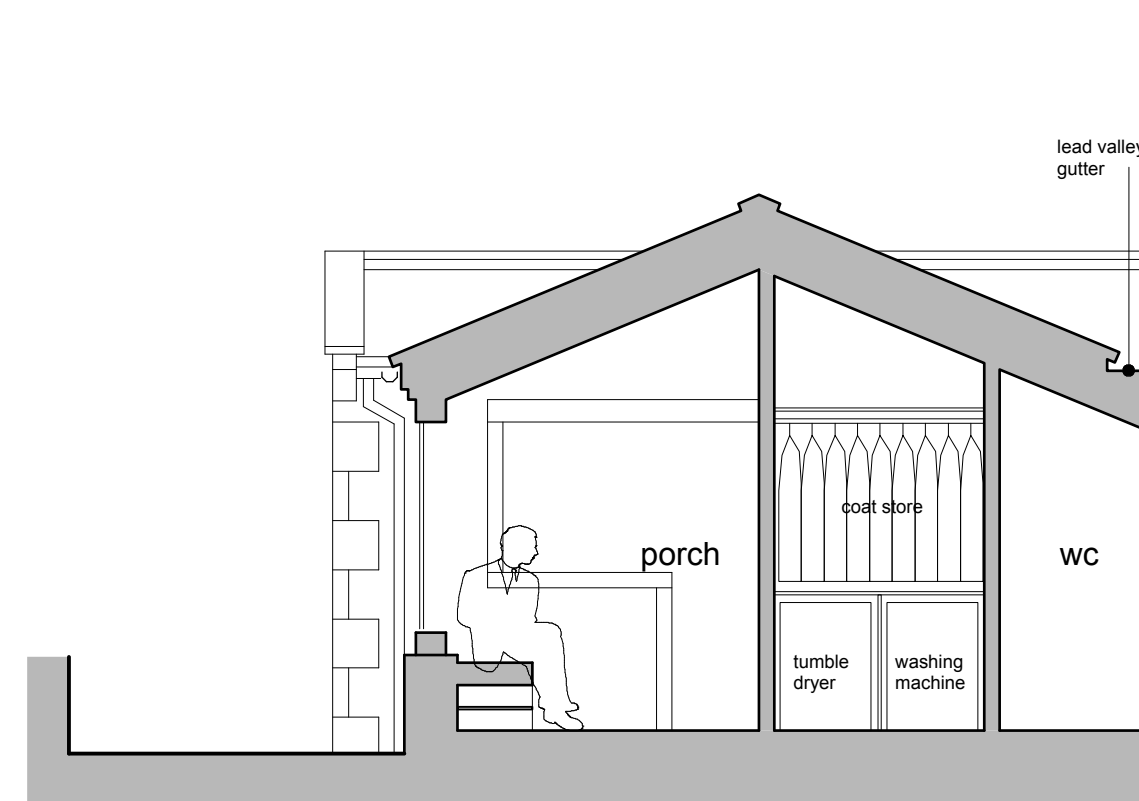

section a-a

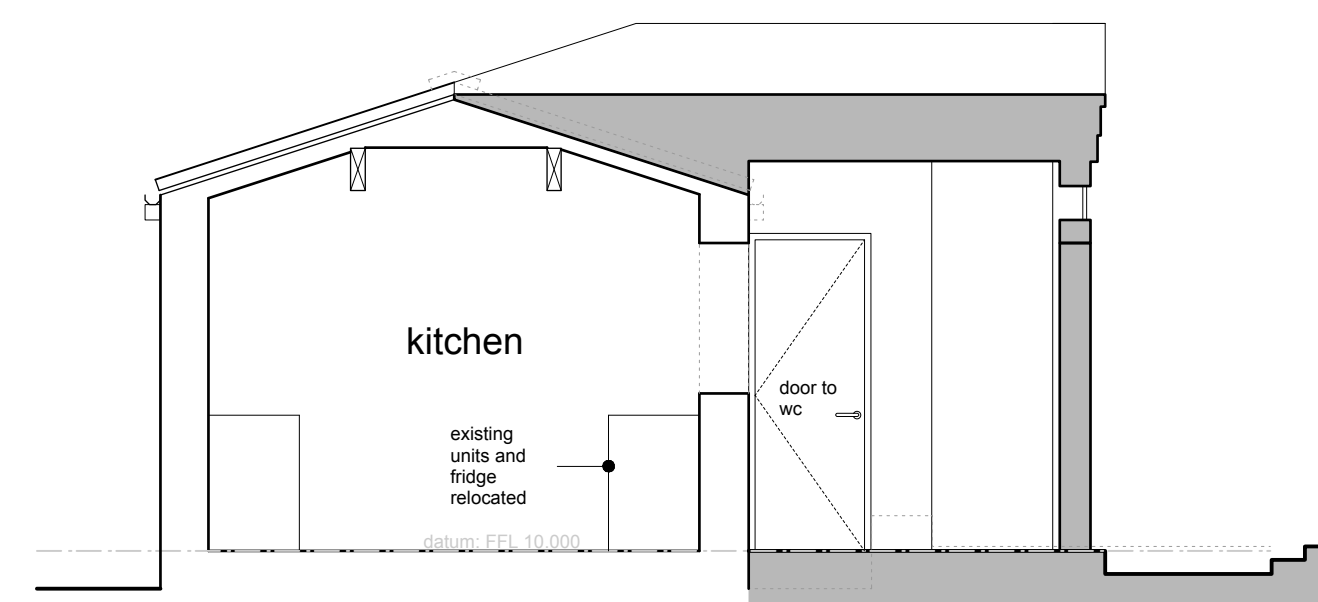

section b-b

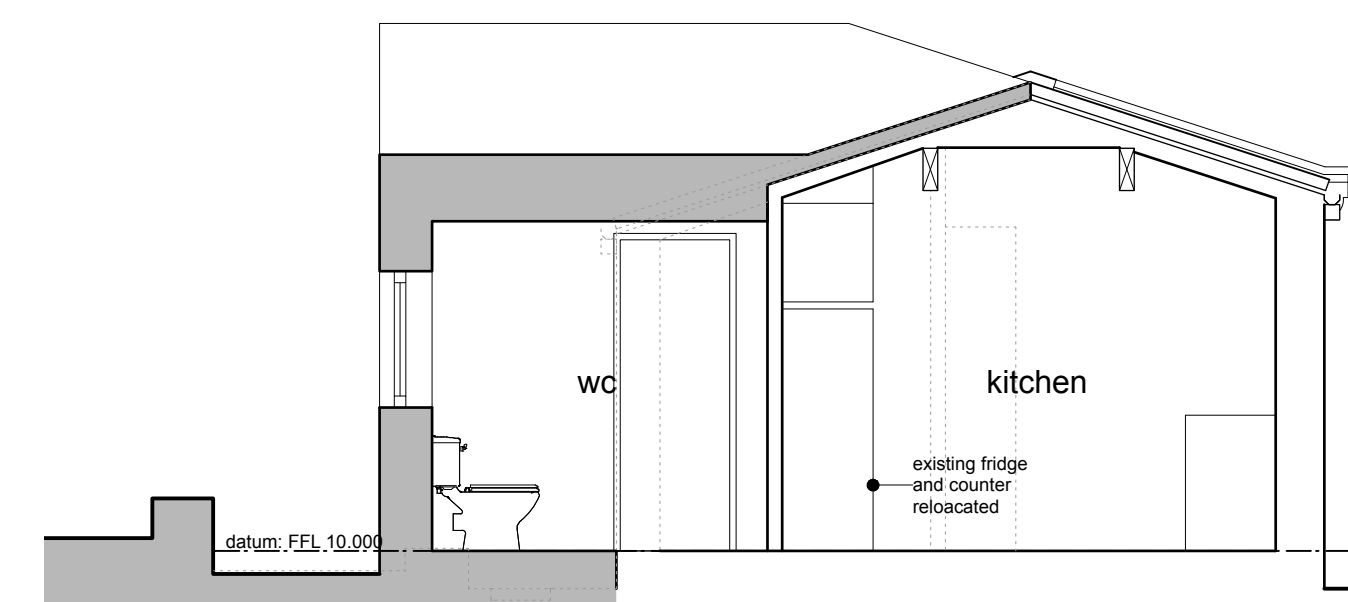

section c-c