

Front Elevation

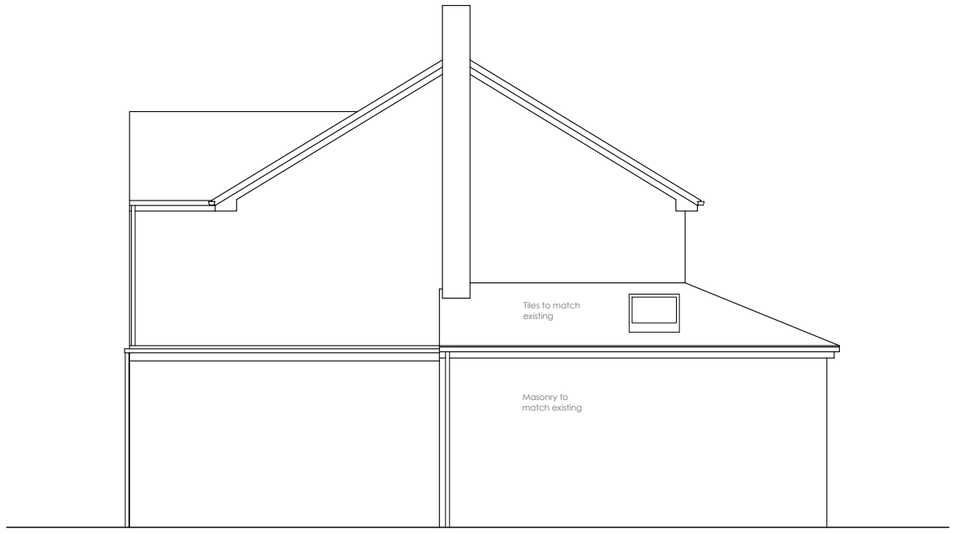

Side Elevation

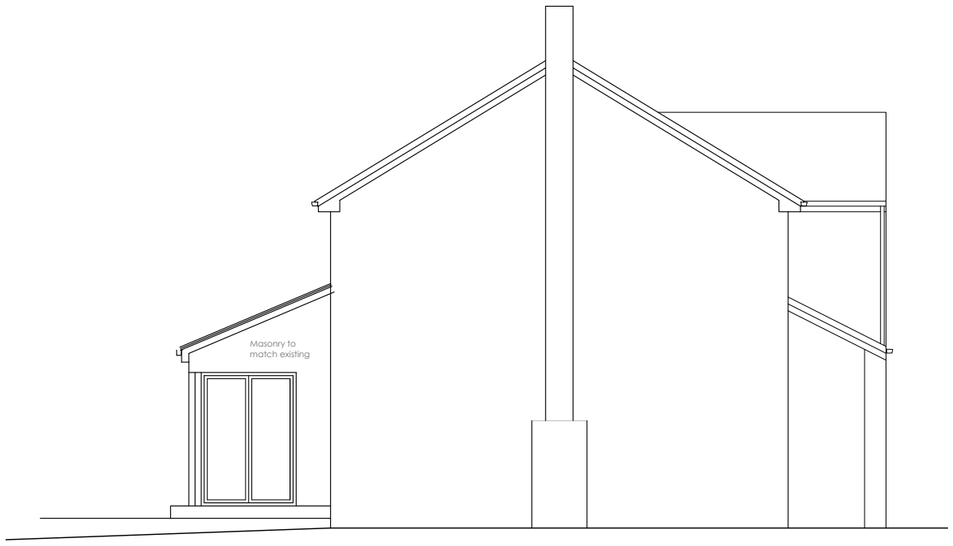

Side Elevation



Rear Elevation





SCALE: 1:100

56 Dartmouth Avenue - PROPOSED ELEVATIONS

PLANNING

Rev	Description	Date	By	App'd

Project 56 Dartmouth Avenue Almondbury	Project no 18-02	Date 26/03/18	
Drawing Title Proposed Elevations -	Scale @ A3 1/100	Drawn by GB	Appr. by
Client Mr and Mrs Bradford -	Drawing no P03		Rev -

Geraldine Booth
architect
61 New Laithe Hill, HD4 6RF
geraldinebooth@gmail.com 07942823241