

DRAWING STATUS	SHEET SIZE
PLANNING	**A1**

NOTES

1. THIS DRAWING TO BE READ IN CONJUNCTION WITH DRAWING 2014/999 - P02 & P03.

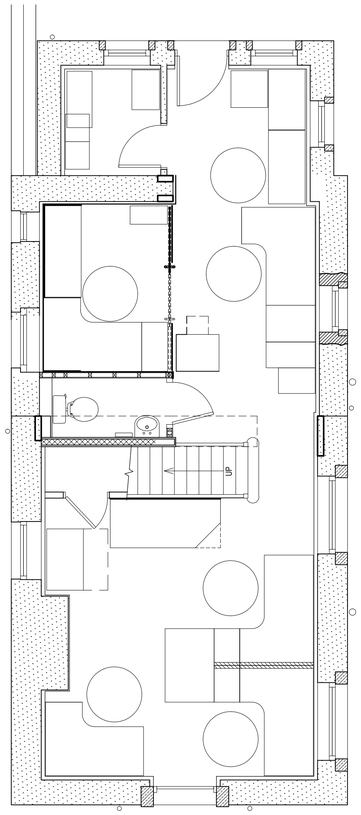


EXISTING GROUND FLOOR PLAN
SCALE 1 : 50

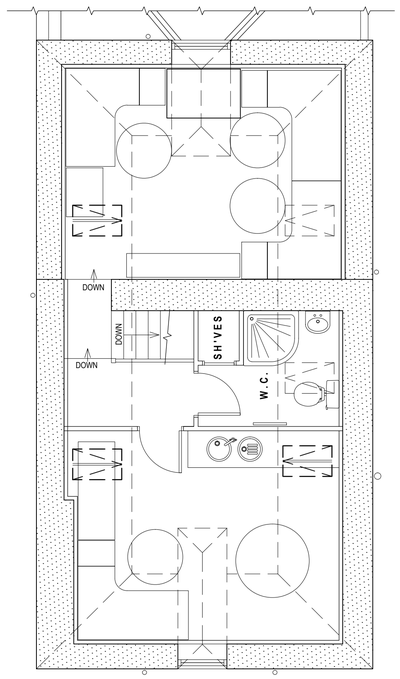


EXISTING FIRST FLOOR PLAN
SCALE 1 : 50




FRONT ELEVATION
(EAST)
(AS VIEWED FROM 'THORNHILL ROAD')
SCALE 1 : 50

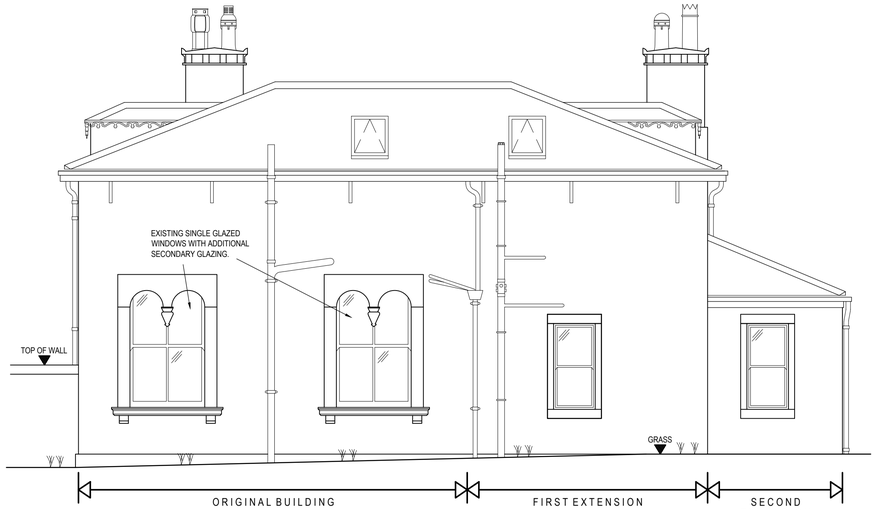

RIGHT HAND SIDE ELEVATION
(NORTH)
(AS VIEWED FROM 'THORNHILL ROAD')
SCALE 1 : 50

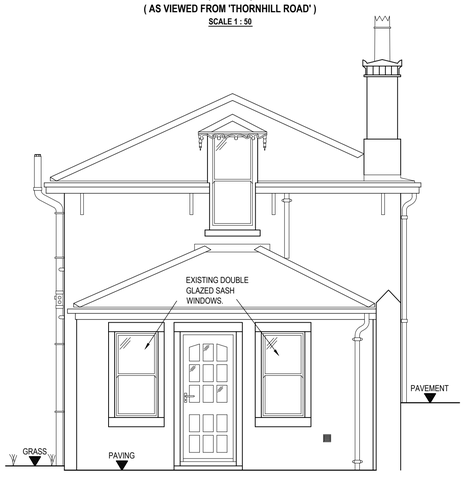

REAR ELEVATION
(WEST)
(AS VIEWED FROM 'THORNHILL ROAD')
SCALE 1 : 50

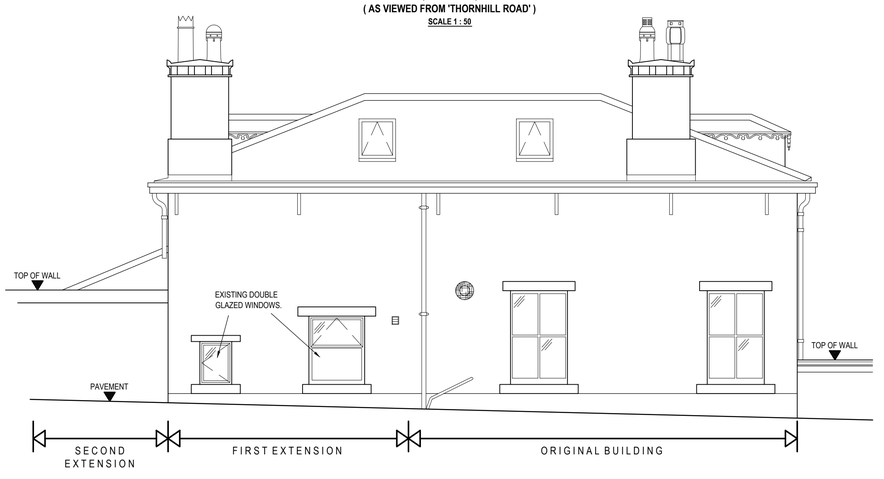

LEFT HAND SIDE ELEVATION
(SOUTH)
(AS VIEWED FROM 'THORNHILL ROAD')
SCALE 1 : 50



SITE LOCATION PLAN OF 4 THORNHILL ROAD, EDGERTON, HUDDERSFIELD, HD3 3AU
SCALE 1 : 1250

THIS DRAWING HAS BEEN CREATED FOR THE PURPOSED OF GAINING PLANNING PERMISSION ONLY. ALL DESIGN AND DETAILS TO BE CONFIRMED PRIOR TO CONSTRUCTION

NOTE ALL SCALES CORRECT @ A1

DO NOT SCALE FROM THIS DRAWING

PROJECT
4 THORNHILL ROAD
EDGERTON
HUDDERSFIELD, HD3 3AU

TITLE
EXISTING FLOOR PLANS, ELEVATIONS & SITE LOCATION PLAN

PROJECT No.	DRAWING No.	AMENDMENT	DATE DRAWN	DRAWN BY
2014/999	E01	-	10 MAY 18	DF

Amendment Note: -
Date Revised: -