0m	Scale 1:50	4m
0m	Scale 1:100	8m
0m	Scale 1:200	16m
0m	Scale 1:500	40m
0m	Scale 1:1250	100m

(When to scale of original plan bar = 8cm)

Notes;
1. Setting out to be the responsibility of contractor.
2. Contractor to pay particular attention to pitch of roof and headroom at stairs.
3. Any discrepancies to be reported to Colne Valley Design.

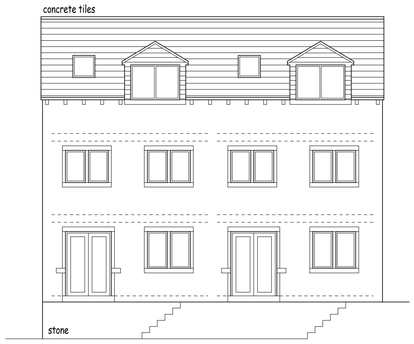

Proposed rear elevation (1:100).

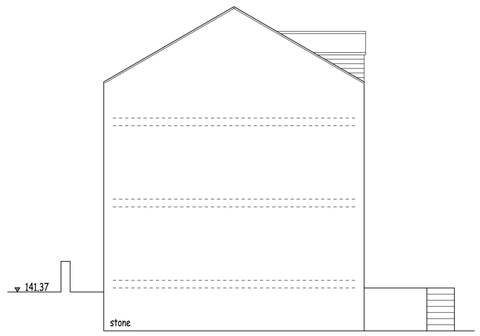

Proposed side elevation (1:100).



Proposed front elevation (1:100).

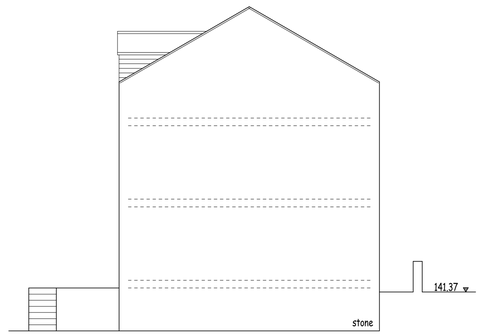

Proposed side elevation (1:100).

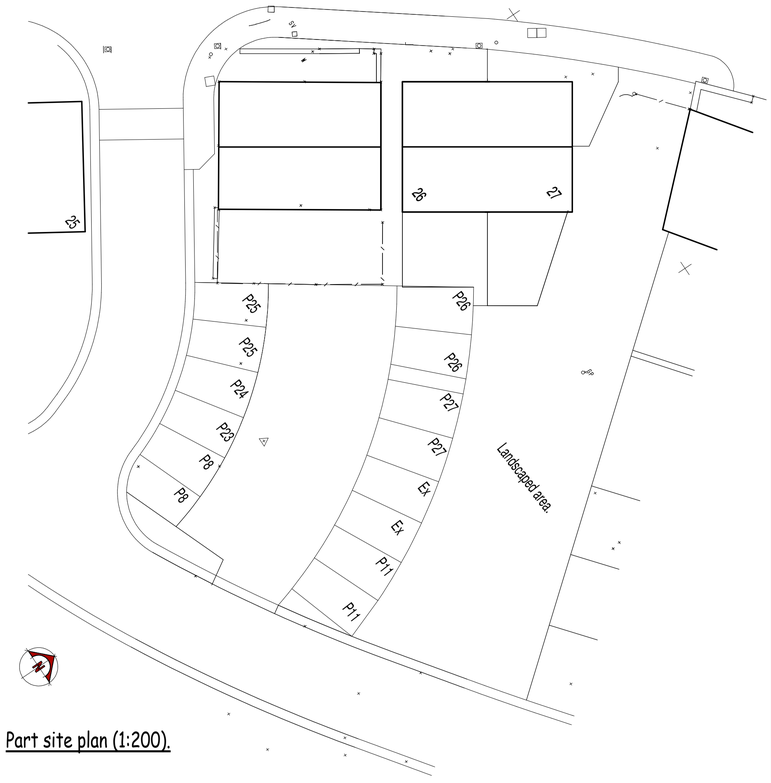

Part site plan (1:200).

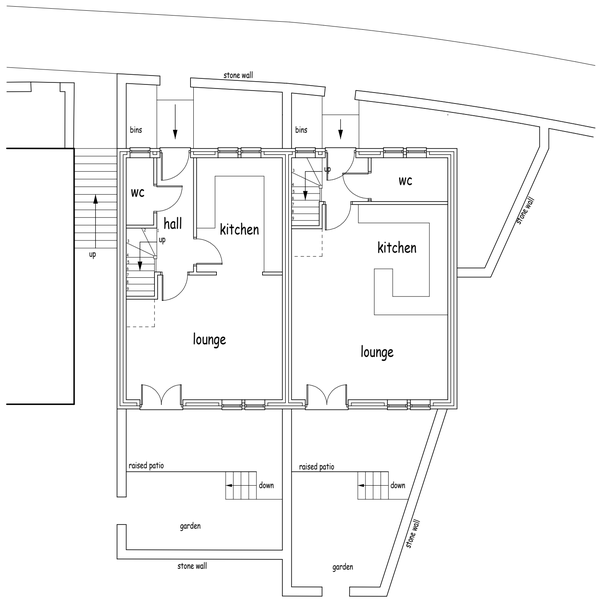

Proposed ground floor (1:100).

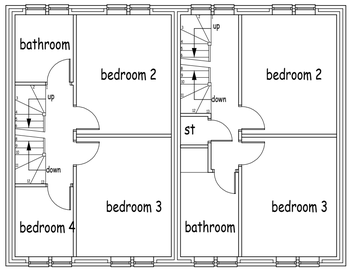

Proposed first floor (1:100).

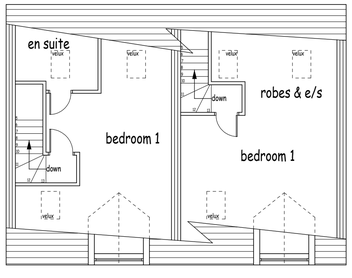

Proposed second floor (1:100).

Proposed residential development at Howgate Road, Slaithwaite HD7 5AX.

Client: SB Homes.

William Best RIBA
The Chapel House
22, Pole Gate, Scammonden.
HD3 3FW.
Tel 01484 845896.

Drawing: Plots 26 and 27.

Scale: 1:100

Drawn by	Date
SAM	02/05/2018.

Drawing No: Sk 16. Revision: ---