0m	Scale 1:50	4m
0m	Scale 1:100	8m
0m	Scale 1:200	16m
0m	Scale 1:500	40m
0m	Scale 1:1250	100m

(When to scale of original plan bar = 8cm)

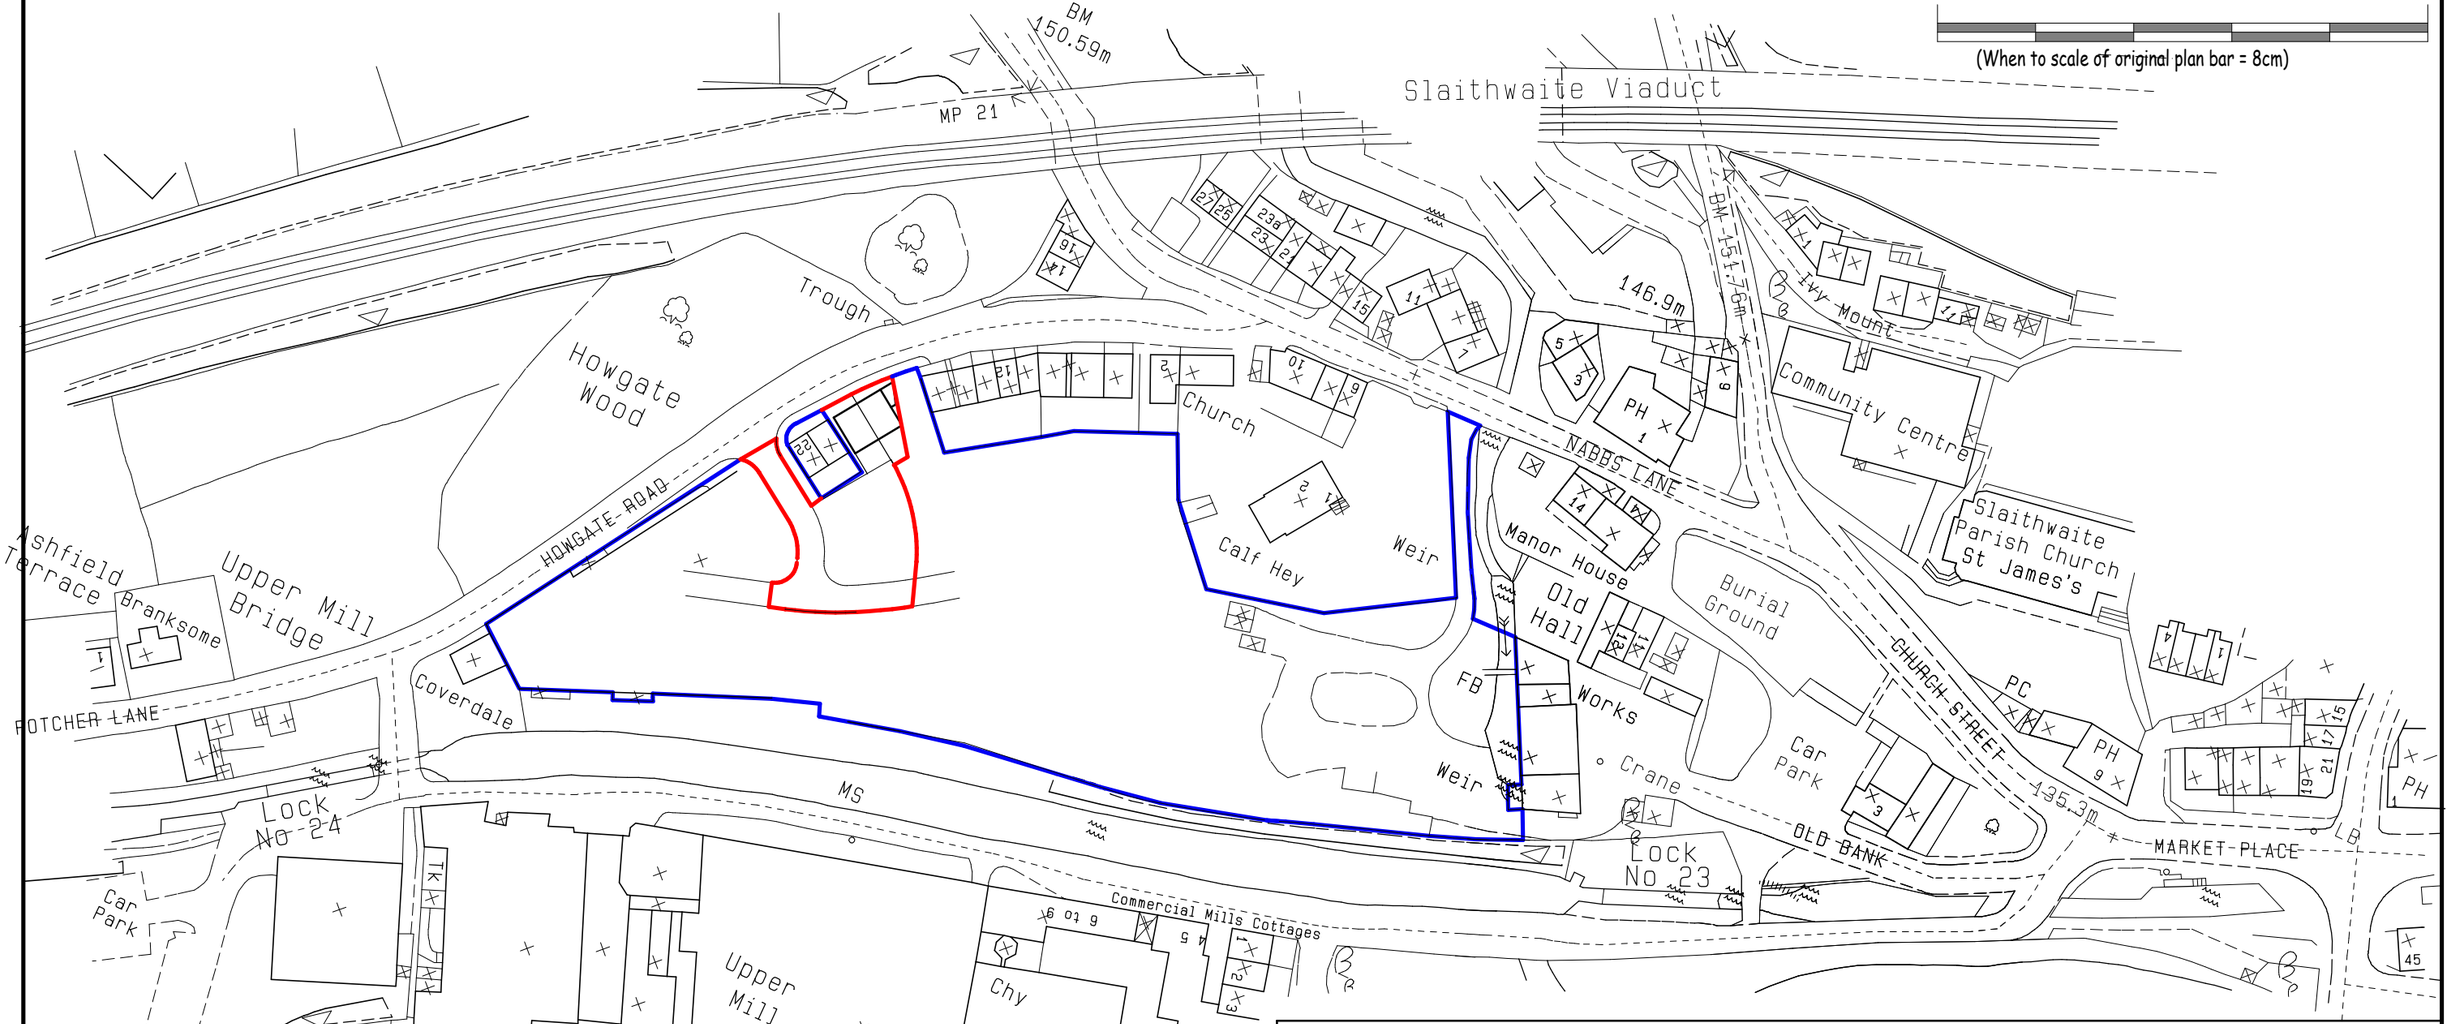

Proposed residential development at Howgate Road, Slaithwaite.

Client: SB Homes.

William Best RIBA
The Chapel House
22, Pole Gate, Scammonden.
HD3 3FW.
Tel 01484 845896.

Drawing: Location plan.

Scale: 1:1250.	Drawn by	Date
	SAM	14/05/2018.

Drawing No: Sk 11. Revision: A