


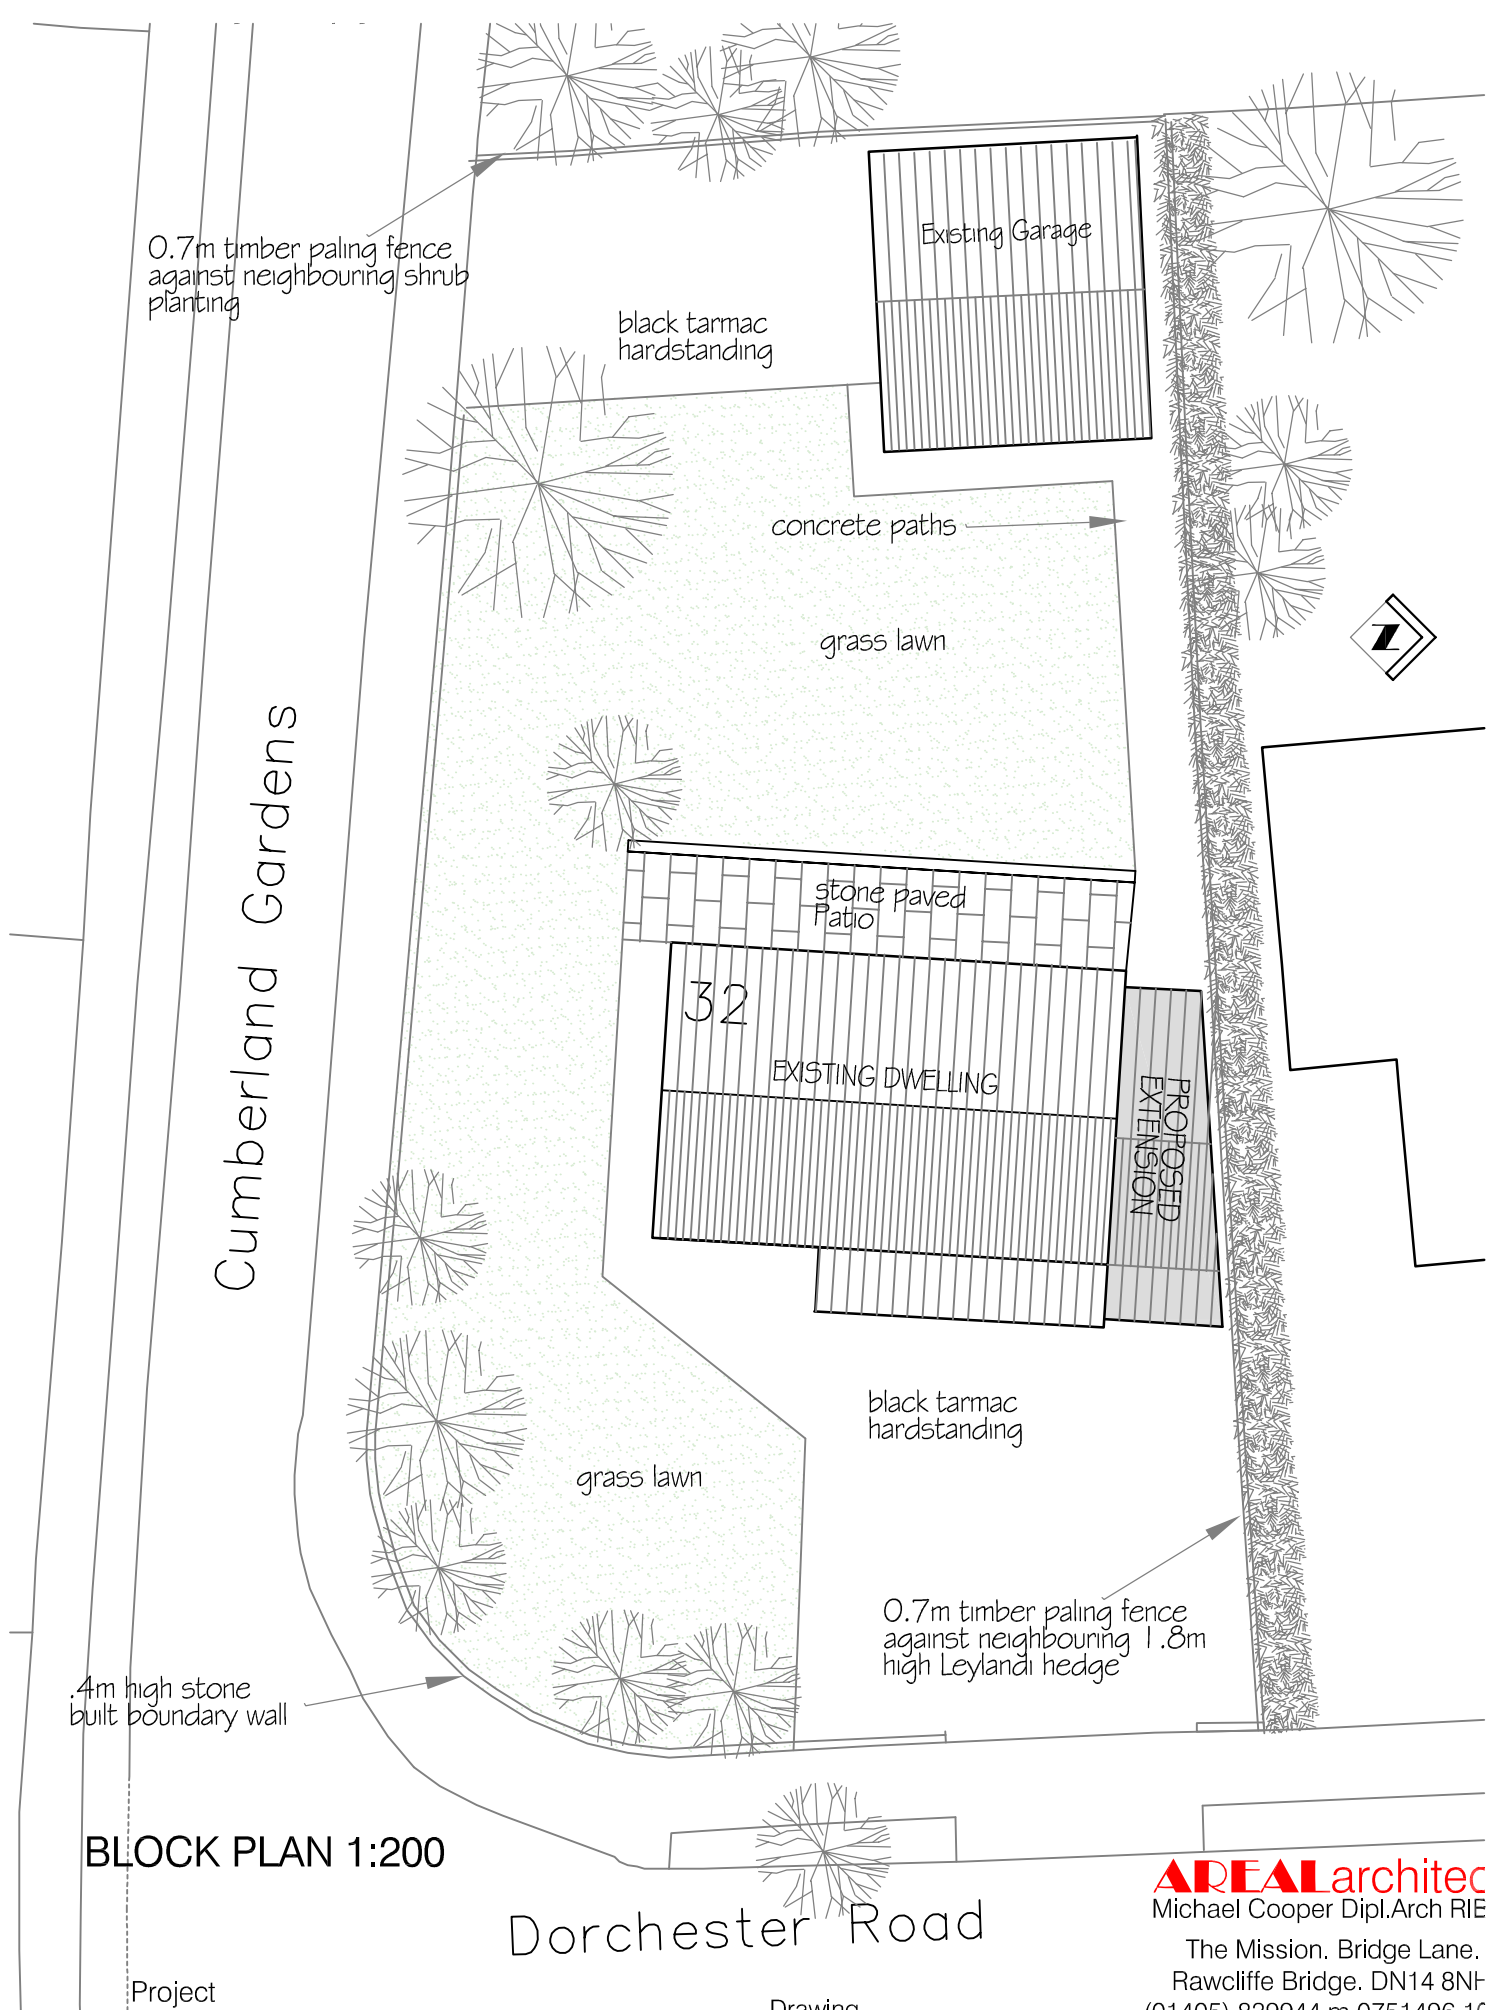

BLOCK PLAN 1:200

Project
Proposed Alterations
32, Dorchester Road.
Huddersfield.
HD2 2JZ

Drawing
Block Plan
 Scale 1:200@A3
 Date May 2018

AREALarchitect
 Michael Cooper Dipl.Arch RIE
 The Mission, Bridge Lane.
 Rawcliffe Bridge, DN14 8NH
 (01405) 839944 m 0751496 10
arealarchitect@btinternet.com

Drg.No.	Rev
FK18BP.1	