

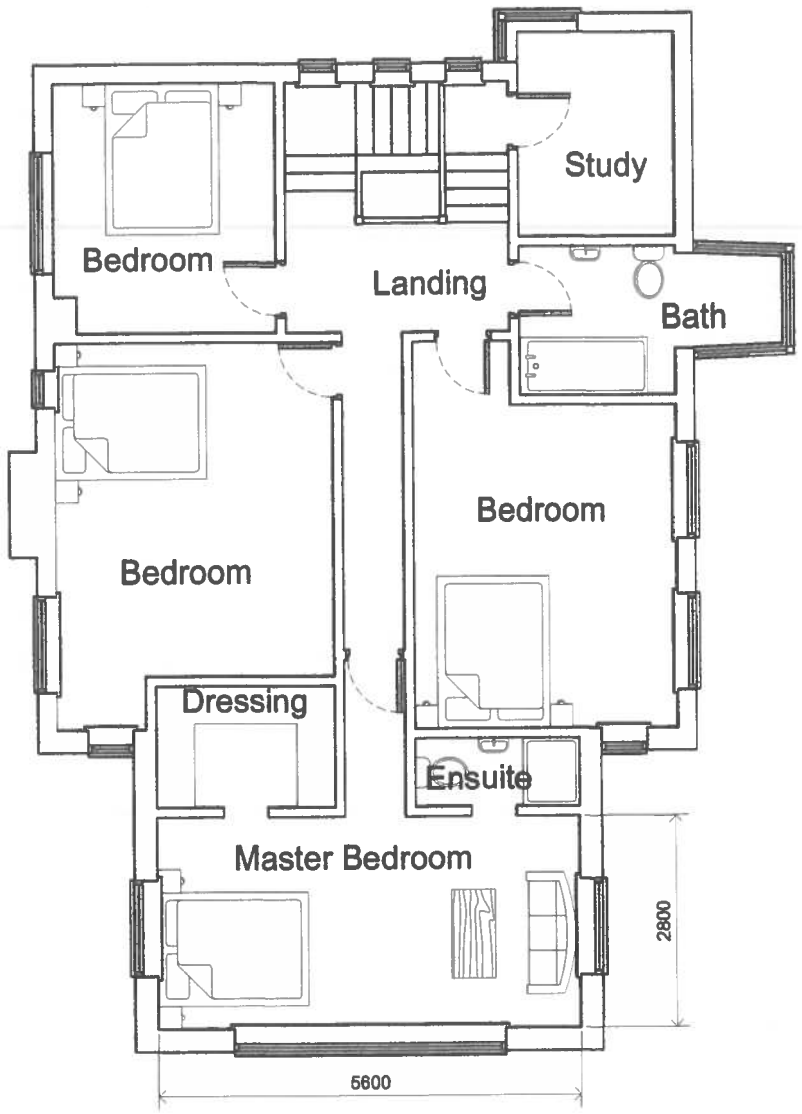


First Floor Plan

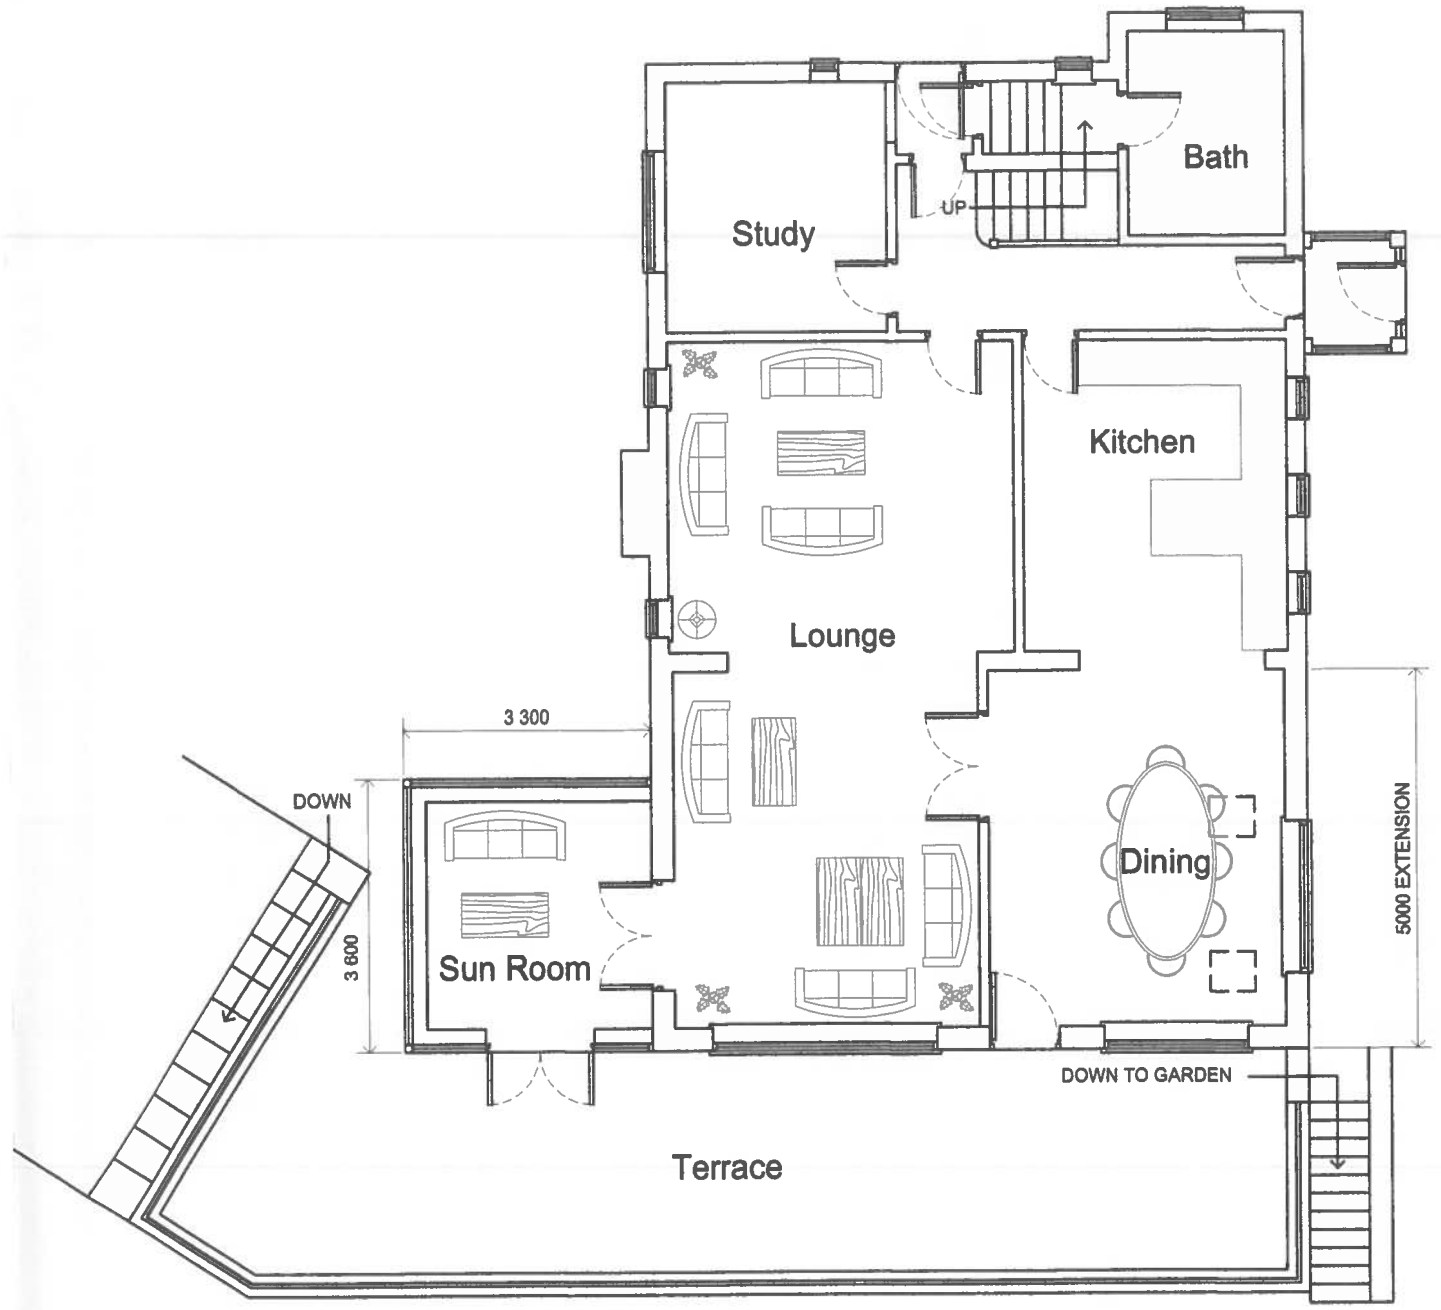

Ground Floor Plan

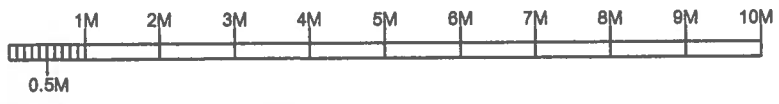

Client: Mr & Mrs Saddiqui
15c Allison Drive
Huddersfield
HD2 2RA

Project :- Proposed Extension
Drawing Title:- Proposed Floor Plans
Drawing Number:- 6 of 6
Scale :- 1-100
Drawing Size = A3

Planning Drawing

Paddick Engineering Limited
3 Falkland Mount,
Leeds,
LS17 6JG.
Tel: 0113 2687041

This drawing is the sole property of Paddick Engineering Ltd and must not be reproduced or copied without the written permission of Charles Tidmarsh.