


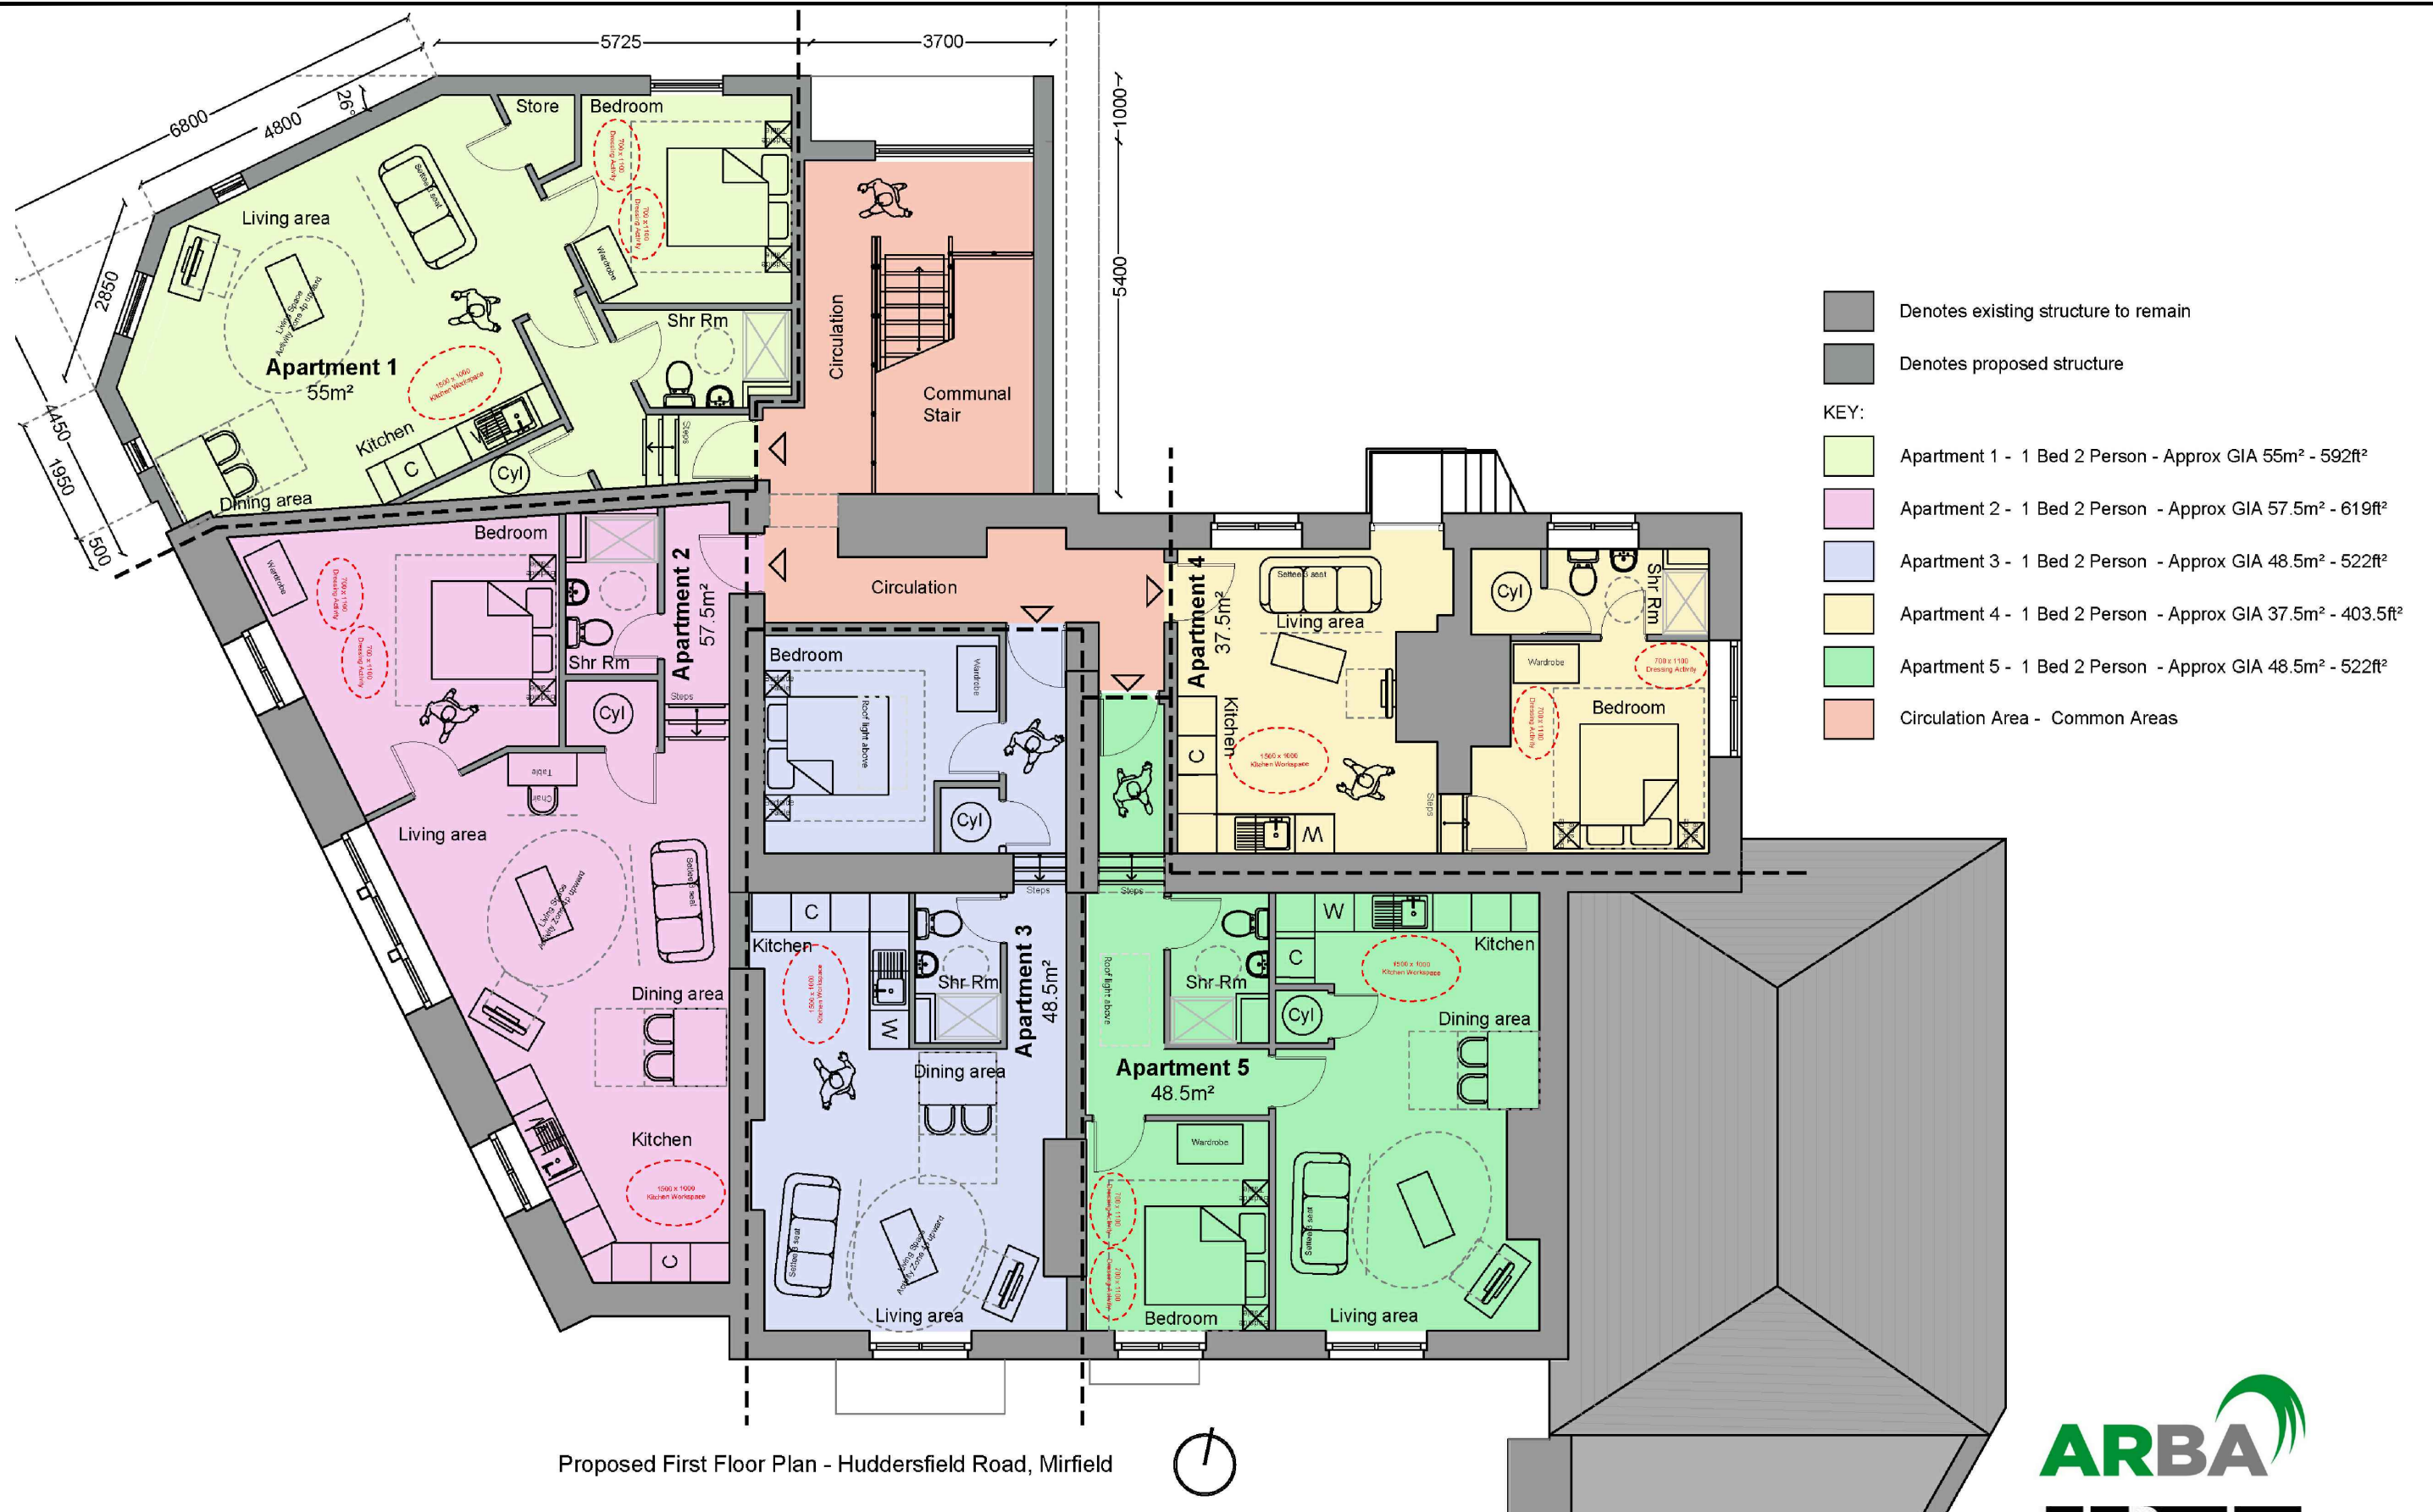

General Notes/Caveats:

- Please note that this sketch design has been based upon survey data provided by a third party. Should the design be taken further a full survey of the building will be required.
- Please note that ownership boundaries are to be confirmed, the current sketch designs is based upon information provided by a third party.

Date: 23rd March 2018
Drawing scale 1:100 @ A3
Former Kirklees Council offices, Huddersfield Road

2017-ID-38-PL002d

PLANNING DRAWING



No 6 Whitehouse Way, Epworth, North Lincs
M: 07917 224361 T: 01427 875012
E: nw@islehdesign-architecture.com
CIAT Chartered Membership No: 015669