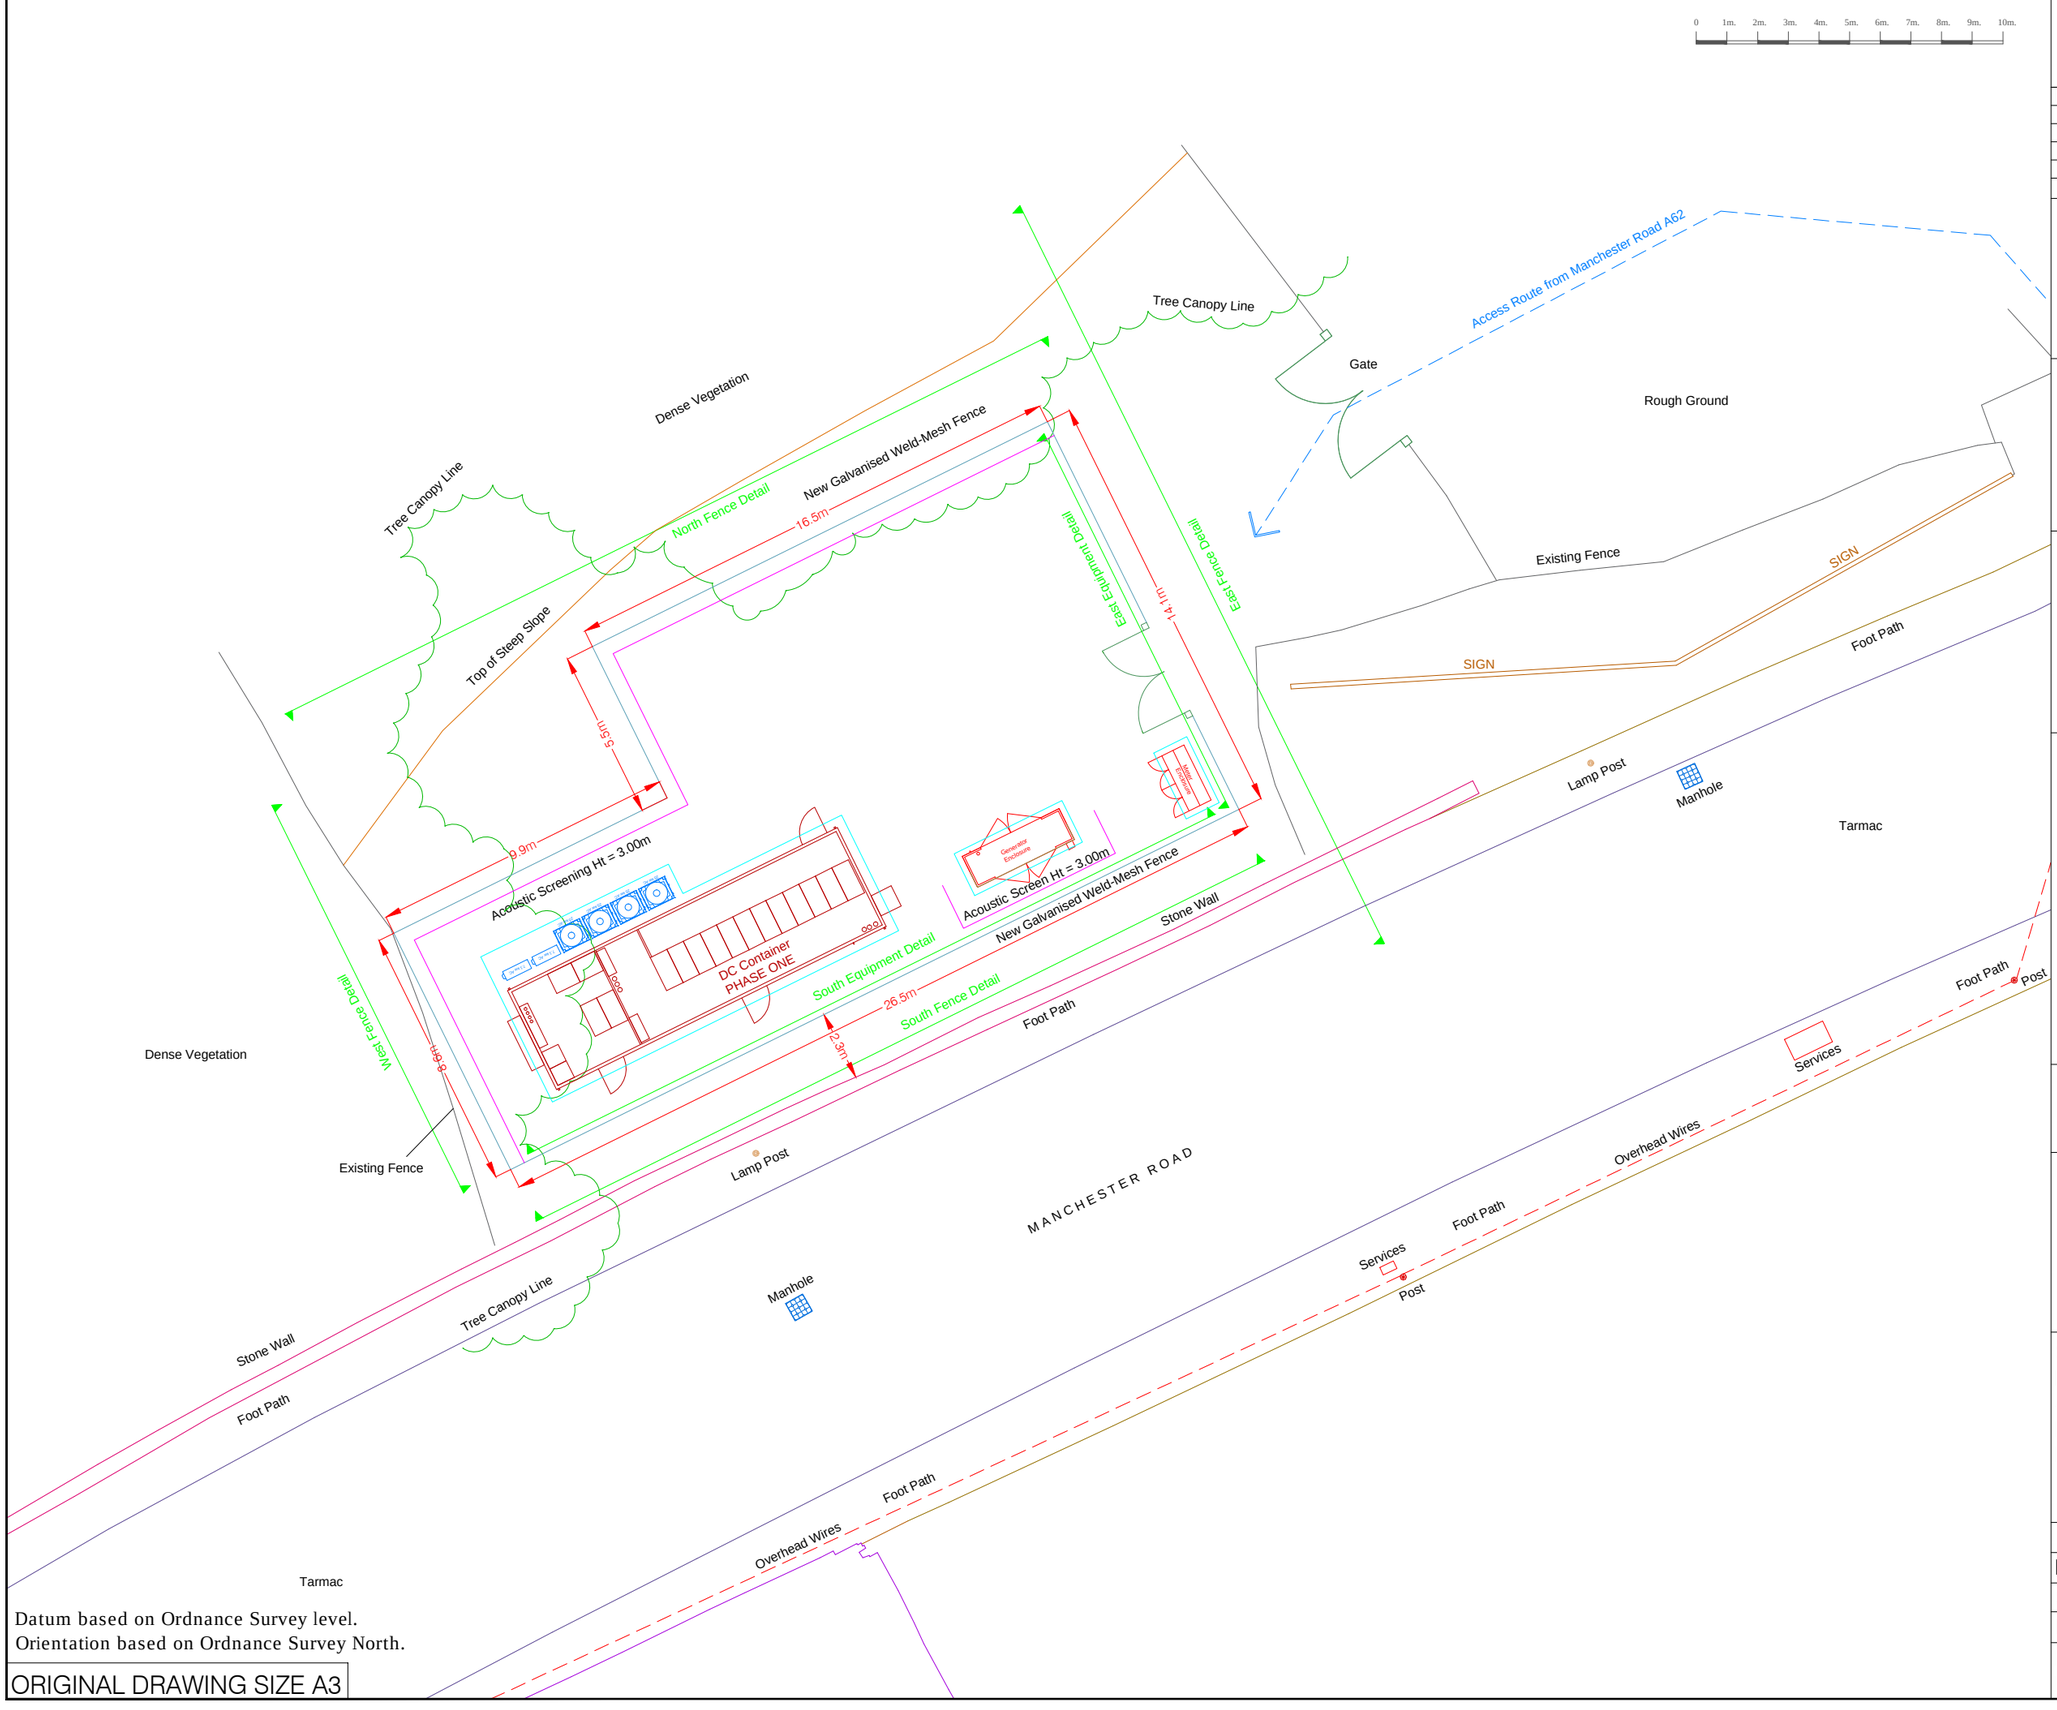


Datum based on Ordnance Survey level.
Orientation based on Ordnance Survey North.

ORIGINAL DRAWING SIZE A3

GENERAL NOTES

This drawing is the Copyright of Cluttons and must not be reissued, loaned or copied without written consent. Use written dimensions only.

Rev	Date	Description	Drw	Ckd	App
A	18/07/2018	First Issue	AR	TMD	JB
B	08/10/2018	Revised layout	AR	TMD	JB
C	30/10/2018	Additional Details	AR	TMD	JB
D	13/11/2018	Revised layout	AR	TMD	JB

CLUTTONS

Ordnance Survey

This drawing is based upon Ordnance Survey's 1:1250 map with the permission of the Controller of Her Majesty's Stationary Office. © Crown copyright. Licence Number: 100022432

murphy SURVEYS
GLOBAL CONSULTING SURVEYORS
Phone: (+44) 020 3178 6644
Email: london@murphysurveys.co.uk
www.murphysurveys.co.uk

Project Title:
IVS

Legend:

Site Address:
IVS
468B Manchester Road
Huddersfield
HD4 5BW

Drawing Title: Proposed Site Layout

Date: 13/11/2018

Scale: As shown

Region: Huddersfield

Drawing Number:
MSL24504-HD45BW-002-Prop