

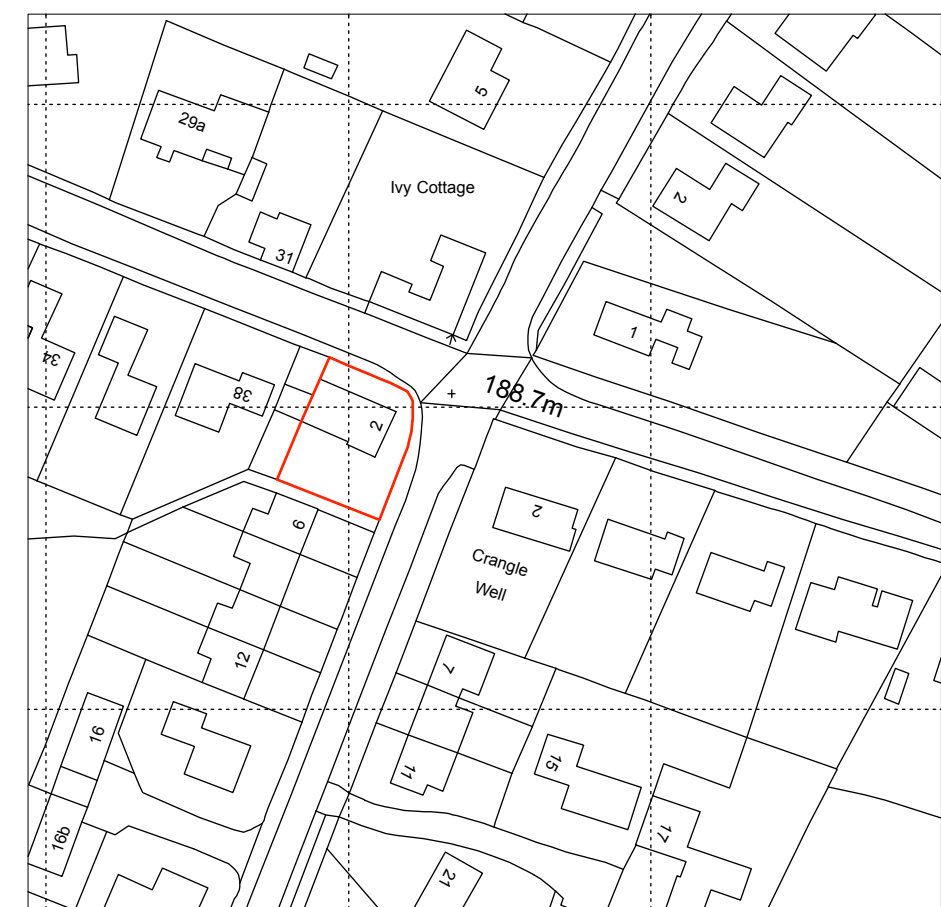


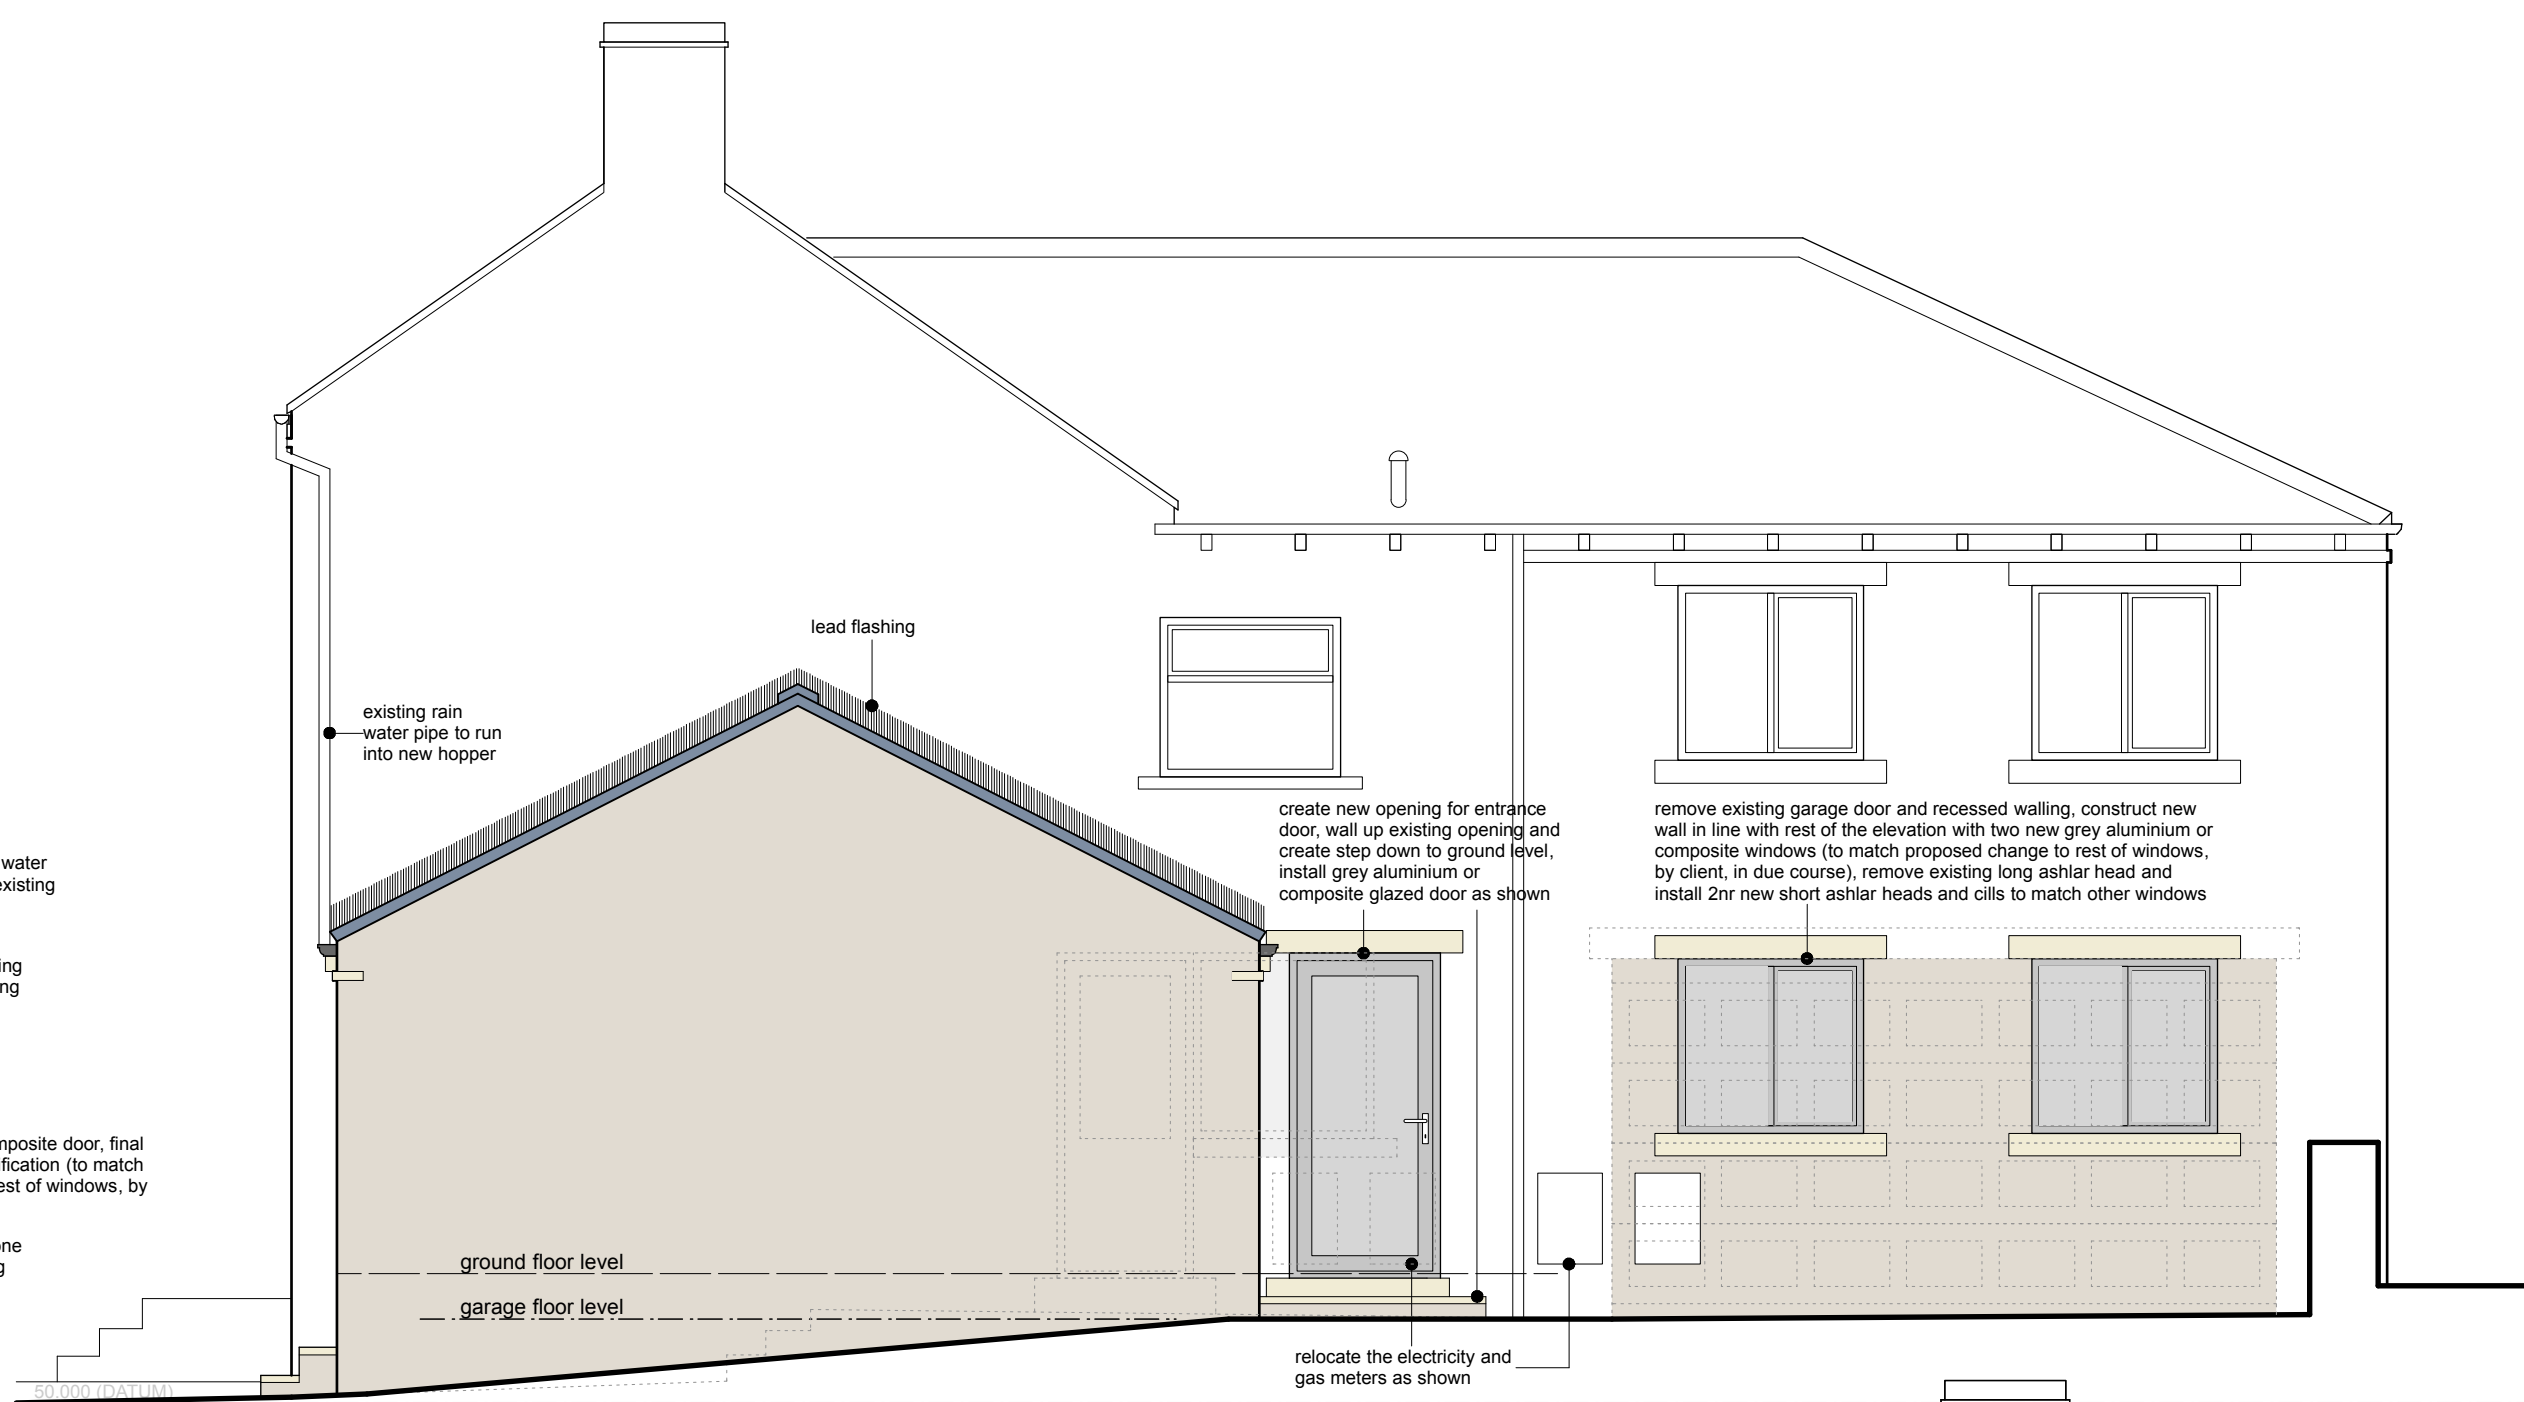


location plan - 1:1250

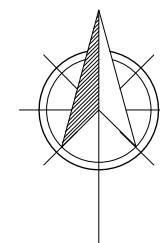


front elevation

side elevation

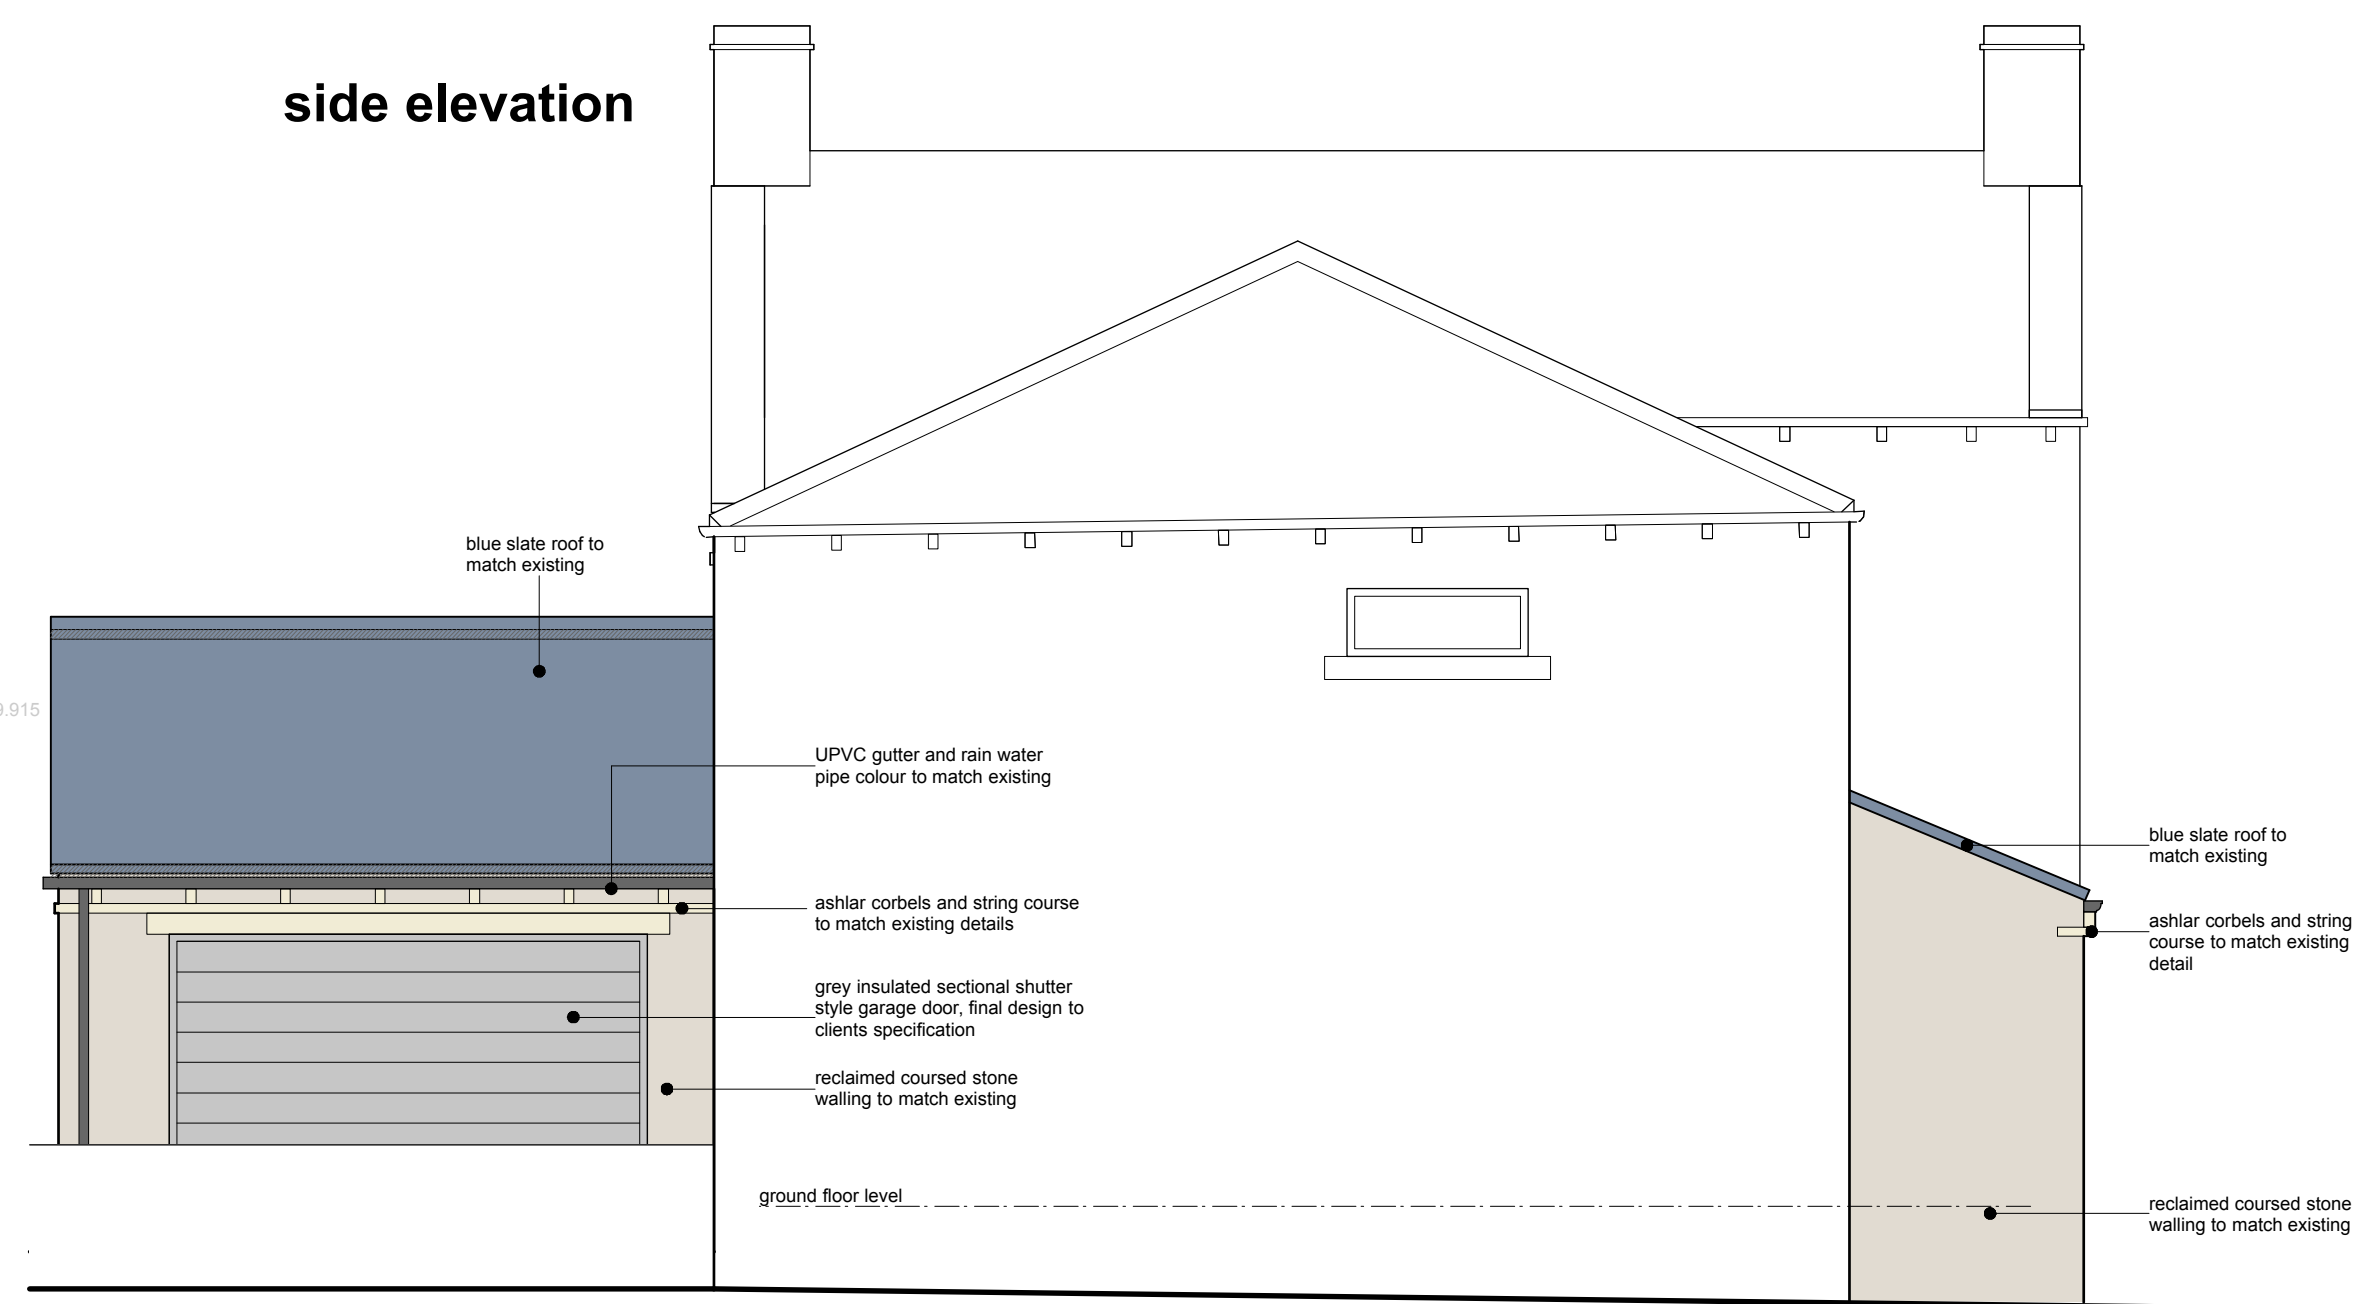

rear elevation

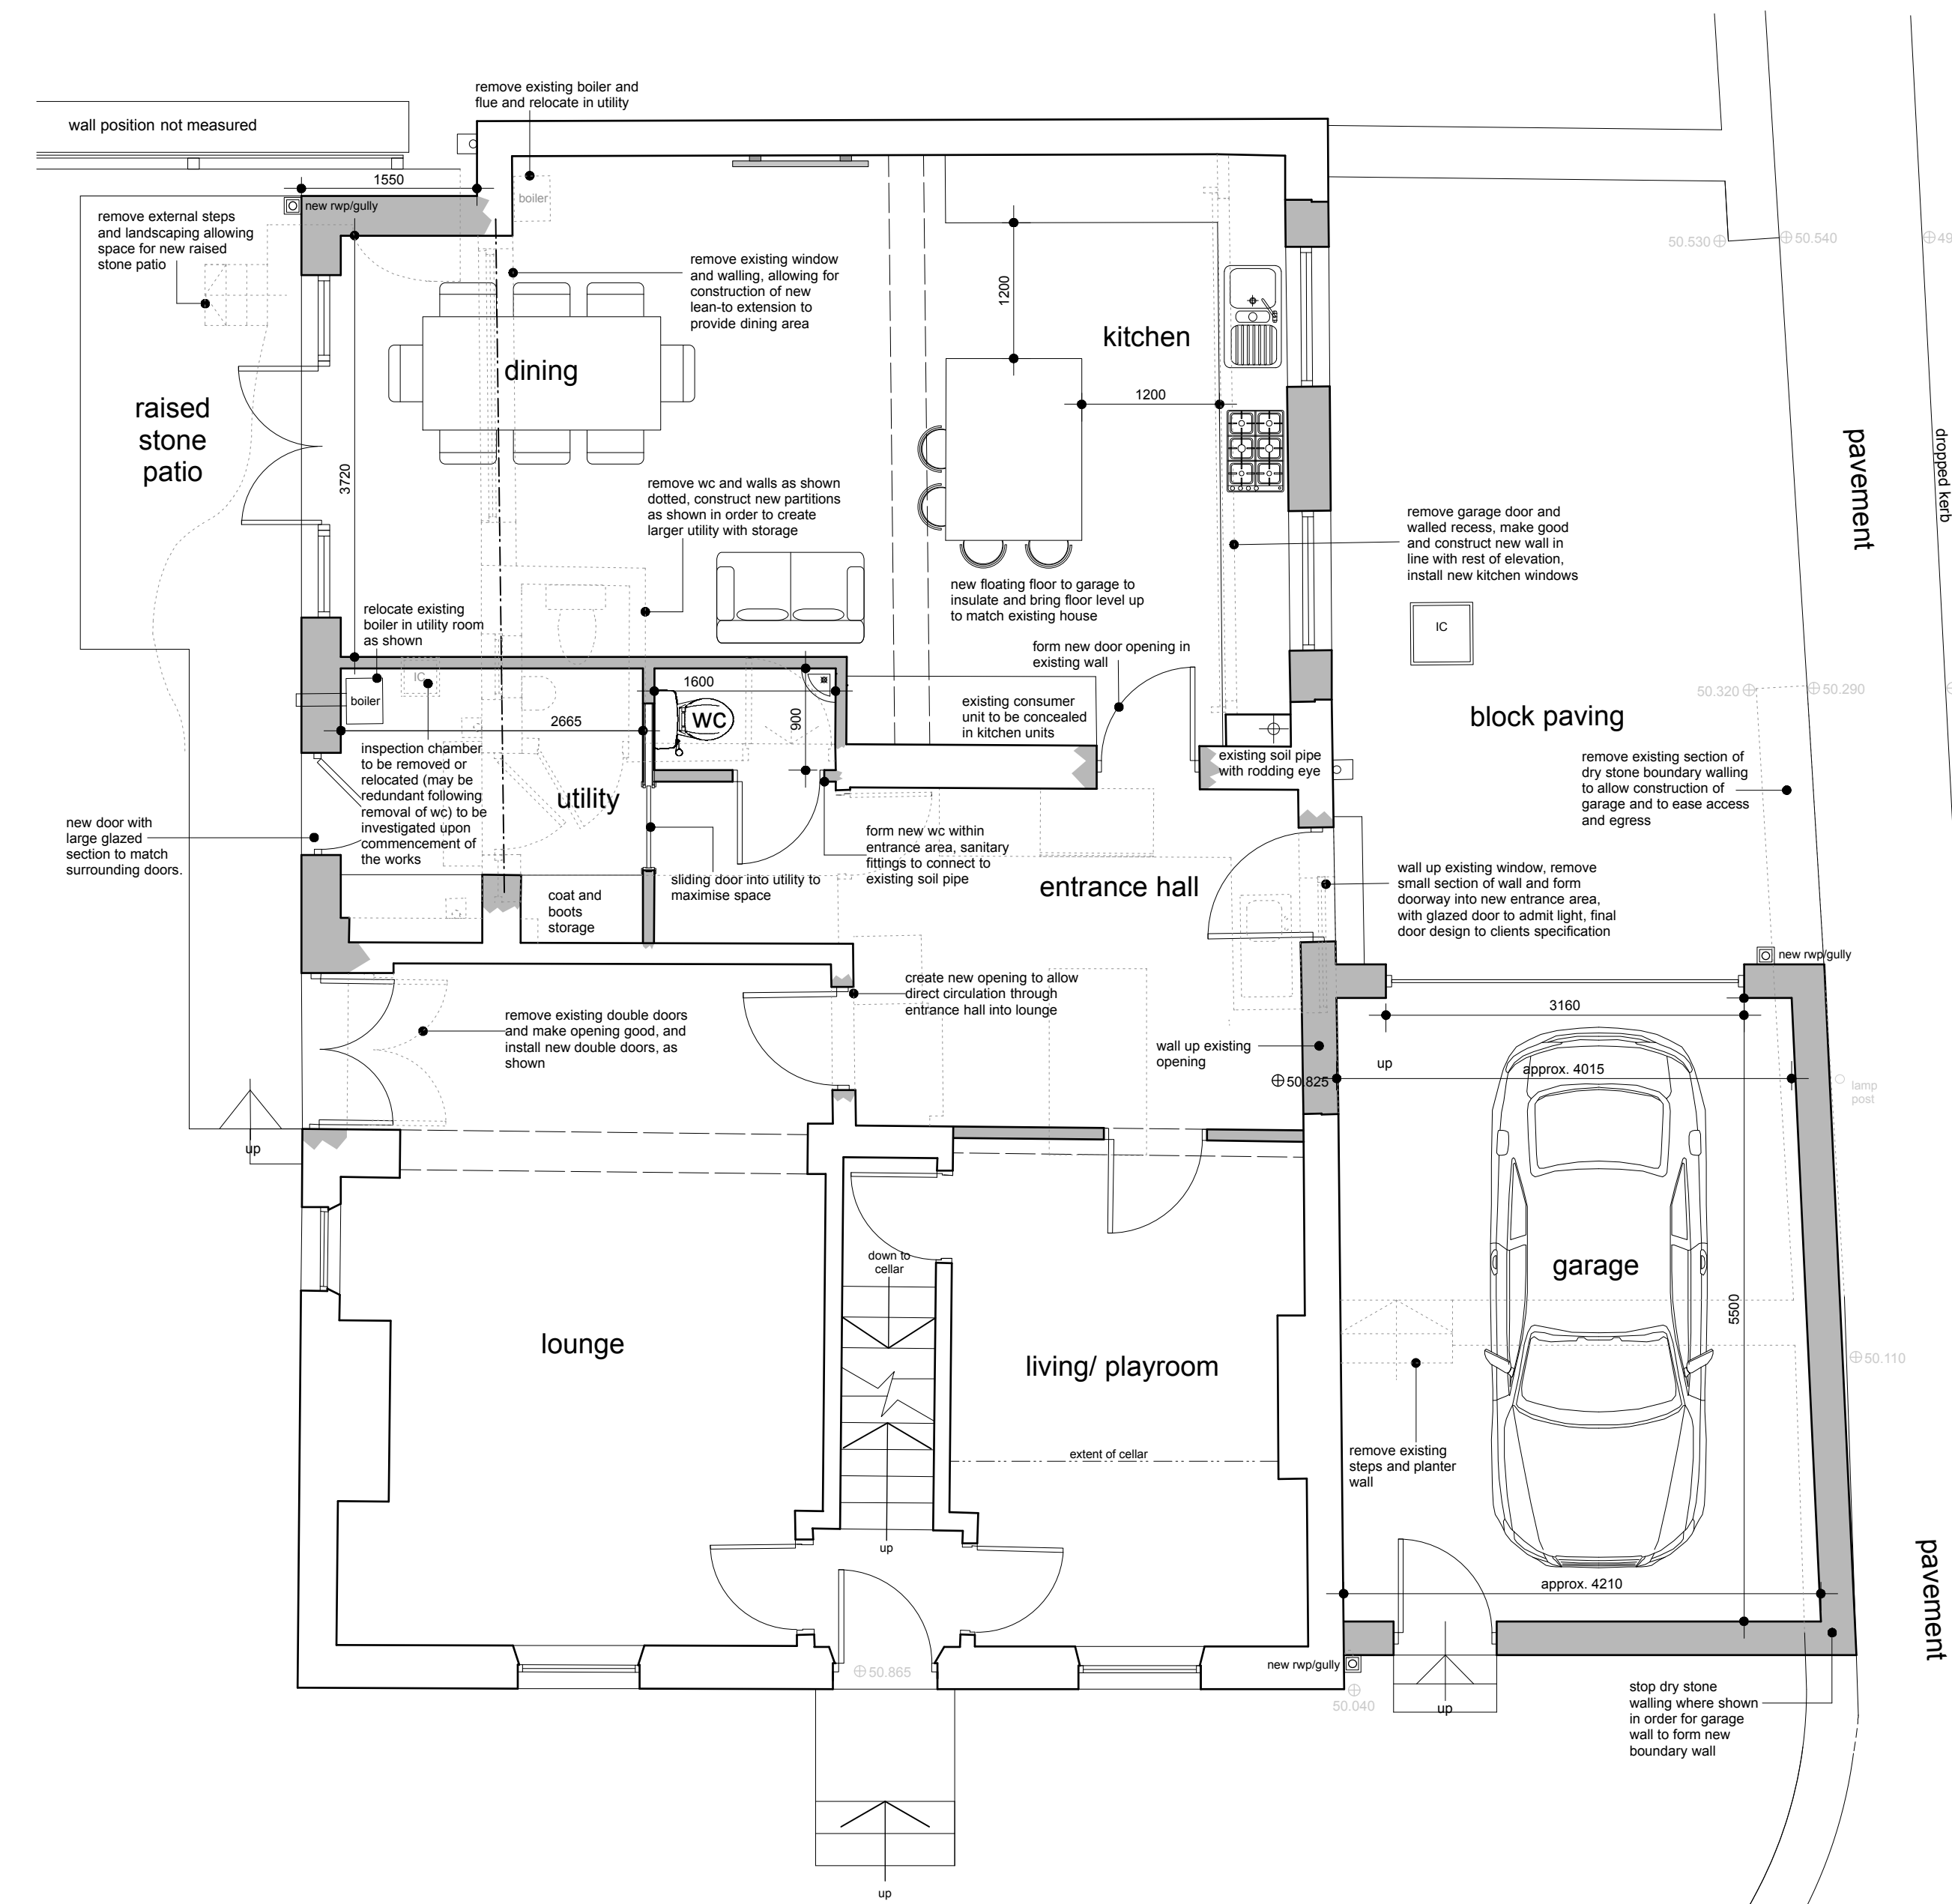

ground floor plan



This drawing has been prepared specifically for the purpose of obtaining Planning Permission and/or Building Regulation Approval. Its suitability for other purposes, without supplementary details and specifications cannot be guaranteed. The Permissions and/or Approvals are beyond the Architects control, and no guarantee that such will be granted is given or to be inferred by reason of the preparation of this drawing. Only figured dimensions are to be used. All dimensions to be checked on site. This drawing together with the design is the property and copyright of the Architect and must not be reproduced without prior written permission.

P04	Update with lower roof pitch to garage roof, to planners comments	12.10.18	NG	NG
P03	Update with revised window colour and notes, to clients comments	07.08.18	NG	NG
P02	Clients comments - extend lean-to, internal changes, position of utility & WC	31.07.18	BM	NG
P01	Drawing originated	12.07.18	BM	NG
rev.	description	date	drawn	approved

ADP

project Proposed garage & kitchen extensions
at
2 Fulstone Road
Stocksmoor
Huddersfield, HD4 6YD
for
Mr C & Mrs C Rooney

title	GA as proposed
number	17149D-03-P04
scale	1:50 & 1:1250
size	A1