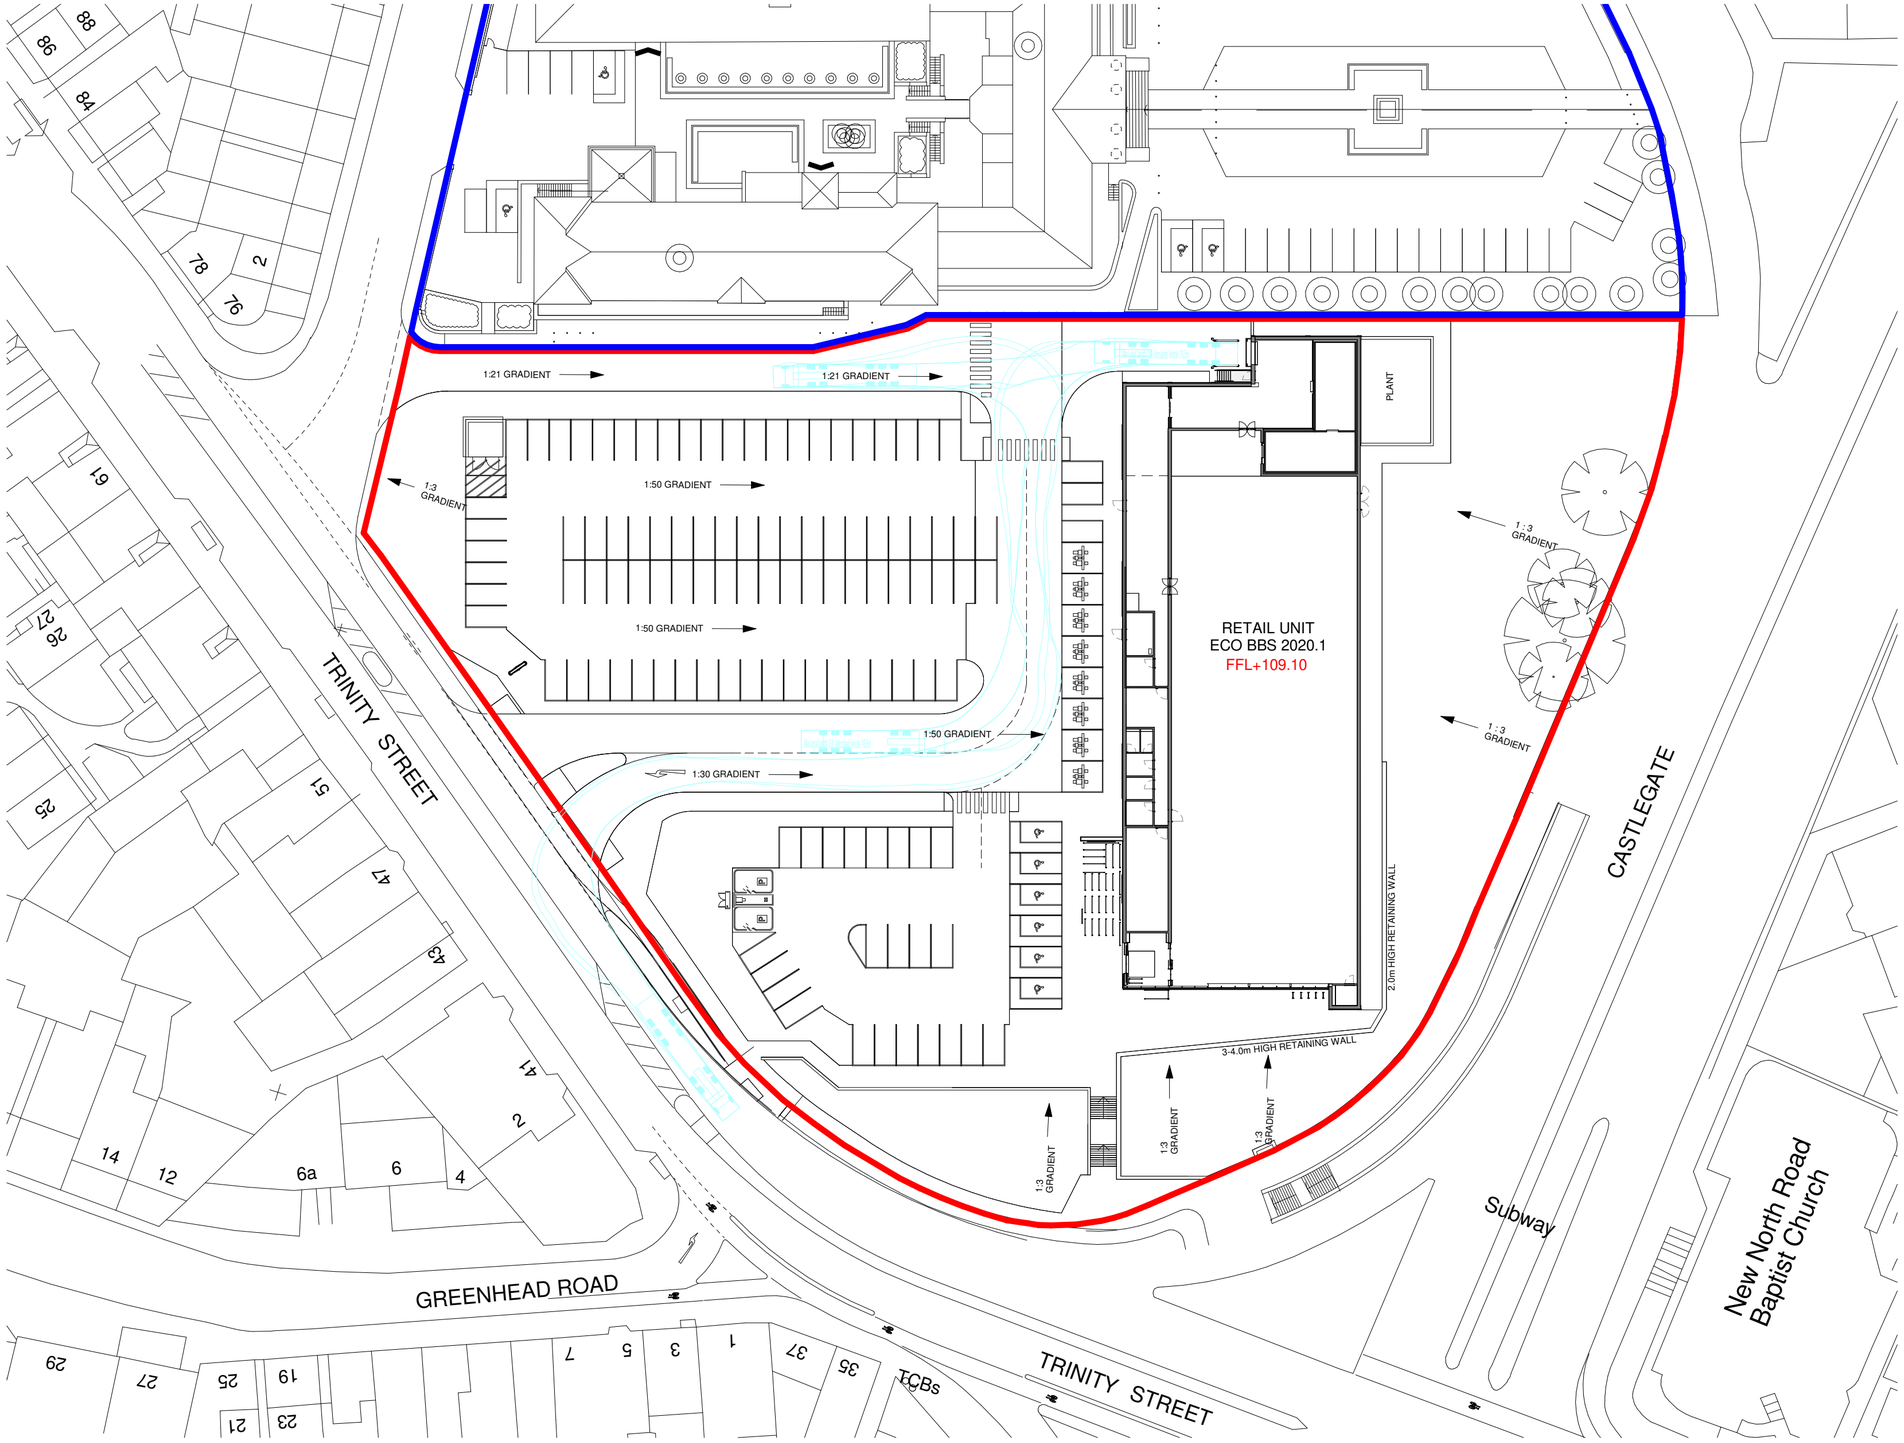

PLANNING APPLICATION SITE AREA'S	ACRES	HECTARES
OVERALL SITE BOUNDARY	2.76	1.12
ADJACENT SITE BOUNDARY	3.32	1.34

PARKING SCHEDULE	
STANDARD SPACES	113
PARENT CHILD SPACES	8
DISABLED SPACES	6
GRAND TOTAL	127

5 0 5 10 15 20 25
SCALE 1:500 m

N

Architects are to be notified of any discrepancies.
Contractors must check all dimensions on site.
This drawing is subject to copyright laws and is for use on this project only.
This drawing is to be used solely for the information as titled only.
For other information refer to the latest revision of any cross referenced drawings.
To be read in conjunction with relevant design standards/protocols

This is a colour drawing. In order to ensure any subsequent reproduction is viewed correctly it should be printed in full colour.

KEY

DELIVERY VEHICLE TRACKING

Rev	Description	Date	Drn	Ckd
P4	PLANNING ISSUE	29.07.20	SM	JM
P3	MINOR UPDATES FOLLOWING CLIENT COMMENT	27.07.20	SM	JM
P2	PLANNING ISSUE - FOR REVIEW	24.07.20	SM	CDG
P1	FIRST ISSUE - FOR REVIEW	14.07.20	SM	CDG

Status

SKETCH - NOT FOR CONSTRUCTION

SMALLEY MARSEY RISPIN
ARCHITECTS
Floor 2 The Exchange Station Parade Harrogate HG1 1TS
01423 707 757 admin@smrarchitects.co.uk

Project

HUDDERSFIELD , PORTLAND STREET

Client

Drawing Title

PROPOSED SITE PLAN

Proj Ref	Origin	Zone	Level	Type	Role	Num	Status	Rev
- - 7355	SMR	00	ZZ	DR	A	2003	S4	P4

SMR Job Ref	Sheet	Scale	Drawn
7355-00-2003	A2	1 : 500	SM