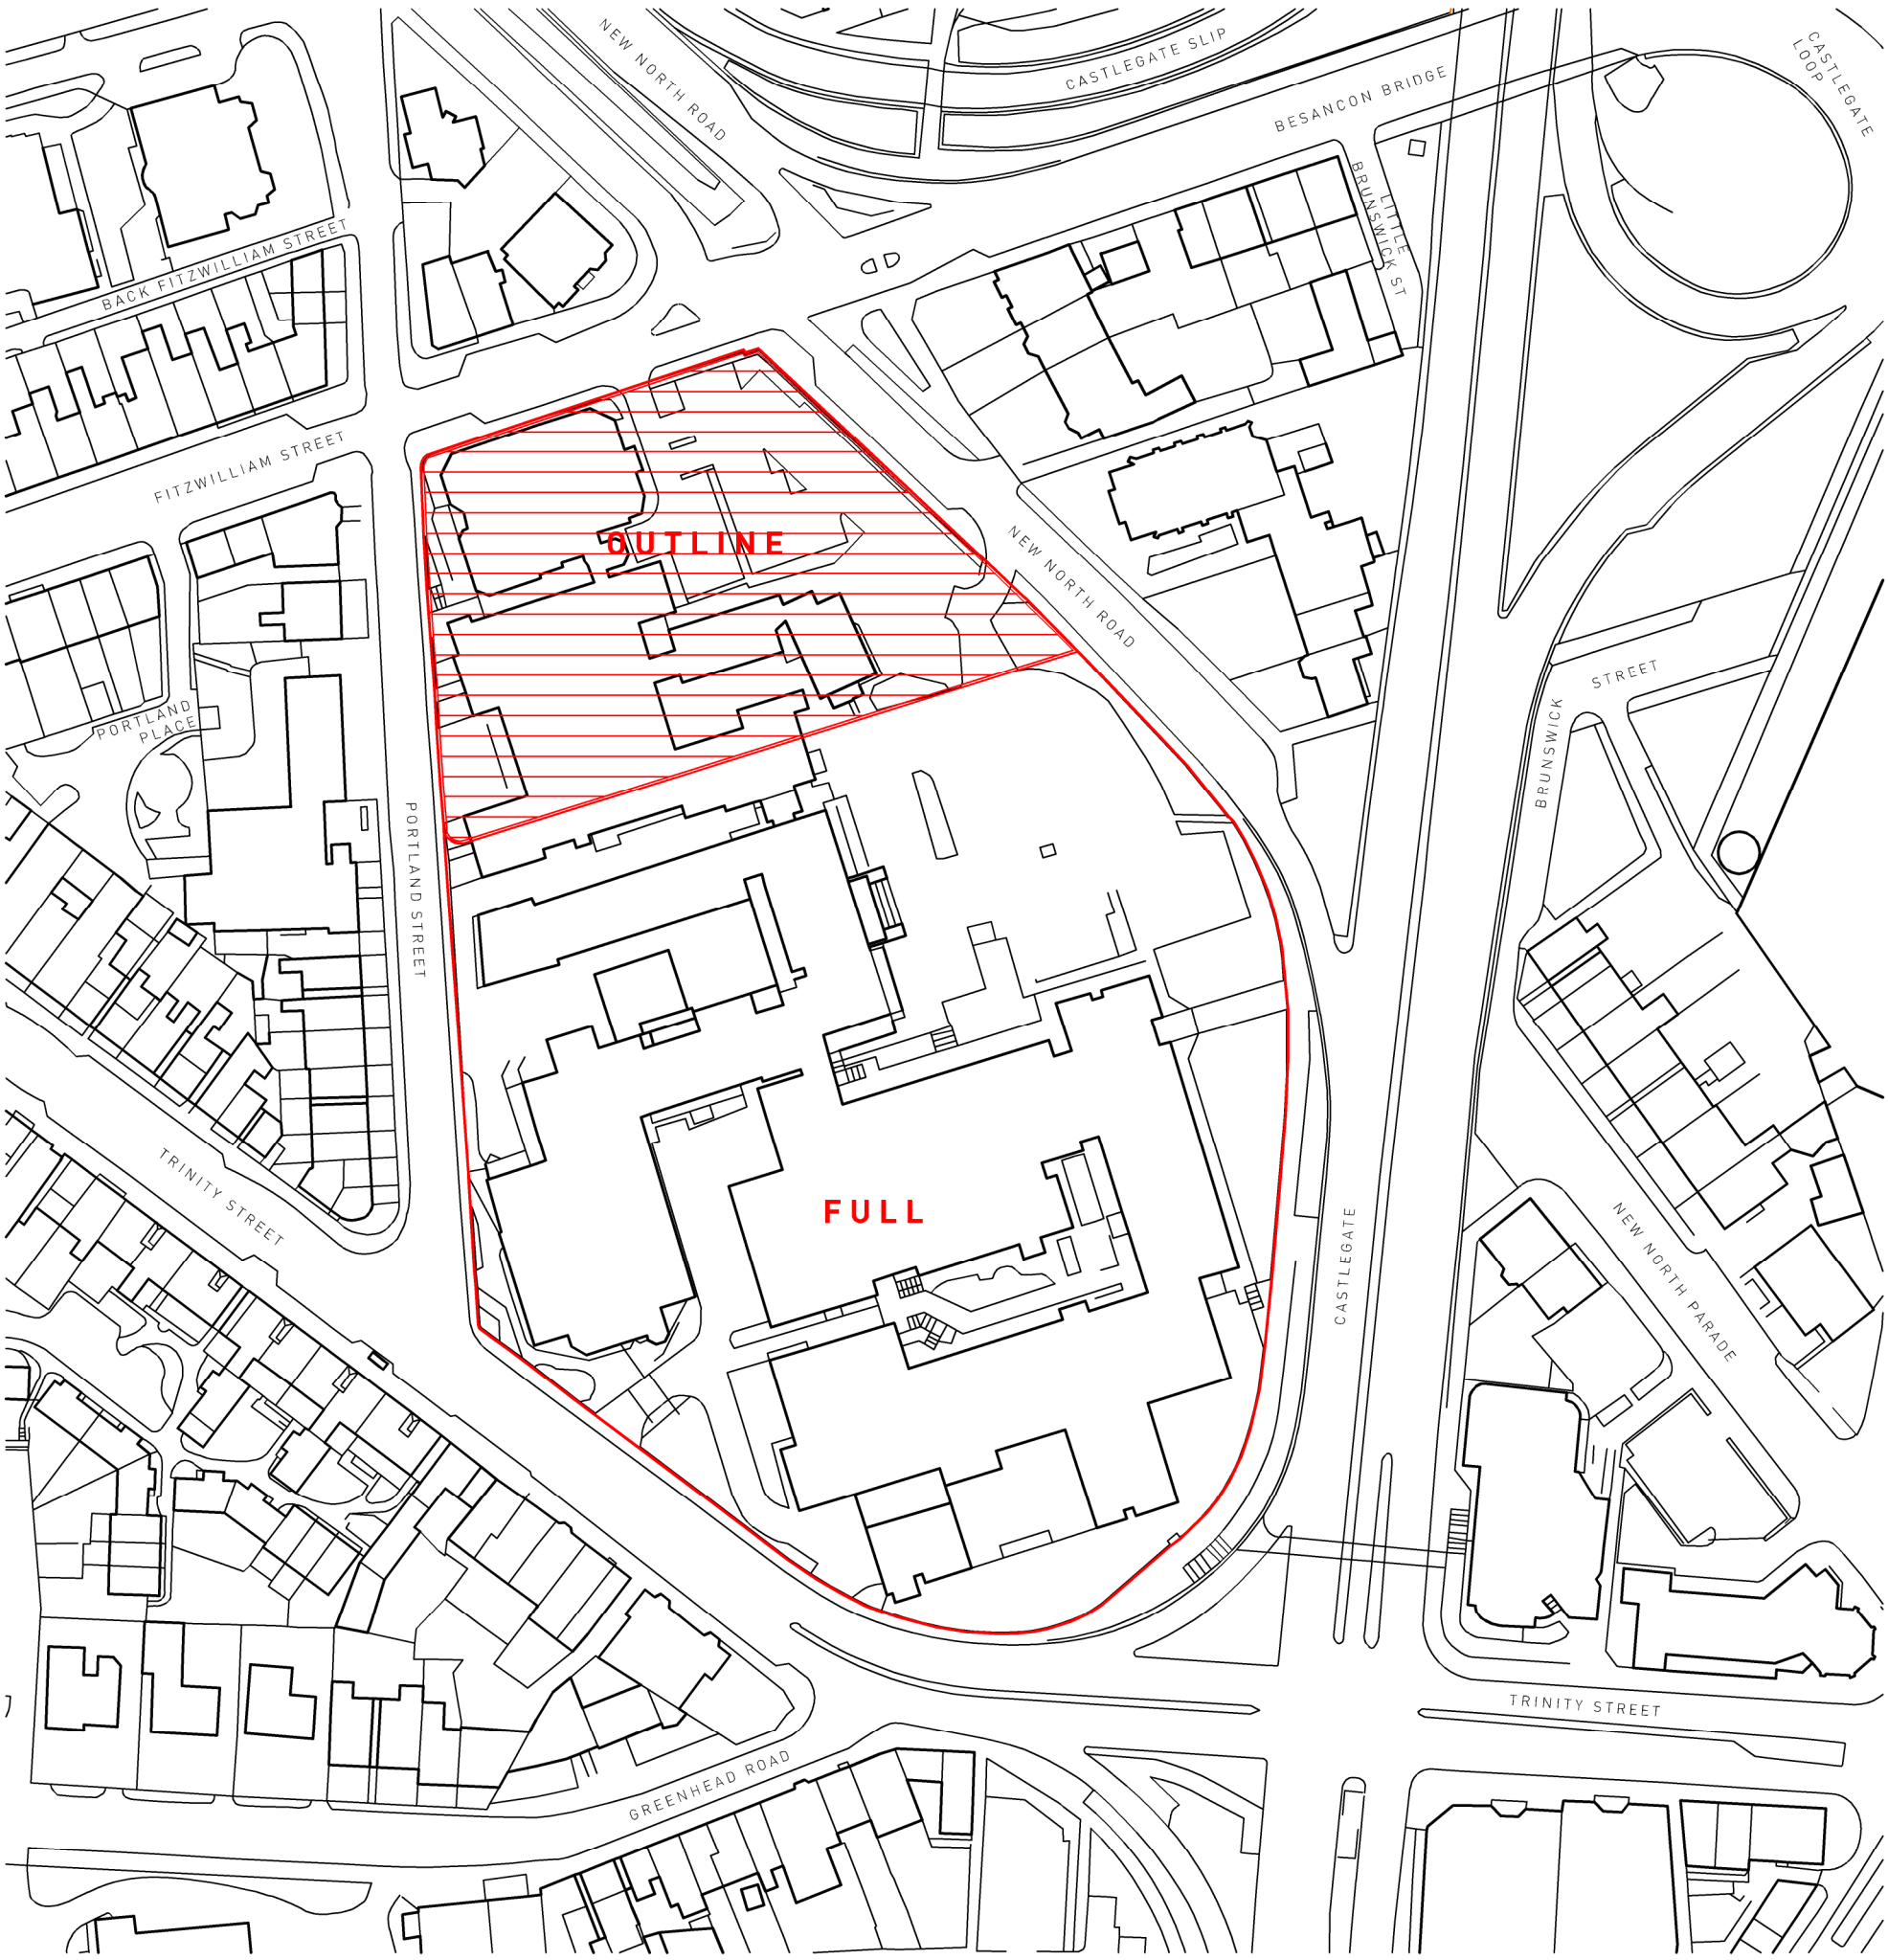

0 10 20 30 40 50 60m

Scale 1:1250

Contractor must verify all dimensions on site before commencing any work or shop drawings. If this drawing exceeds the quantities taken in any way the Architects are to be informed before the work is initiated. Only figured dimensions to be taken from this drawing. Do not scale off this drawing. Drawings based on Ordnance Survey and / or existing record drawings - design and drawing content subject to Site Survey, Structural Survey, Site Investigations, Planning and Statutory Requirements and Approvals. Authorised reproduction from Ordnance Survey Map with permission of the Controller of Her Majesty's Stationery Office. Crown Copyright reserved. Enjoy Design Ltd.

Rev.	Des.	By	Date	Ch.
A	Outline & full planning boundary revised in accordance with latest masterplan	RG	22Jul20	~

Status: APPROVAL

Client: Trinity One LLP

Job No. 16,047

Project: Trinity One, Huddersfield

Title: Planning Submission - Site Location Plan

Date:	Scale:	Checked By:
Apr 18	1/1250@A3	RG
Drawing No:	**Drawn By:**	**Revision:**
00 032	JNS	A

ENJOY DESIGN

The Old Brewery
High Court
Leeds
LS2 7ES
Tel: 0113 242 3622
www.enjoy-design.co.uk