

NOTE: ALL DIMENSIONS SHOWN ARE PROVISIONAL DIMENSIONS ONLY & SHOULD NOT BE READ AS EXACT MEASUREMENTS.
THESE MAY NEED TO BE ALTERED DUE TO SITE CONSTRAINTS/ INSPECTION
THE DRAWINGS AND DESIGN ARE THE COPYRIGHT OF L'ARCHE DEVELOPMENTS YORKSHIRE LTD & SHOULD NOT BE RE-PRODUCED WITHOUT PRIOR PERMISSION

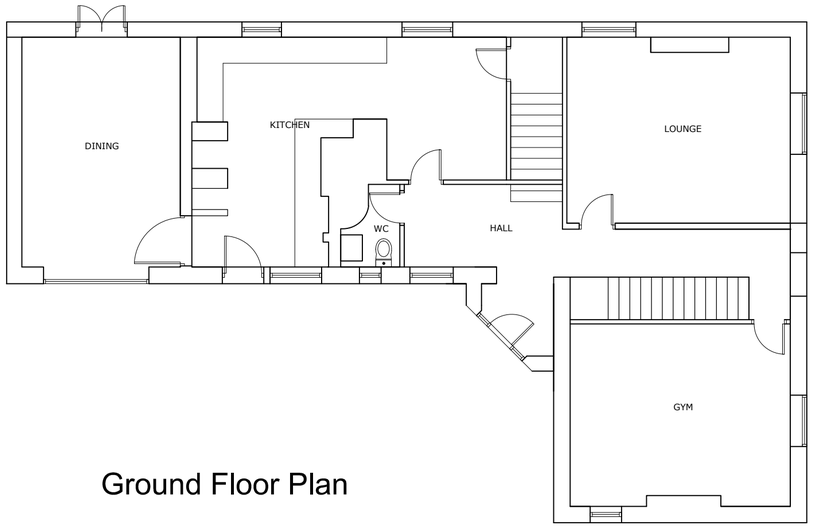


Ground Floor Plan



site location plan 1:1250

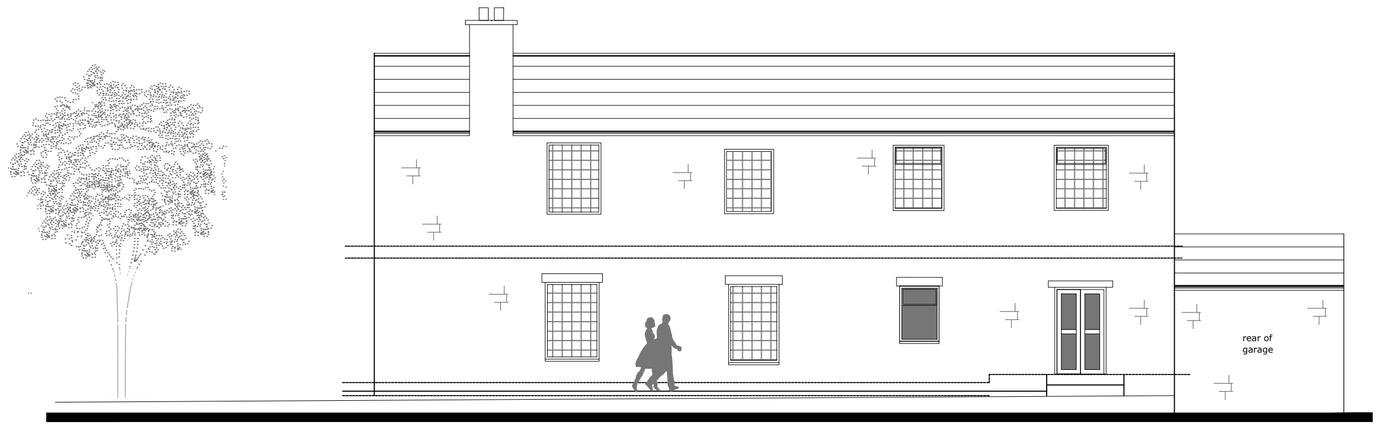

Rear Elevation

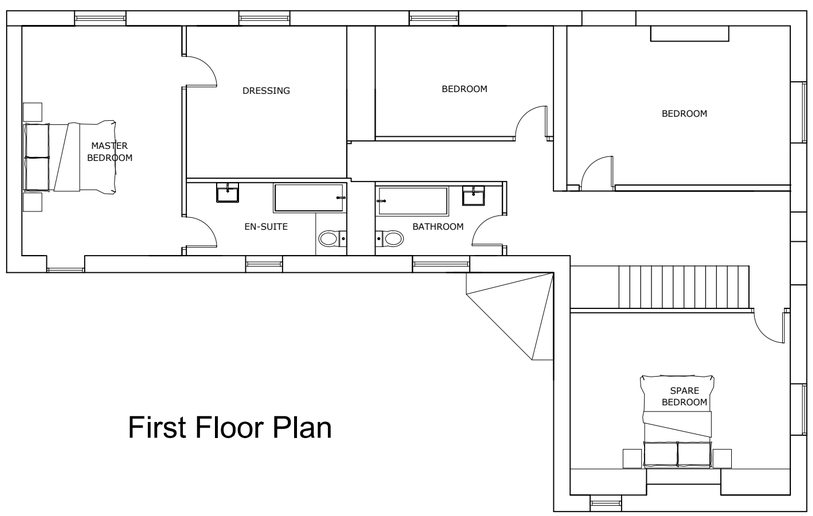

First Floor Plan

DRAWING DESCRIPTION
EXISTING PLANS AND ELEVATIONS

JOB TITLE
132 LANE HEAD ROAD
SHEPLEY

CLIENT
MR & MRS HARRIS

DRAWN BY
SCALE 1:50/ 1:100 @ A1
DATE JULY 18
DRAWING NO. 155/00-01
REVISION b
CHECKED

L'Arche Developments (Yorkshire) Ltd
The Studio, 3 The old Brickworks
Thurstonland, Huddersfield
mail@larchedevelopments.co.uk
Company Reg: 8145594 VATReg: 141626355