

Proposed side (west) elevation

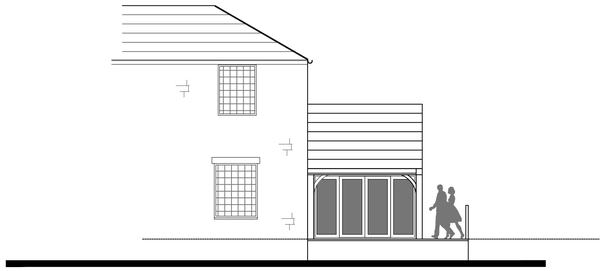

Proposed side (east) elevation

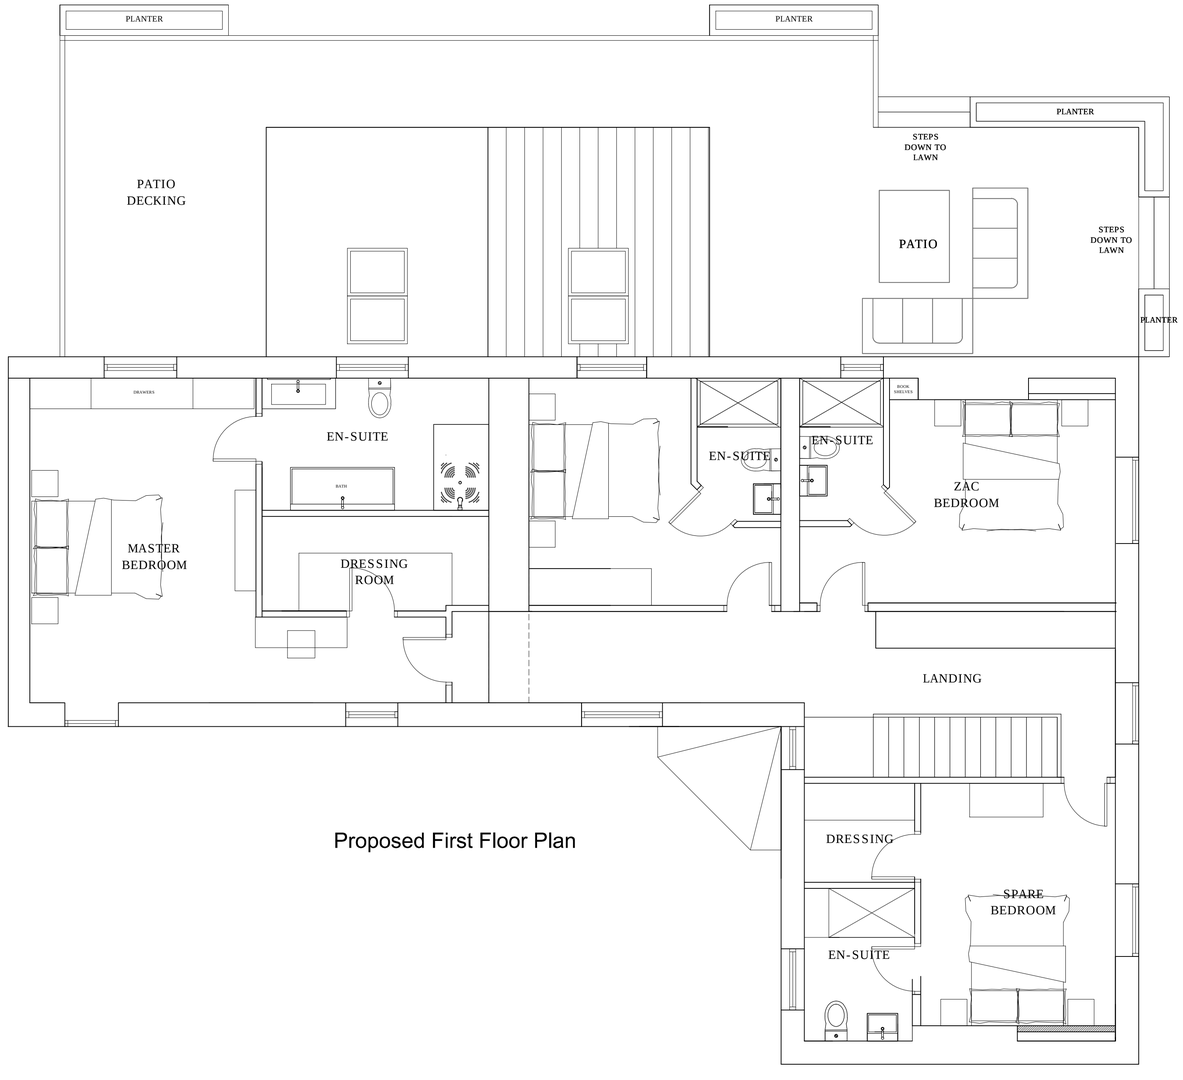

Proposed First Floor Plan

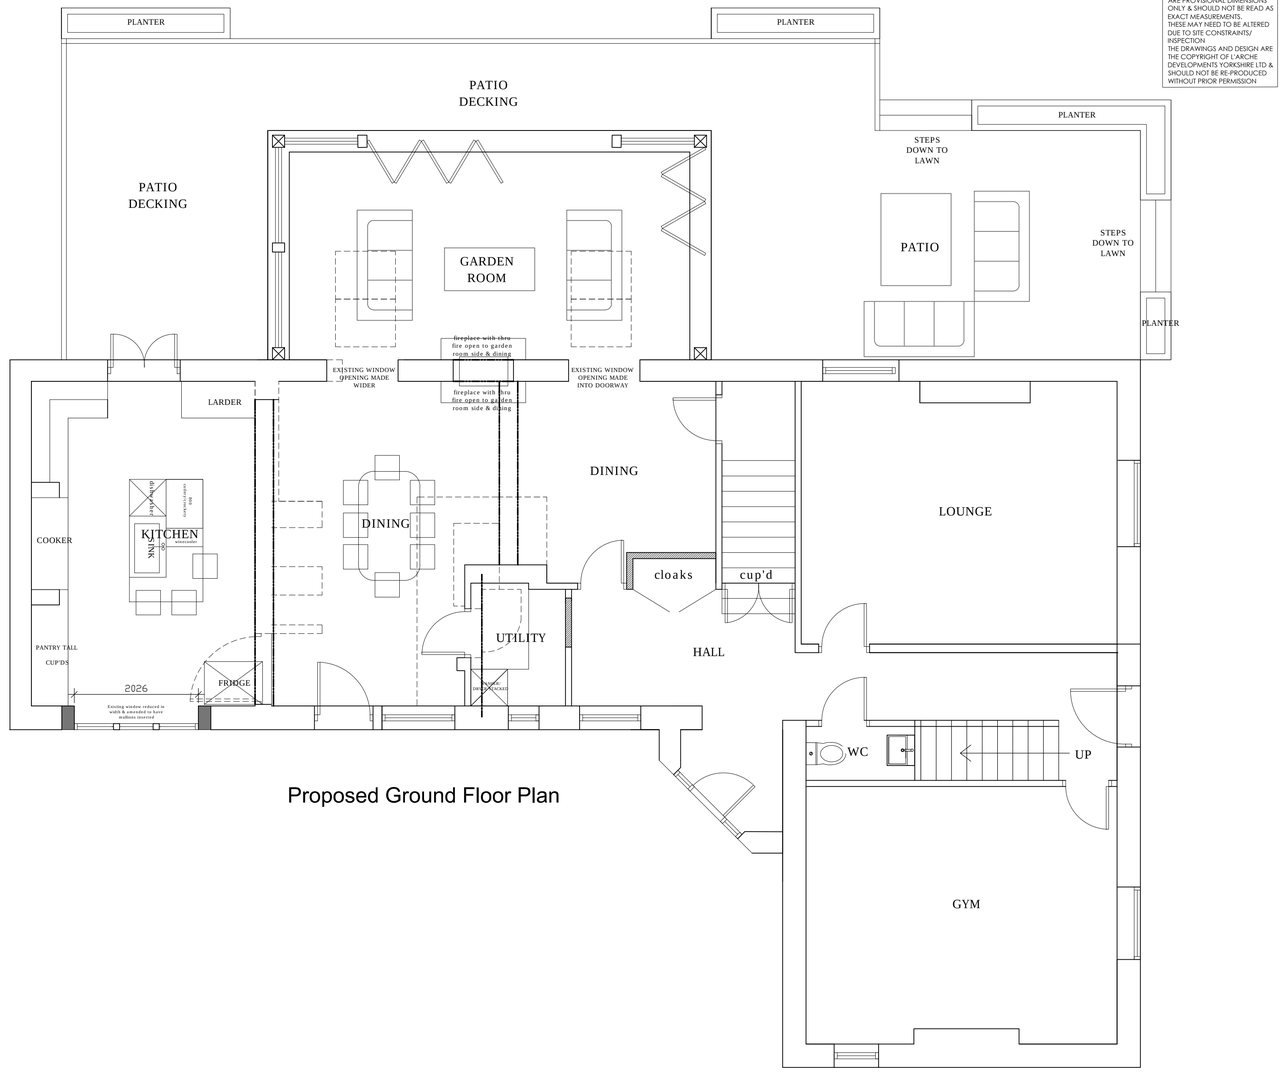

Proposed Ground Floor Plan

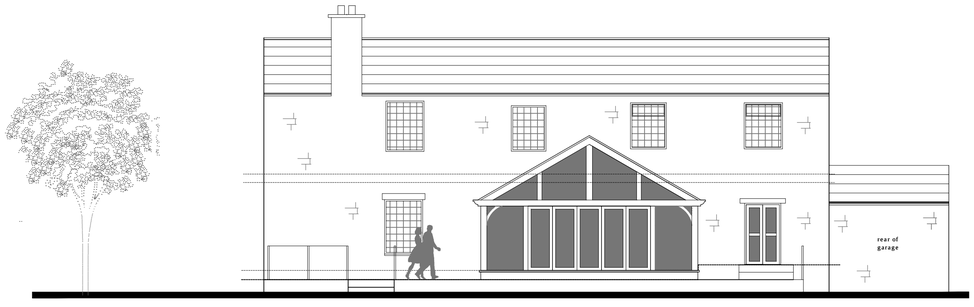

Proposed north elevation

NOTE: ALL DIMENSIONS SHOWN ARE PROVISIONAL DIMENSIONS ONLY & SHOULD NOT BE READ AS EXACT MEASUREMENTS. THESE MAY NEED TO BE ALTERED DUE TO SITE CONSTRAINTS/ INSPECTION

THE DRAWINGS AND DESIGN ARE THE COPYRIGHT OF L'ARCHE DEVELOPMENTS YORKSHIRE LTD & SHOULD NOT BE RE-PRODUCED WITHOUT PRIOR PERMISSION

DRAWING DESCRIPTION
PROPOSED SCHEME PLANS AND ELEVATIONS

JOB TITLE
132 LANE HEAD ROAD
SHEPLEY

CLIENT
MR & MRS HARRIS

DRAWN BY

SCALE 1:50/ 1:100 @ A1

DATE JULY 18

DRAWING NO. 155/00-02

REVISION E

CHECKED

L'Arche Developments (Yorkshire) Ltd
The Studio, 1 The old Brickworks
Thurstonland, Huddersfield
mail@larchedevelopments.co.uk
Company Reg:8145708 VATReg: 141626355