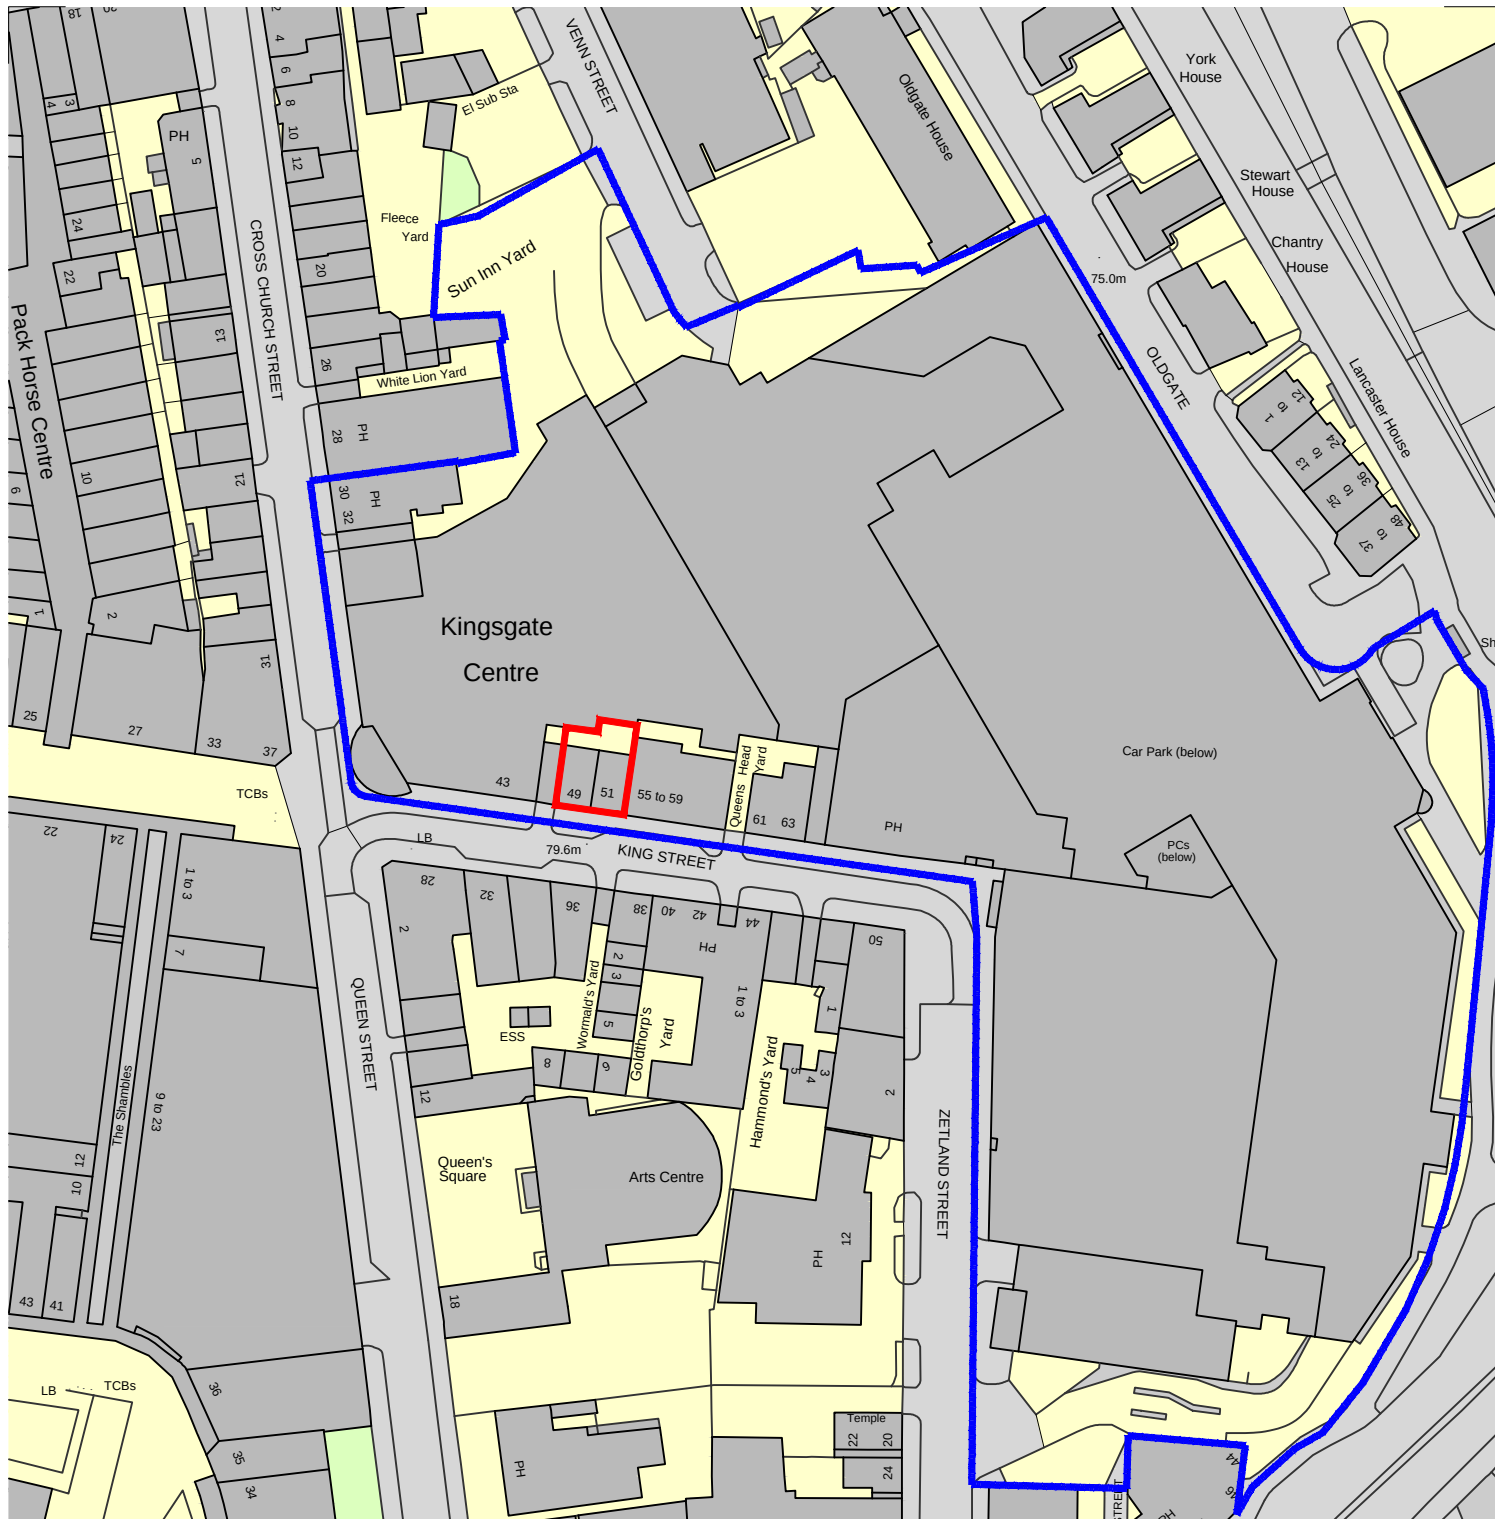


1:1250

0 10 20 30 40 50m

Notes

Rev Description

Date

By

This drawing is copyright. All dimensions and details are to be verified on site. Any discrepancies are to be notified to the Architect prior to work commencing. Do not scale from drawings.

Content LOCATION PLAN

Client WD HUDDERSFIELD LTD

Project 49-51 KING STREET, HUDDERSFIELD

Date 02.07.18

Drawing Scale 1:1250@ A4

Paper size A1

Drawn by HB

Checked -

Project Code 943

Drawing No. PL-00-001 Revision

covellmatthews
ARCHITECTS

6 Manor Place, Edinburgh, EH3 7DD
edinburgh@covellmatthews.co.uk
www.covellmatthews.co.uk
t:0131 226 3366

PLANNING