




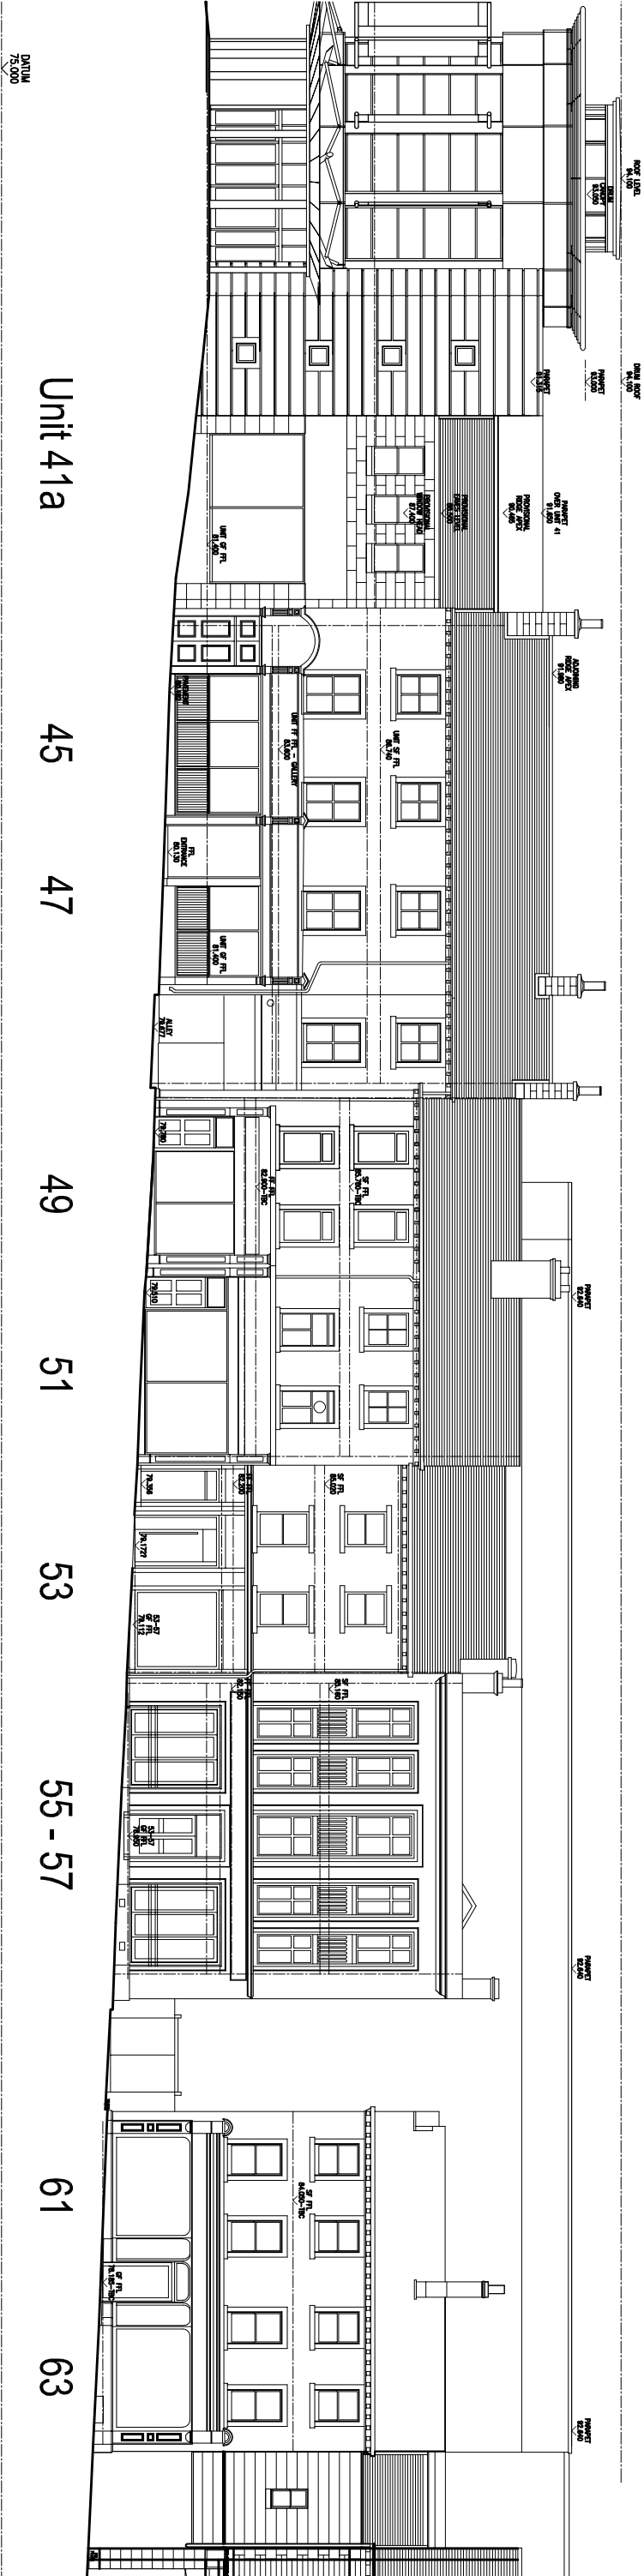

EXISTING - KING STREET ELEVATION - FRONT

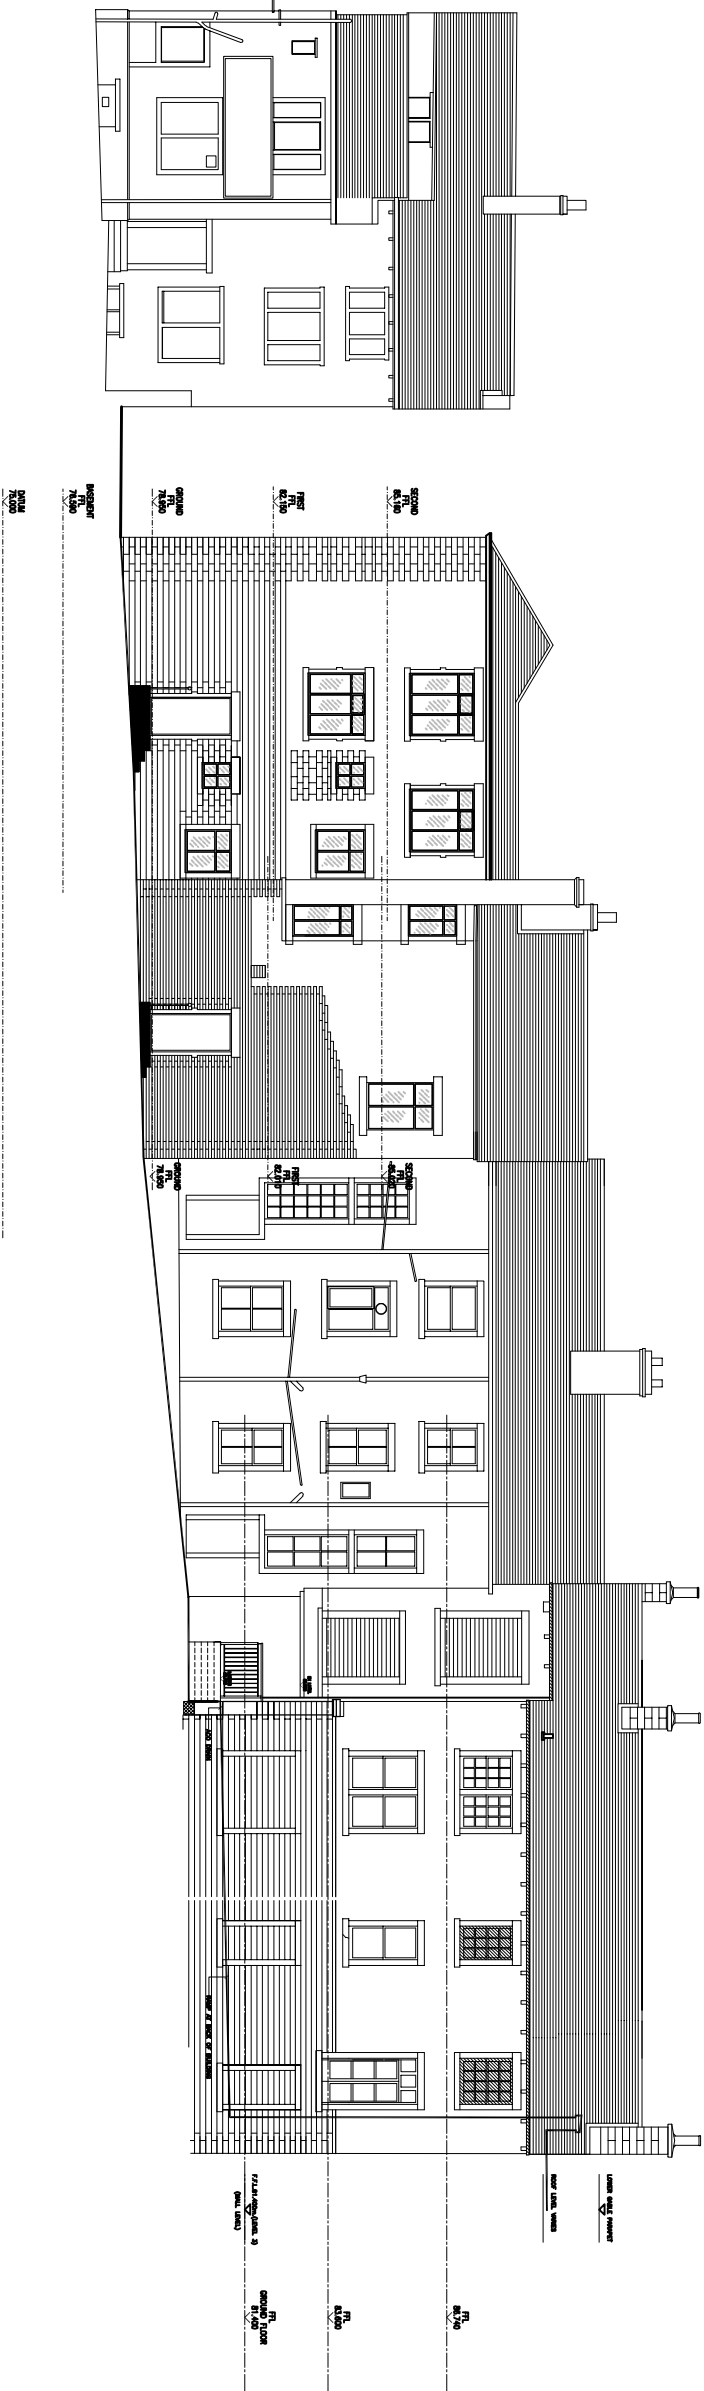

EXISTING - KING STREET ELEVATION - REAR

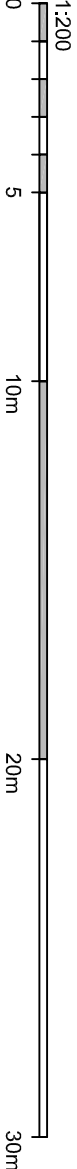

This drawing is copyright. All dimensions and details are to be verified on site. Any discrepancies are to be notified to the Architect prior to work commencing. Do not scale from drawings.

Content	EXISTING KING STREET ELEVATIONS		
Client	WJD KINGS GATE LTD		
Project	49-51 KING STREET, HUDDERSFIELD		
Date	06 JUL 2018	Drawing Scale	1:200@A3
Paper size	A3	Drawn by	RT
		Checked	HB
Project Code	943	Drawing No.	PL-02-004
		Revision	-

PLANNING

covellmathews
Architects
6 Rhyll, Ewcliffe, Leeds LS11 2AB, UK
0113 245 3585
info@covellmathews.co.uk
www.covellmathews.co.uk