




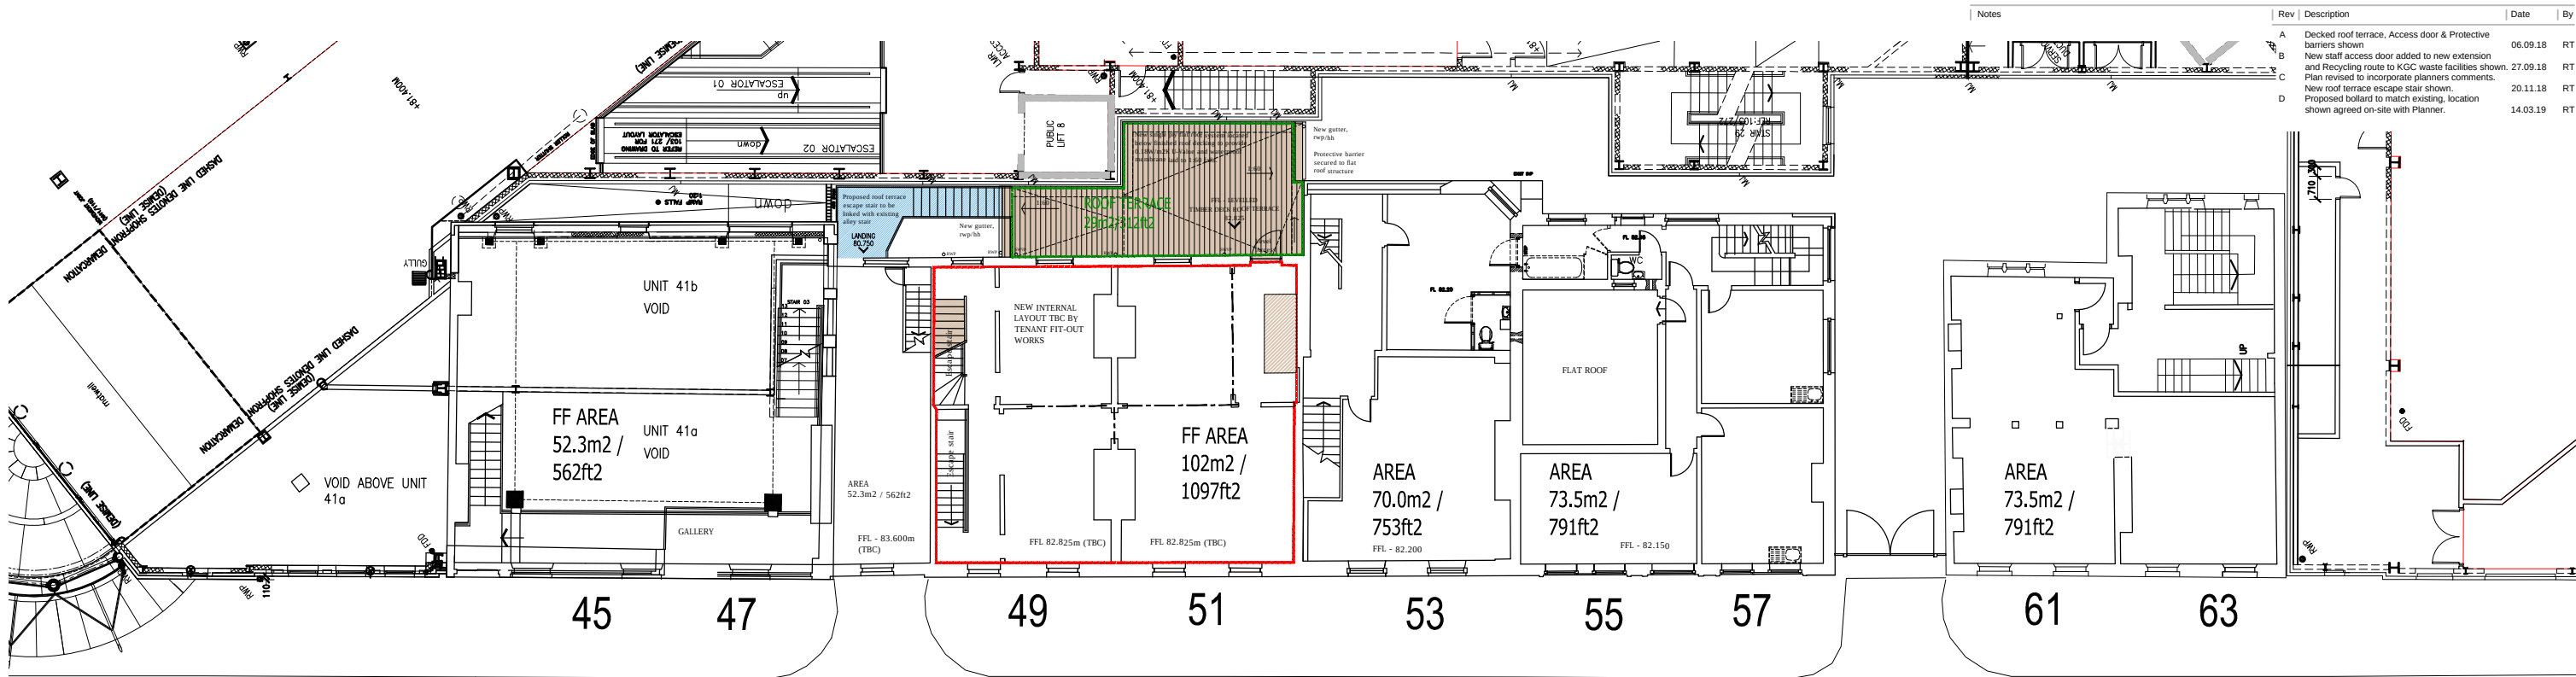


PROPOSED - FIRST FLOOR PLAN

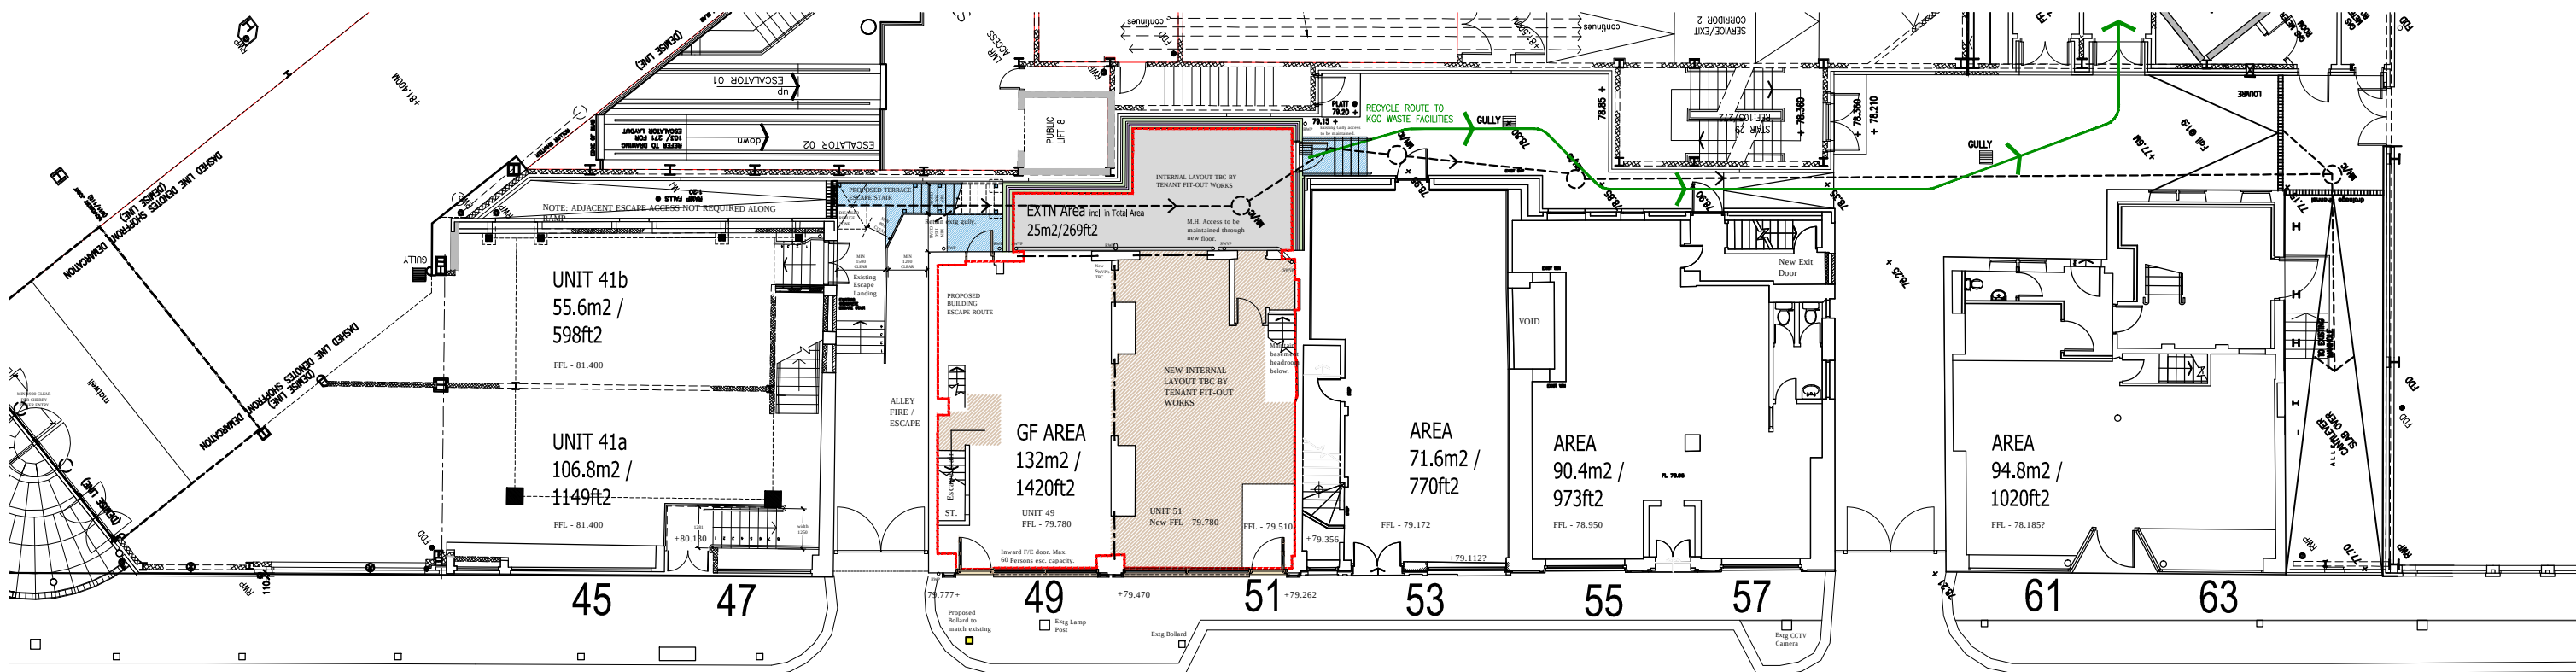

PROPOSED - GROUND FLOOR PLAN

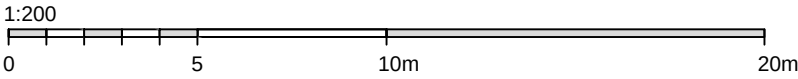

- PROPOSED GIFA
- PROPOSED ROOF DECK GIFA
- ➔ RECYCLING ROUTE
- NEW BEAM / LINTOLS
- NEW FLOOR, INFILL WORKS
- NEW WALL & SHOPFRONT WORKS
- NEW ROOF TERRACE EXTN
- NEW METAL LANDING, STAIR
- NEW CONC. FLOOR (INSULATED)

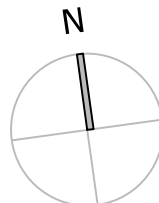

Refer CMA drawing 943-PL-04-003 for detail notes.