Block Plan
(scale 1:500)

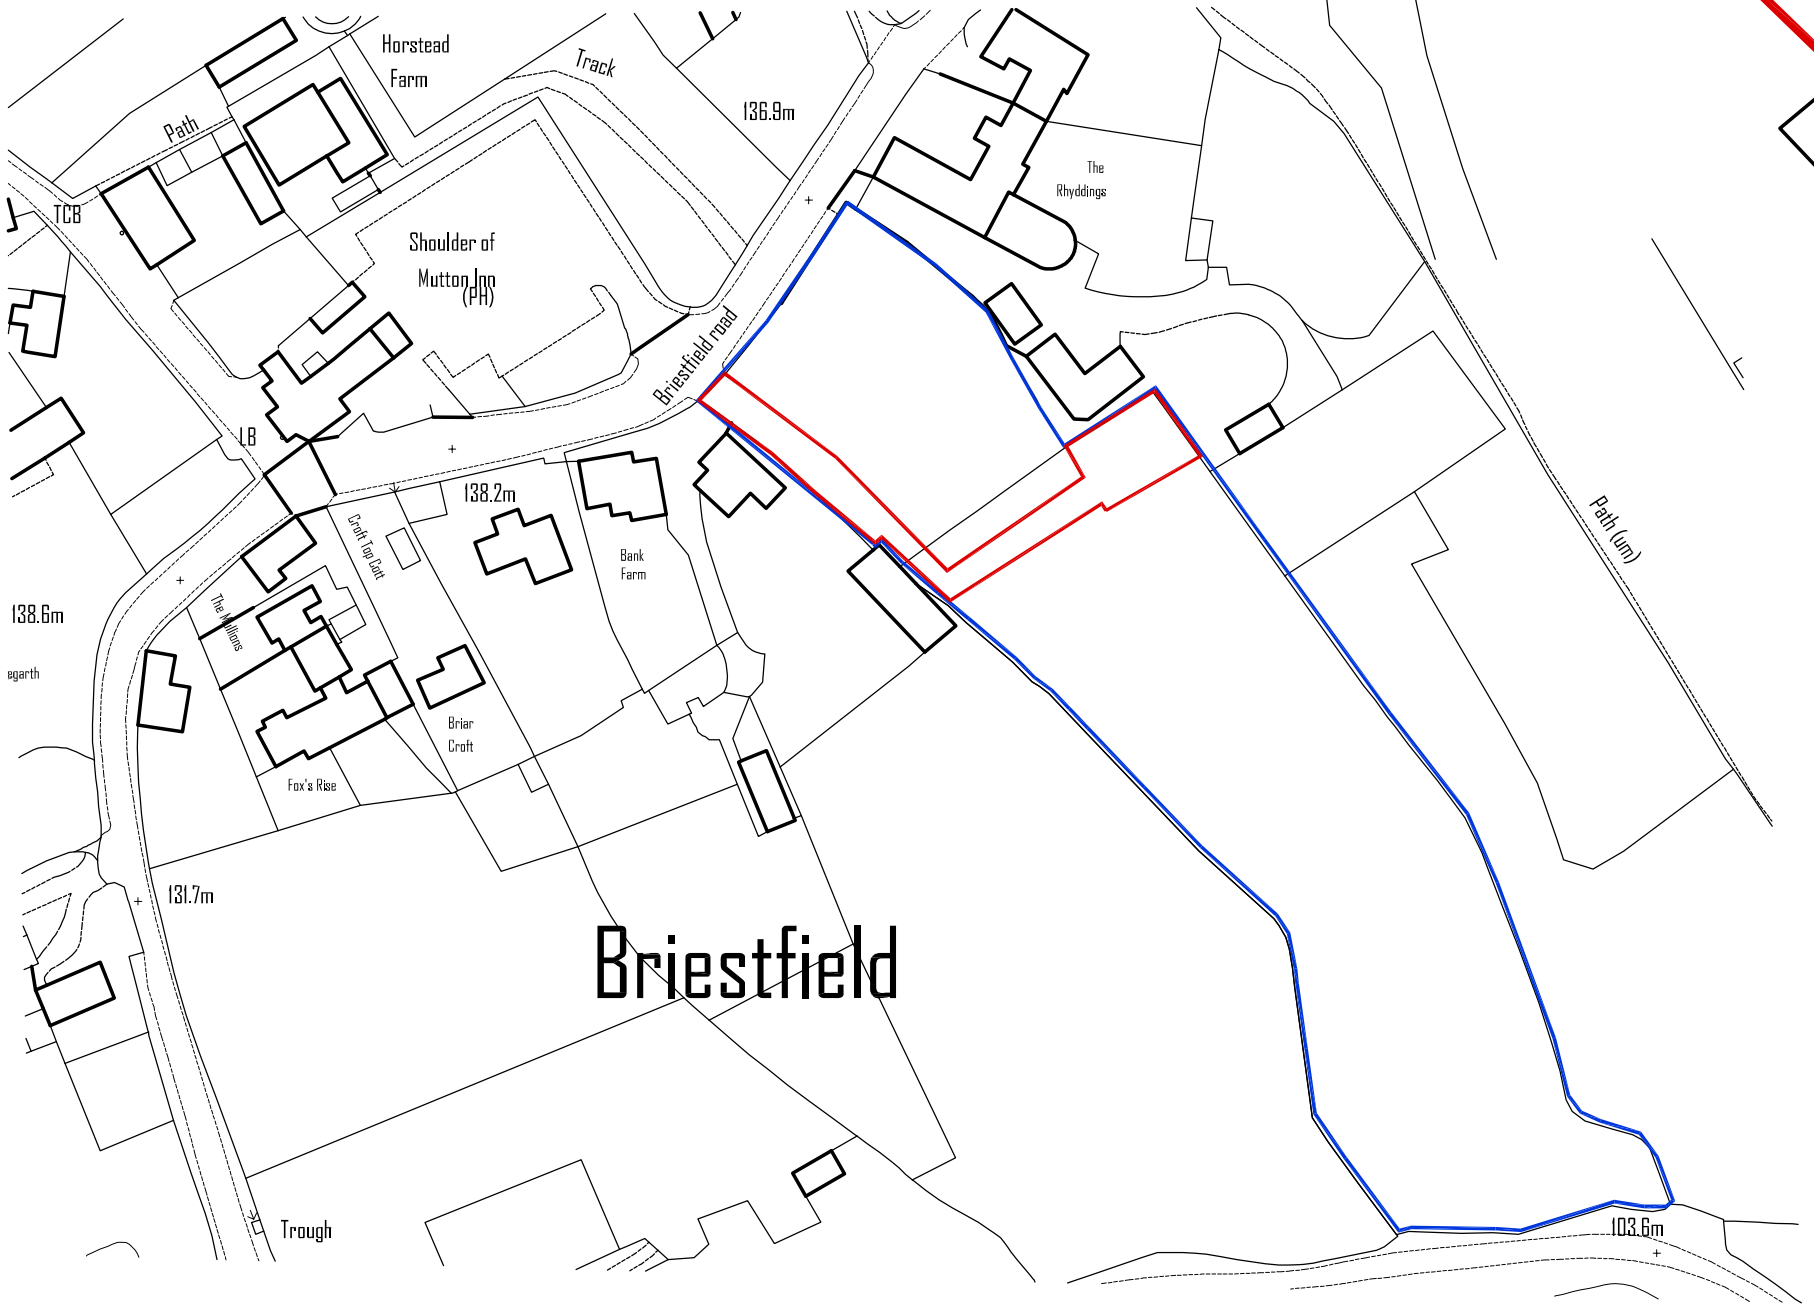

Location Plan
(scale 1:1250)

Copyright. This drawing and design and all the information contained therein is the sole copyright of G9 Design. and reproduction in any form is forbidden unless permission is obtained in writing.

All dimensions to be checked on site.
No dimensions to be scaled from this drawing. All Contractors must visit site and be responsible for taking and checking all dimensions relative to this work. The Architect must be advised of any discrepancies in writing.

Revision D:- (22/08/18) Red Line amended to show site specific area
Revision C: (02/09/2016)
Amended red & blue line boundary

G9 Design
Chartered Architects
5 Newfield Lane
Dore, Sheffield
S17 3DA
tel: 0114 235 2335
email: info@g9design.com

Client
Mr Steven Newton

Job
Proposed Houses @
Poplar Farm
Briestfield Road
Dewsbury
WF12 0PA

Drawing Title
Location & Block Plan

Sheet Size/ Scale	1:1250 & 1:500 @ A3
Drawn By	AI
Date	13th July 2015
Drawing Status	for Clients purposes only
Drawing No.	1541_01_D