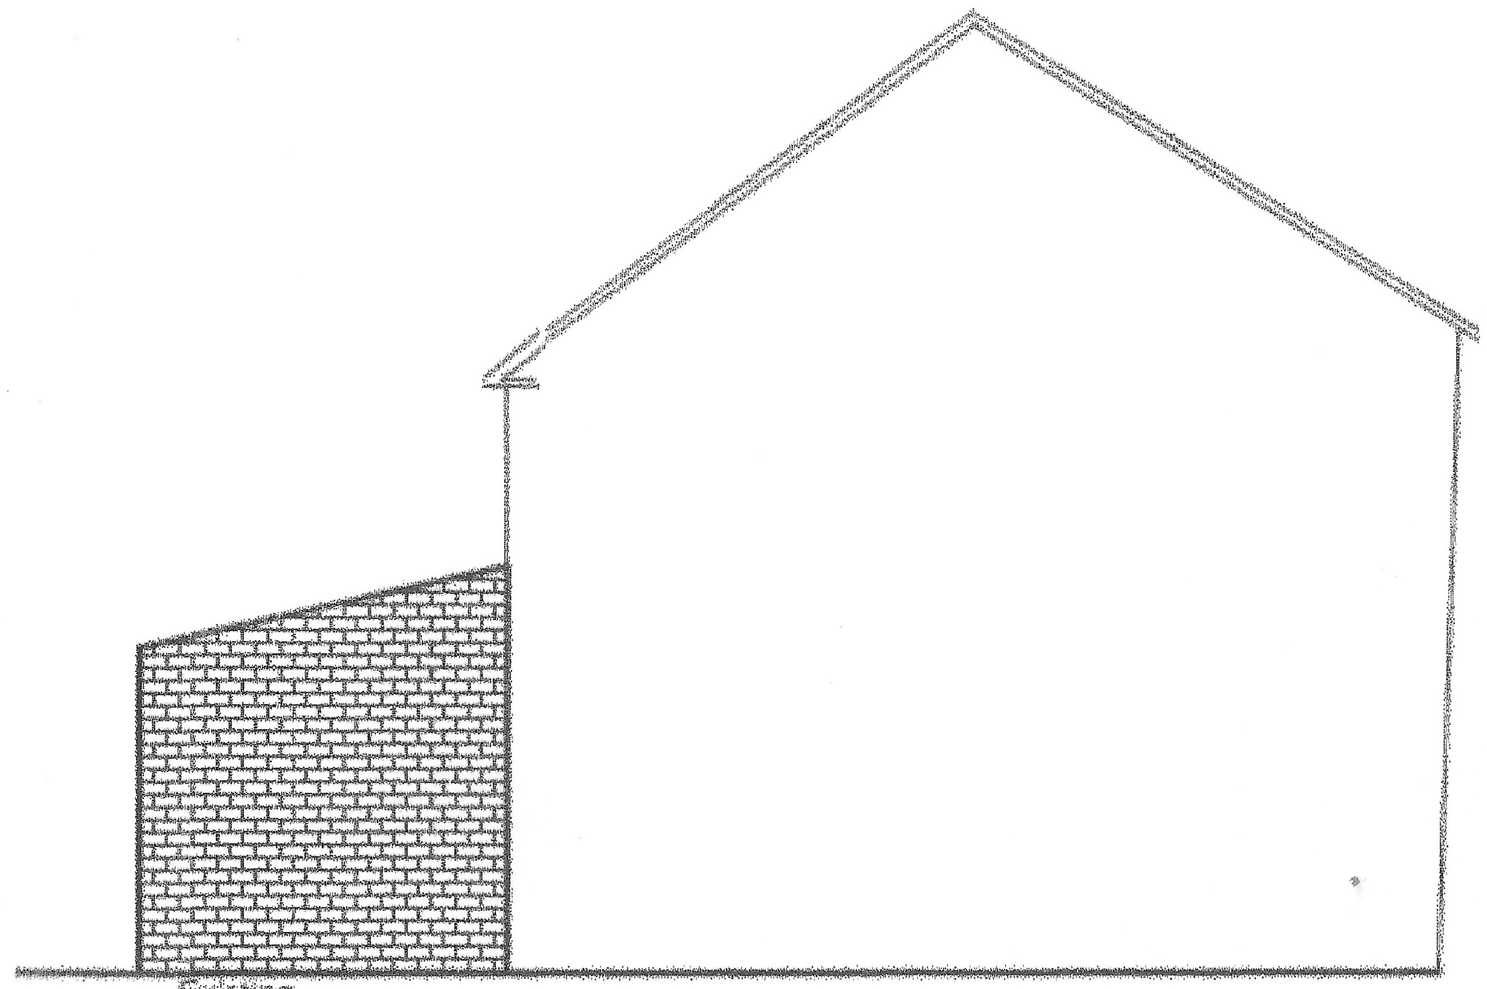

Existing
Date 9/8/2018
Sacle 1:100

60 Holly Road
Huddersfield

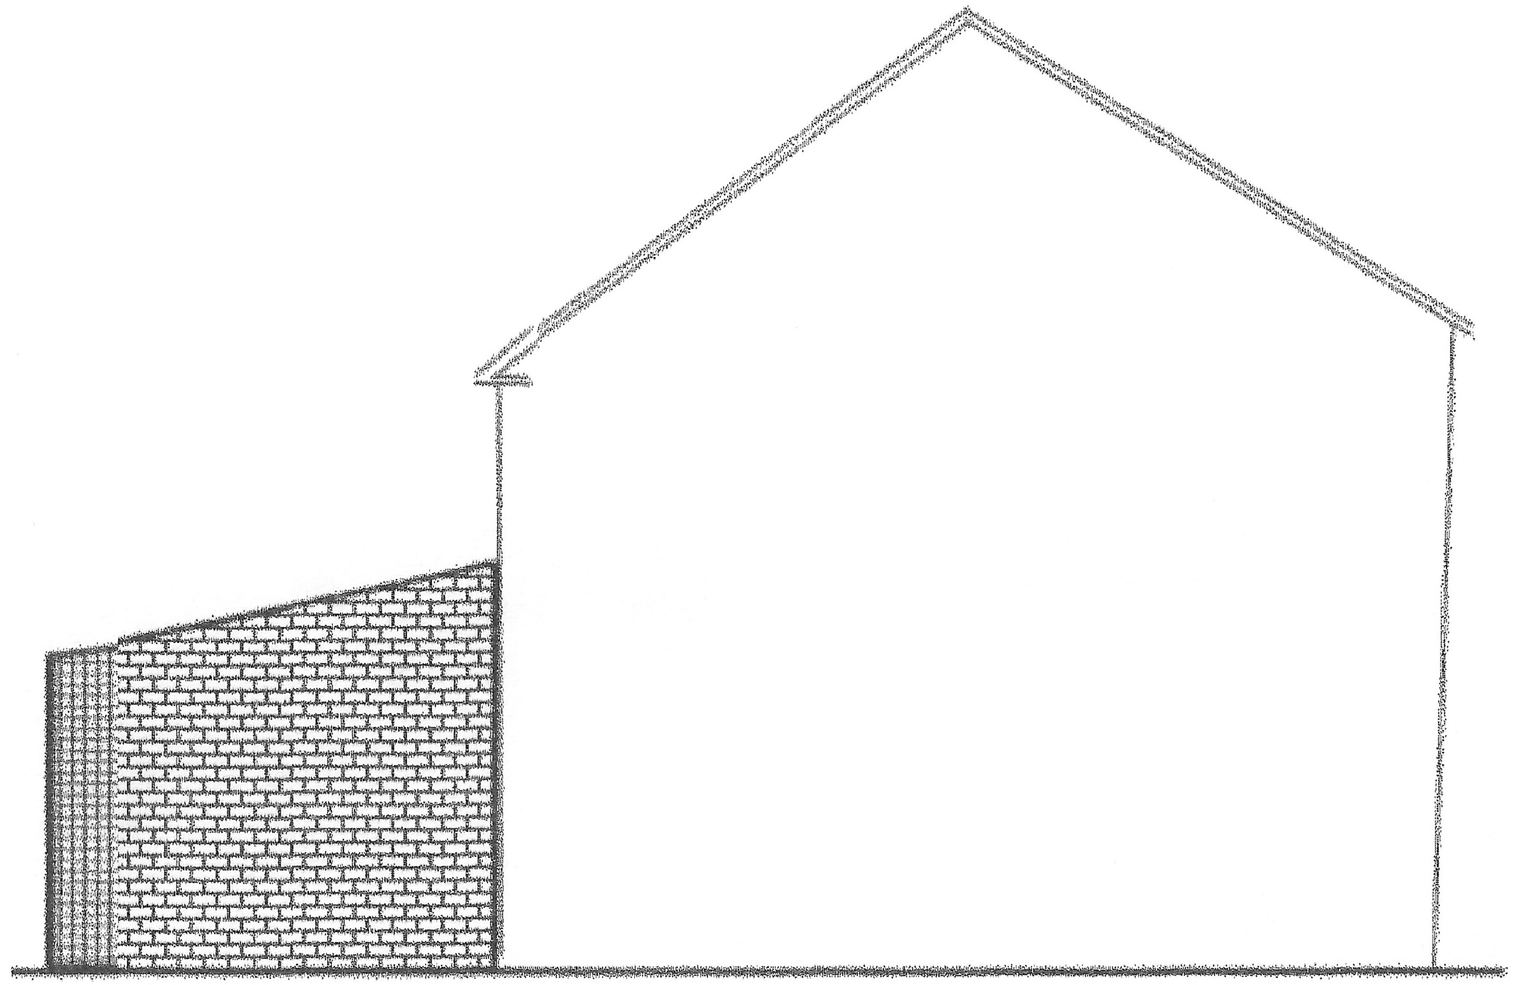

Proposed

Side Elevation (62 Holly Road)