


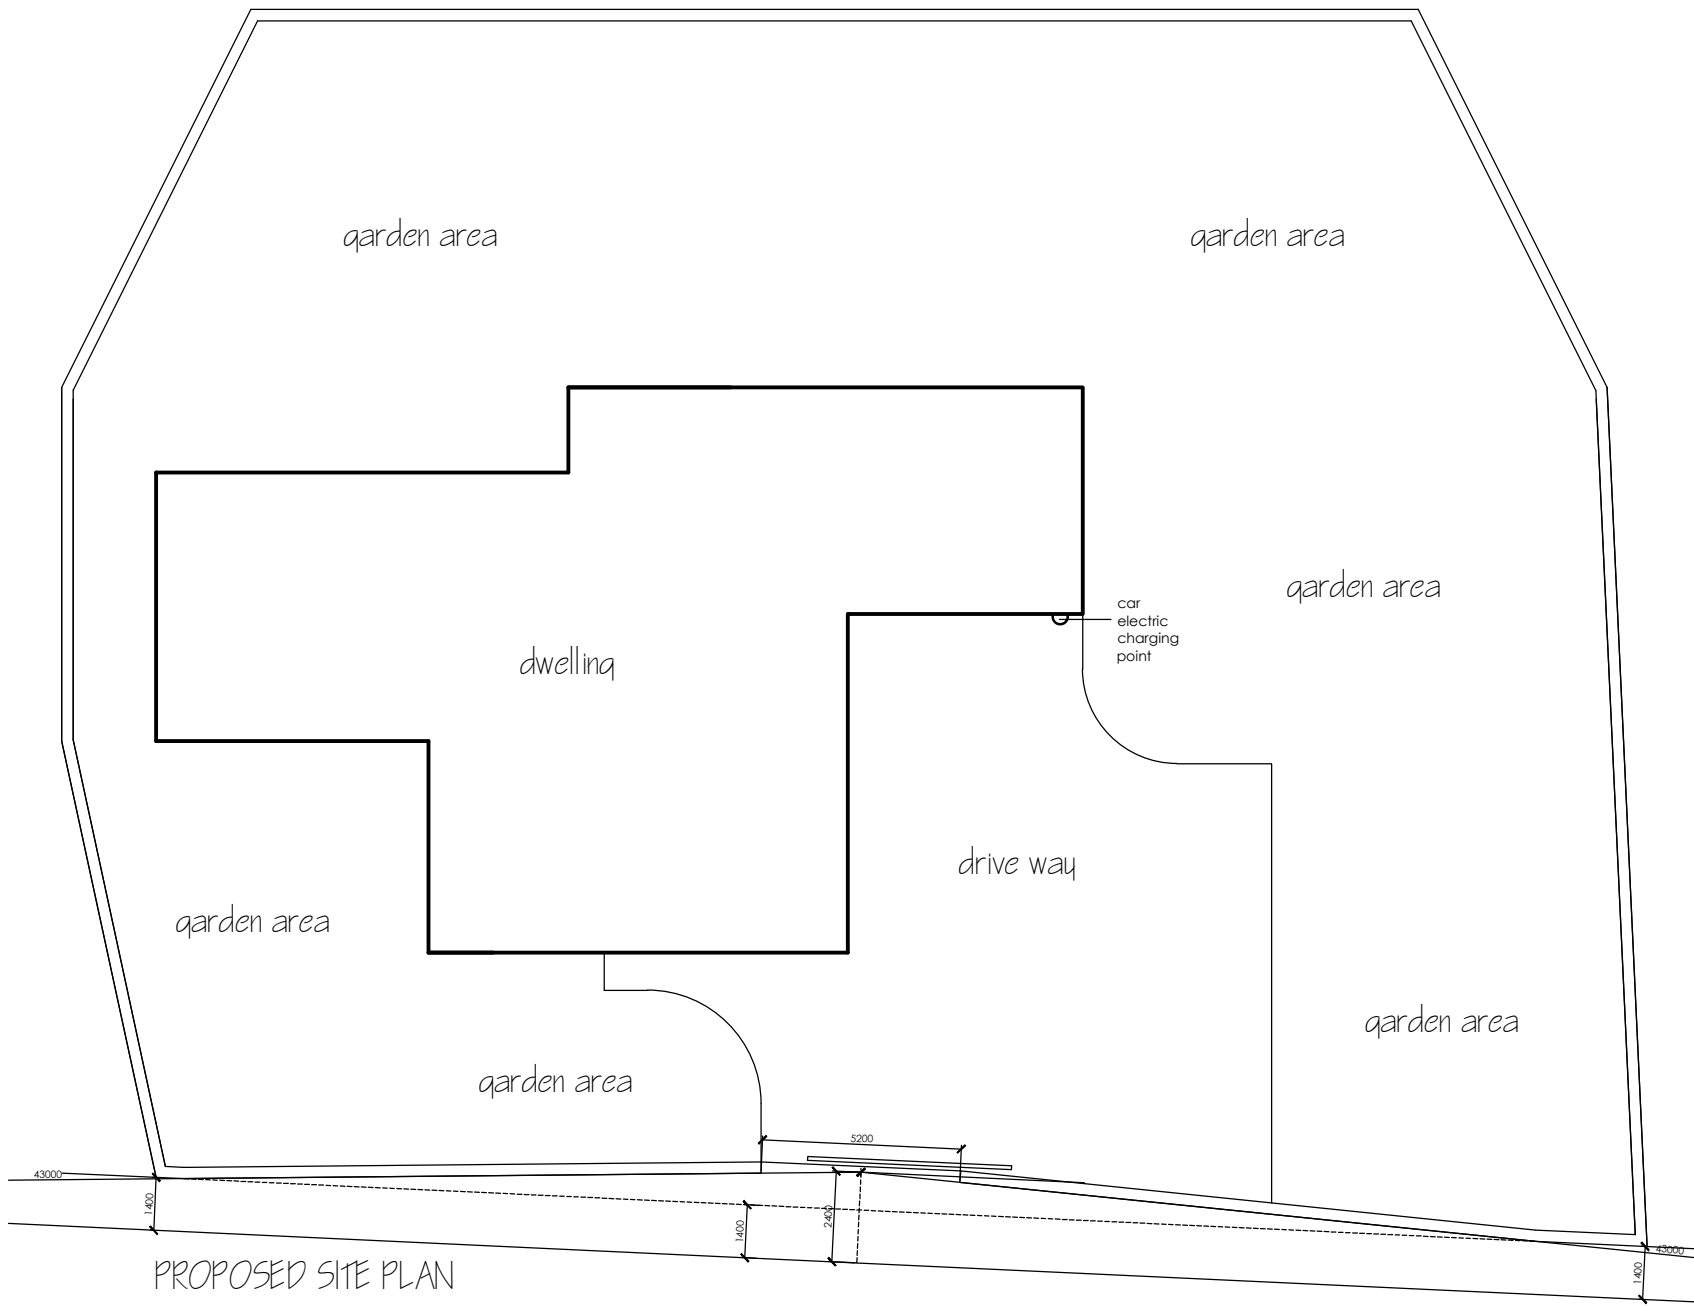

BIRCHLEIGH
468 SHADWELL LANE
SHADWELL
LEEDS
LS17 8BA

Email: s-eccles1@sky.com

Tel: 0113 808 4157
eFax: 0113 322 4639
Mob: 0794 6537770

RESIDENTIAL DEVELOPMENT
RISING SUN, SCHOLES LANE, SCHOLES
BRADFORD BD19 6NR
for
Mr & Mrs. J. DEAN

PROPOSED PLANS

Date:	Drawn By:	Checked By:	Scale:
FEB 2018	SDE		1:200
Project No:	Drawing No:	Revision:	
J28 - 80	009	A	