




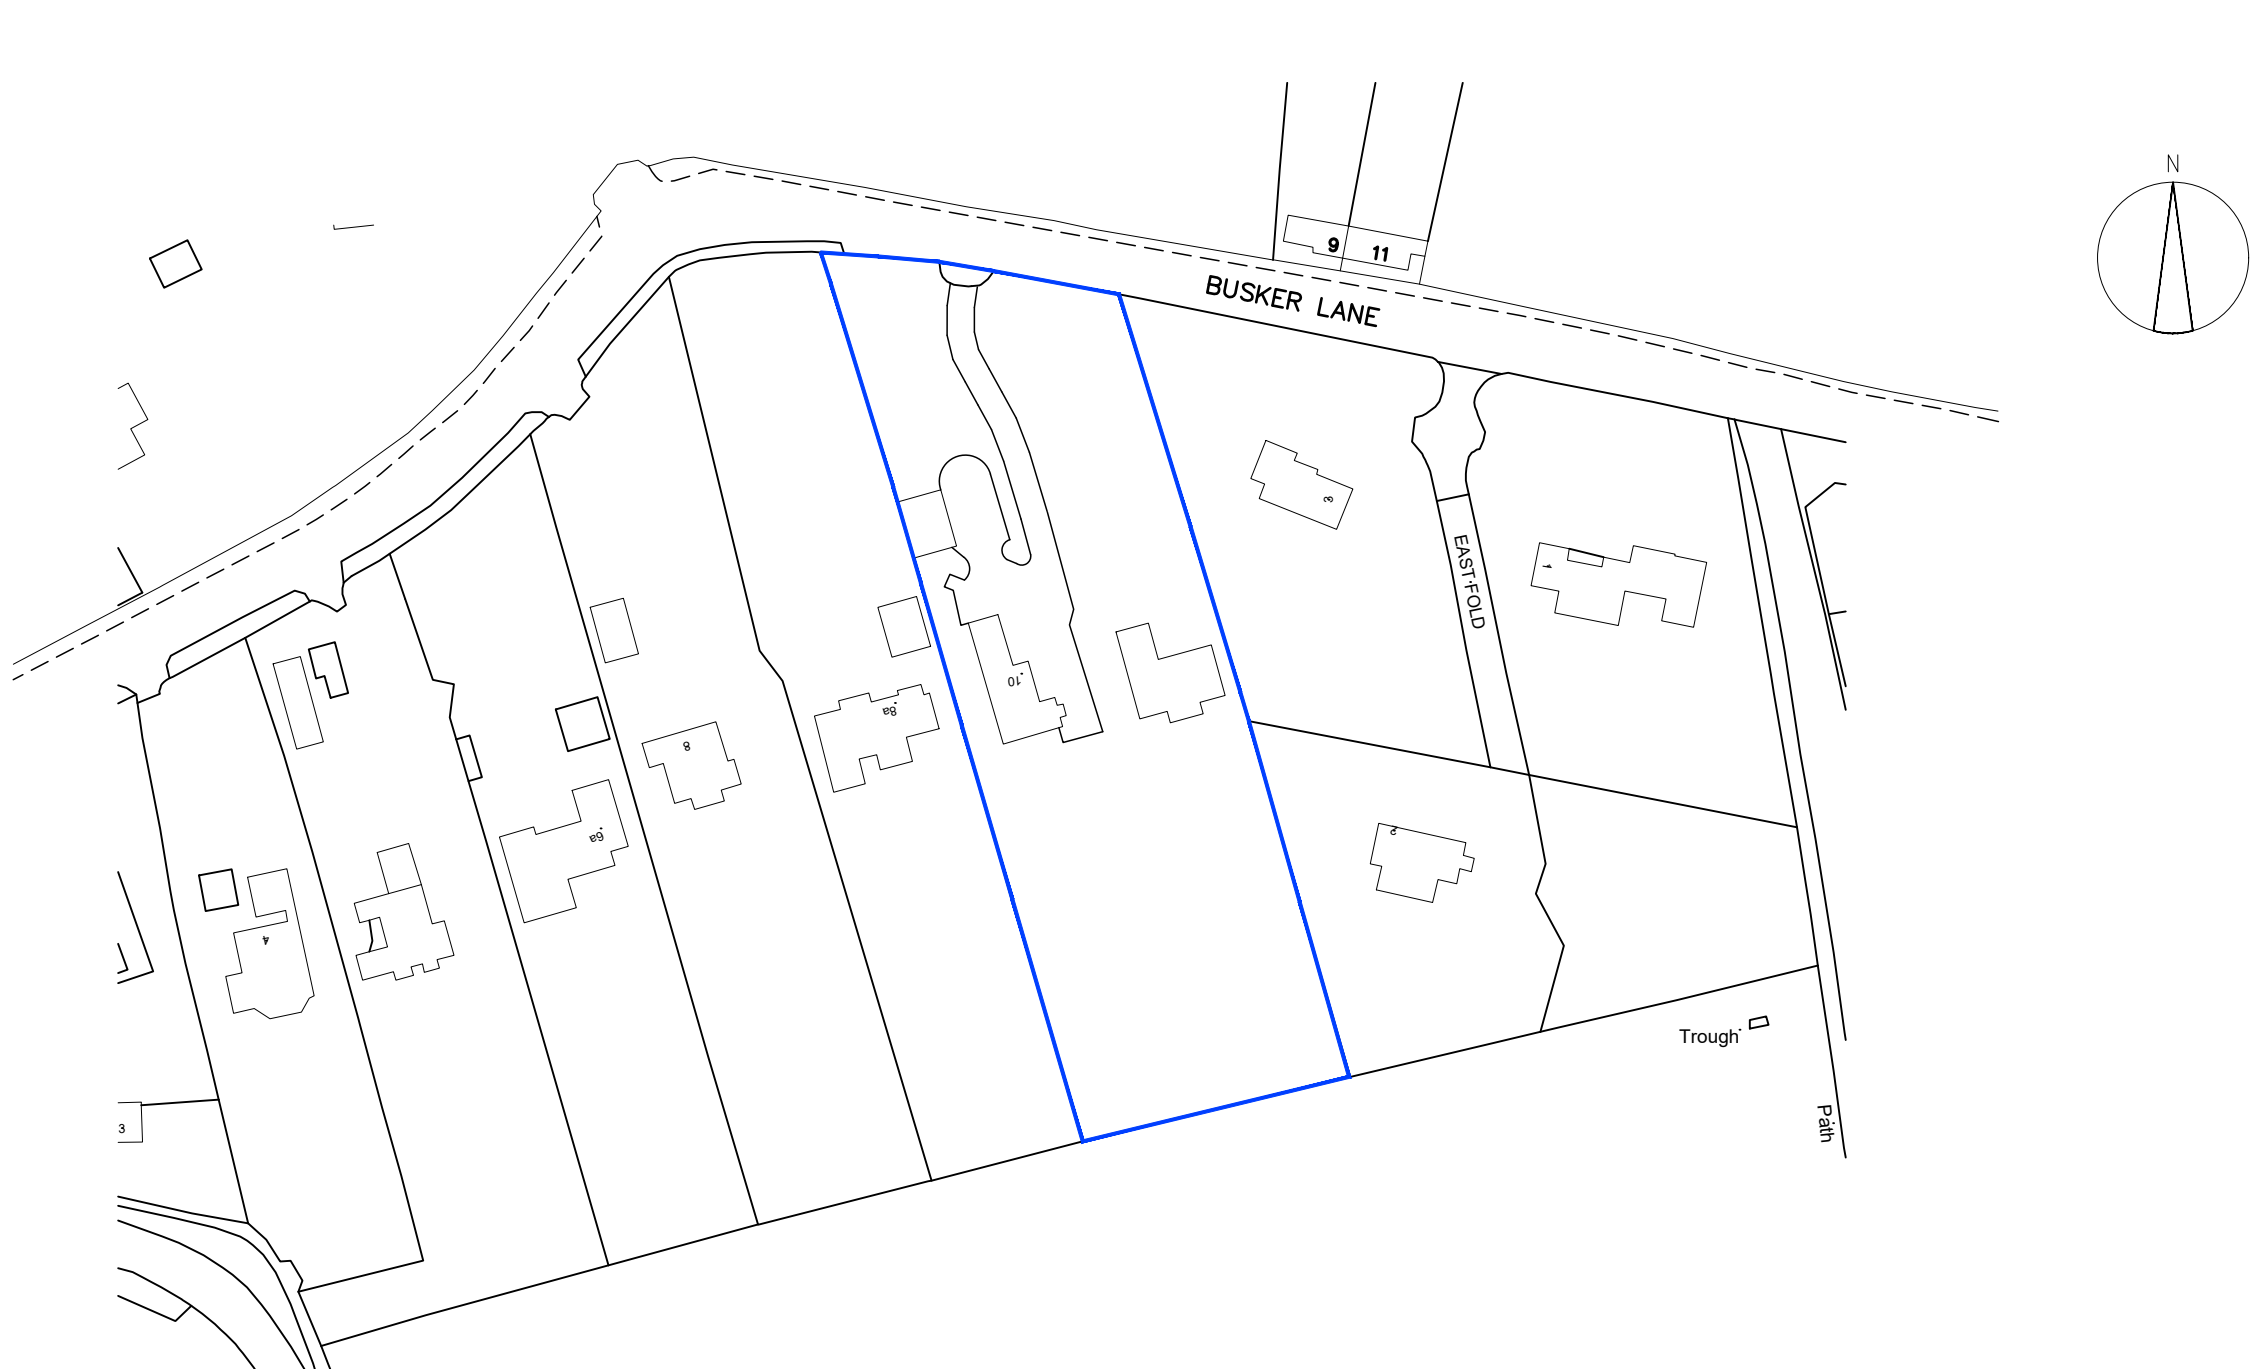

Location Plan showing Ownership Boundary
1:1250

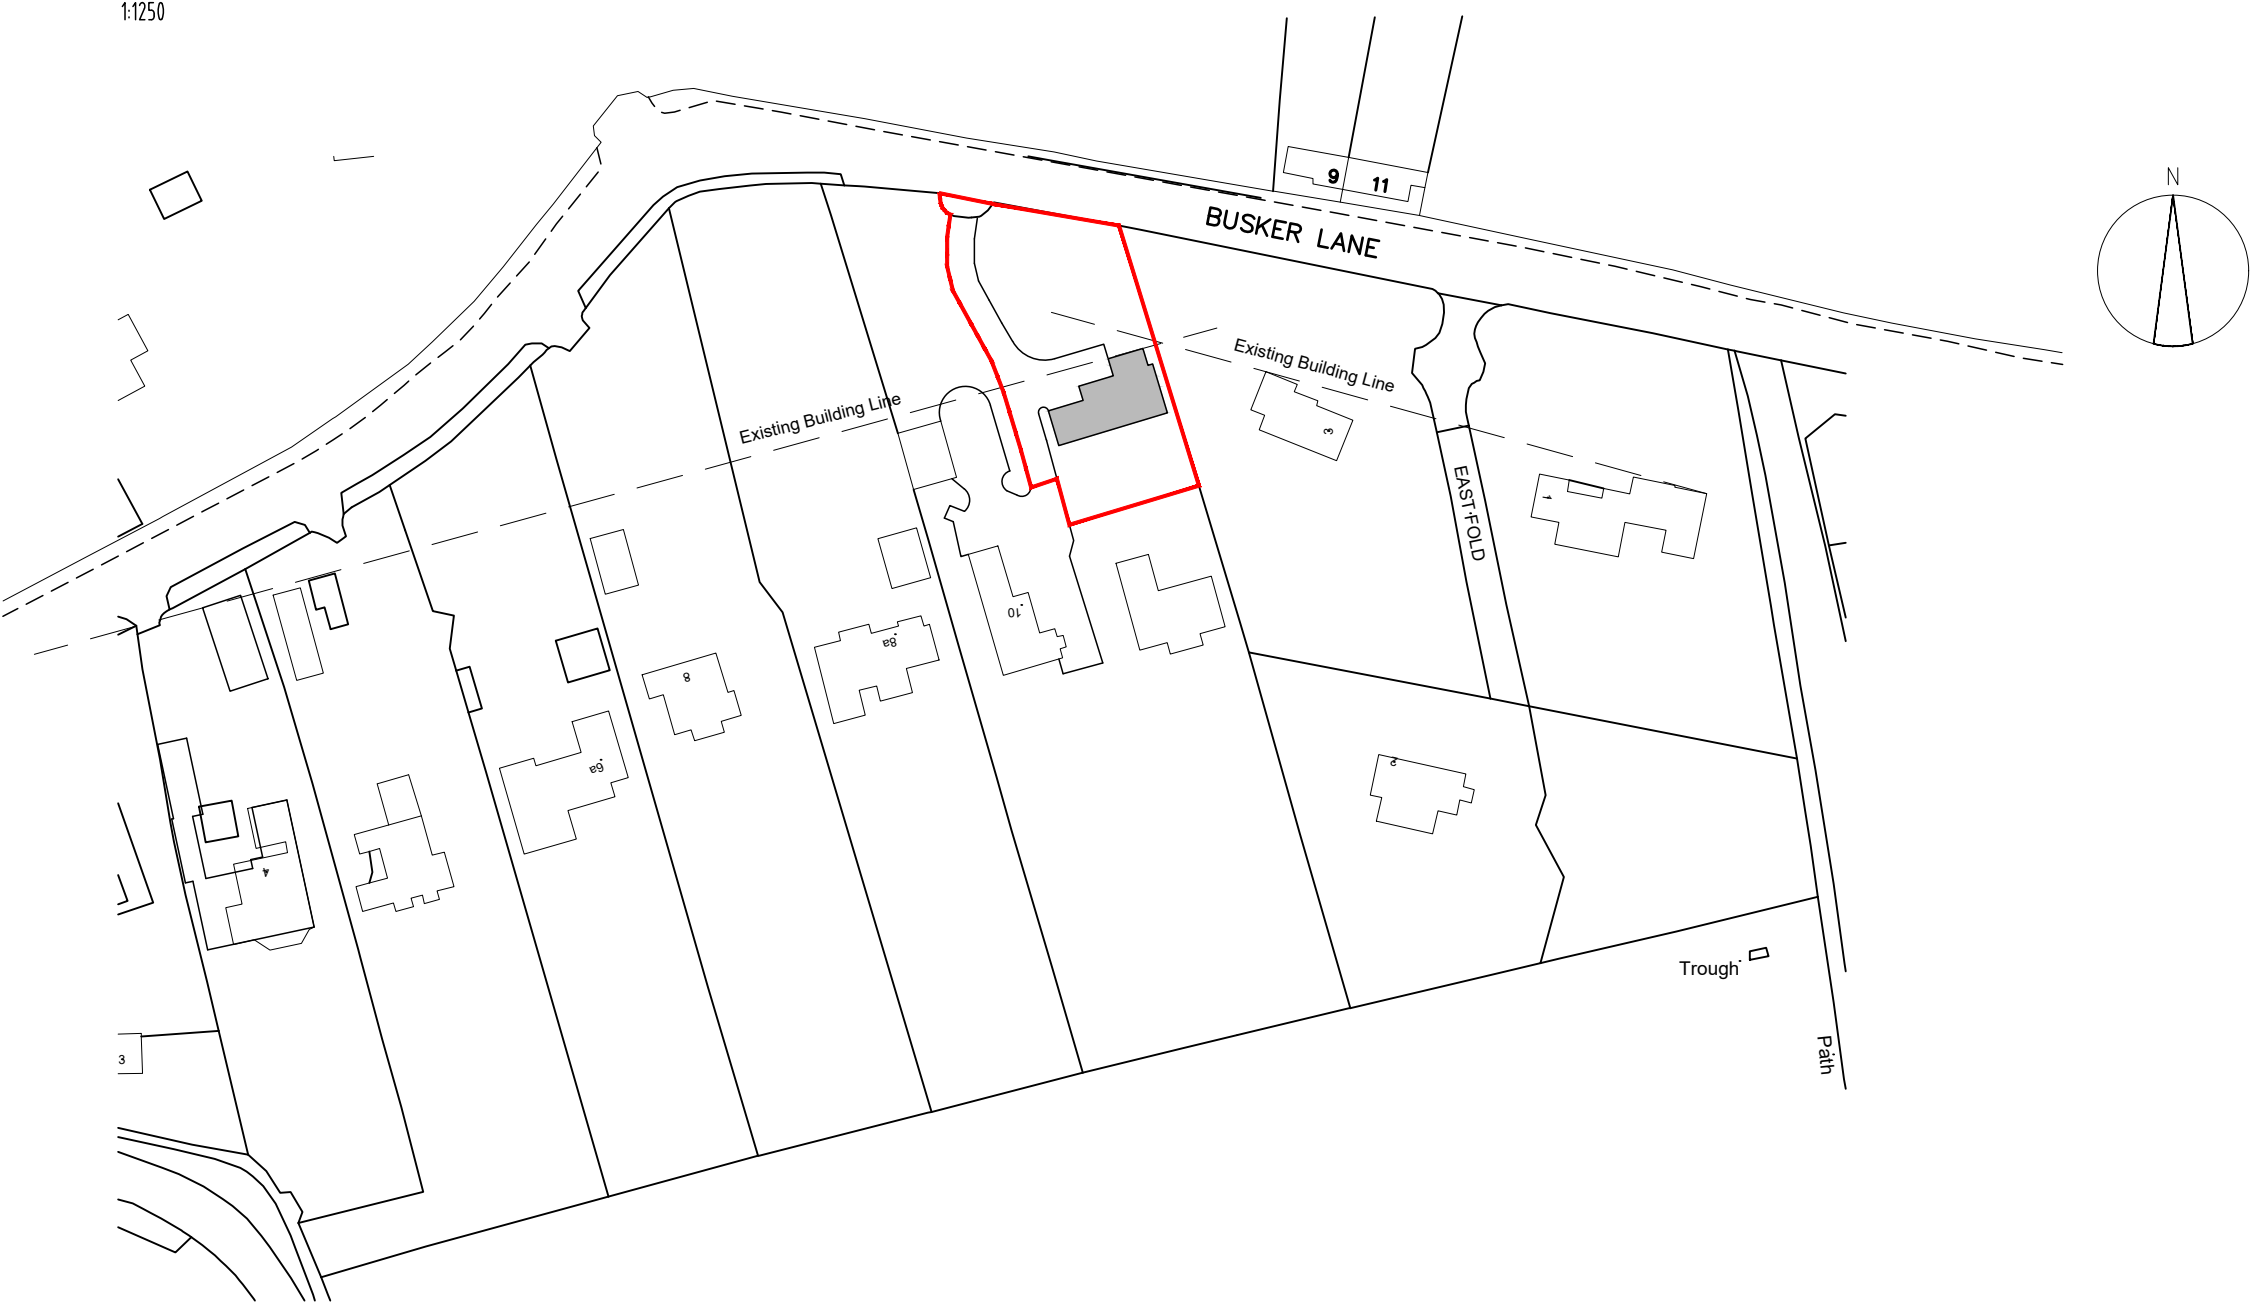

Proposed Block Plan Showing Site Boundary
1:1250

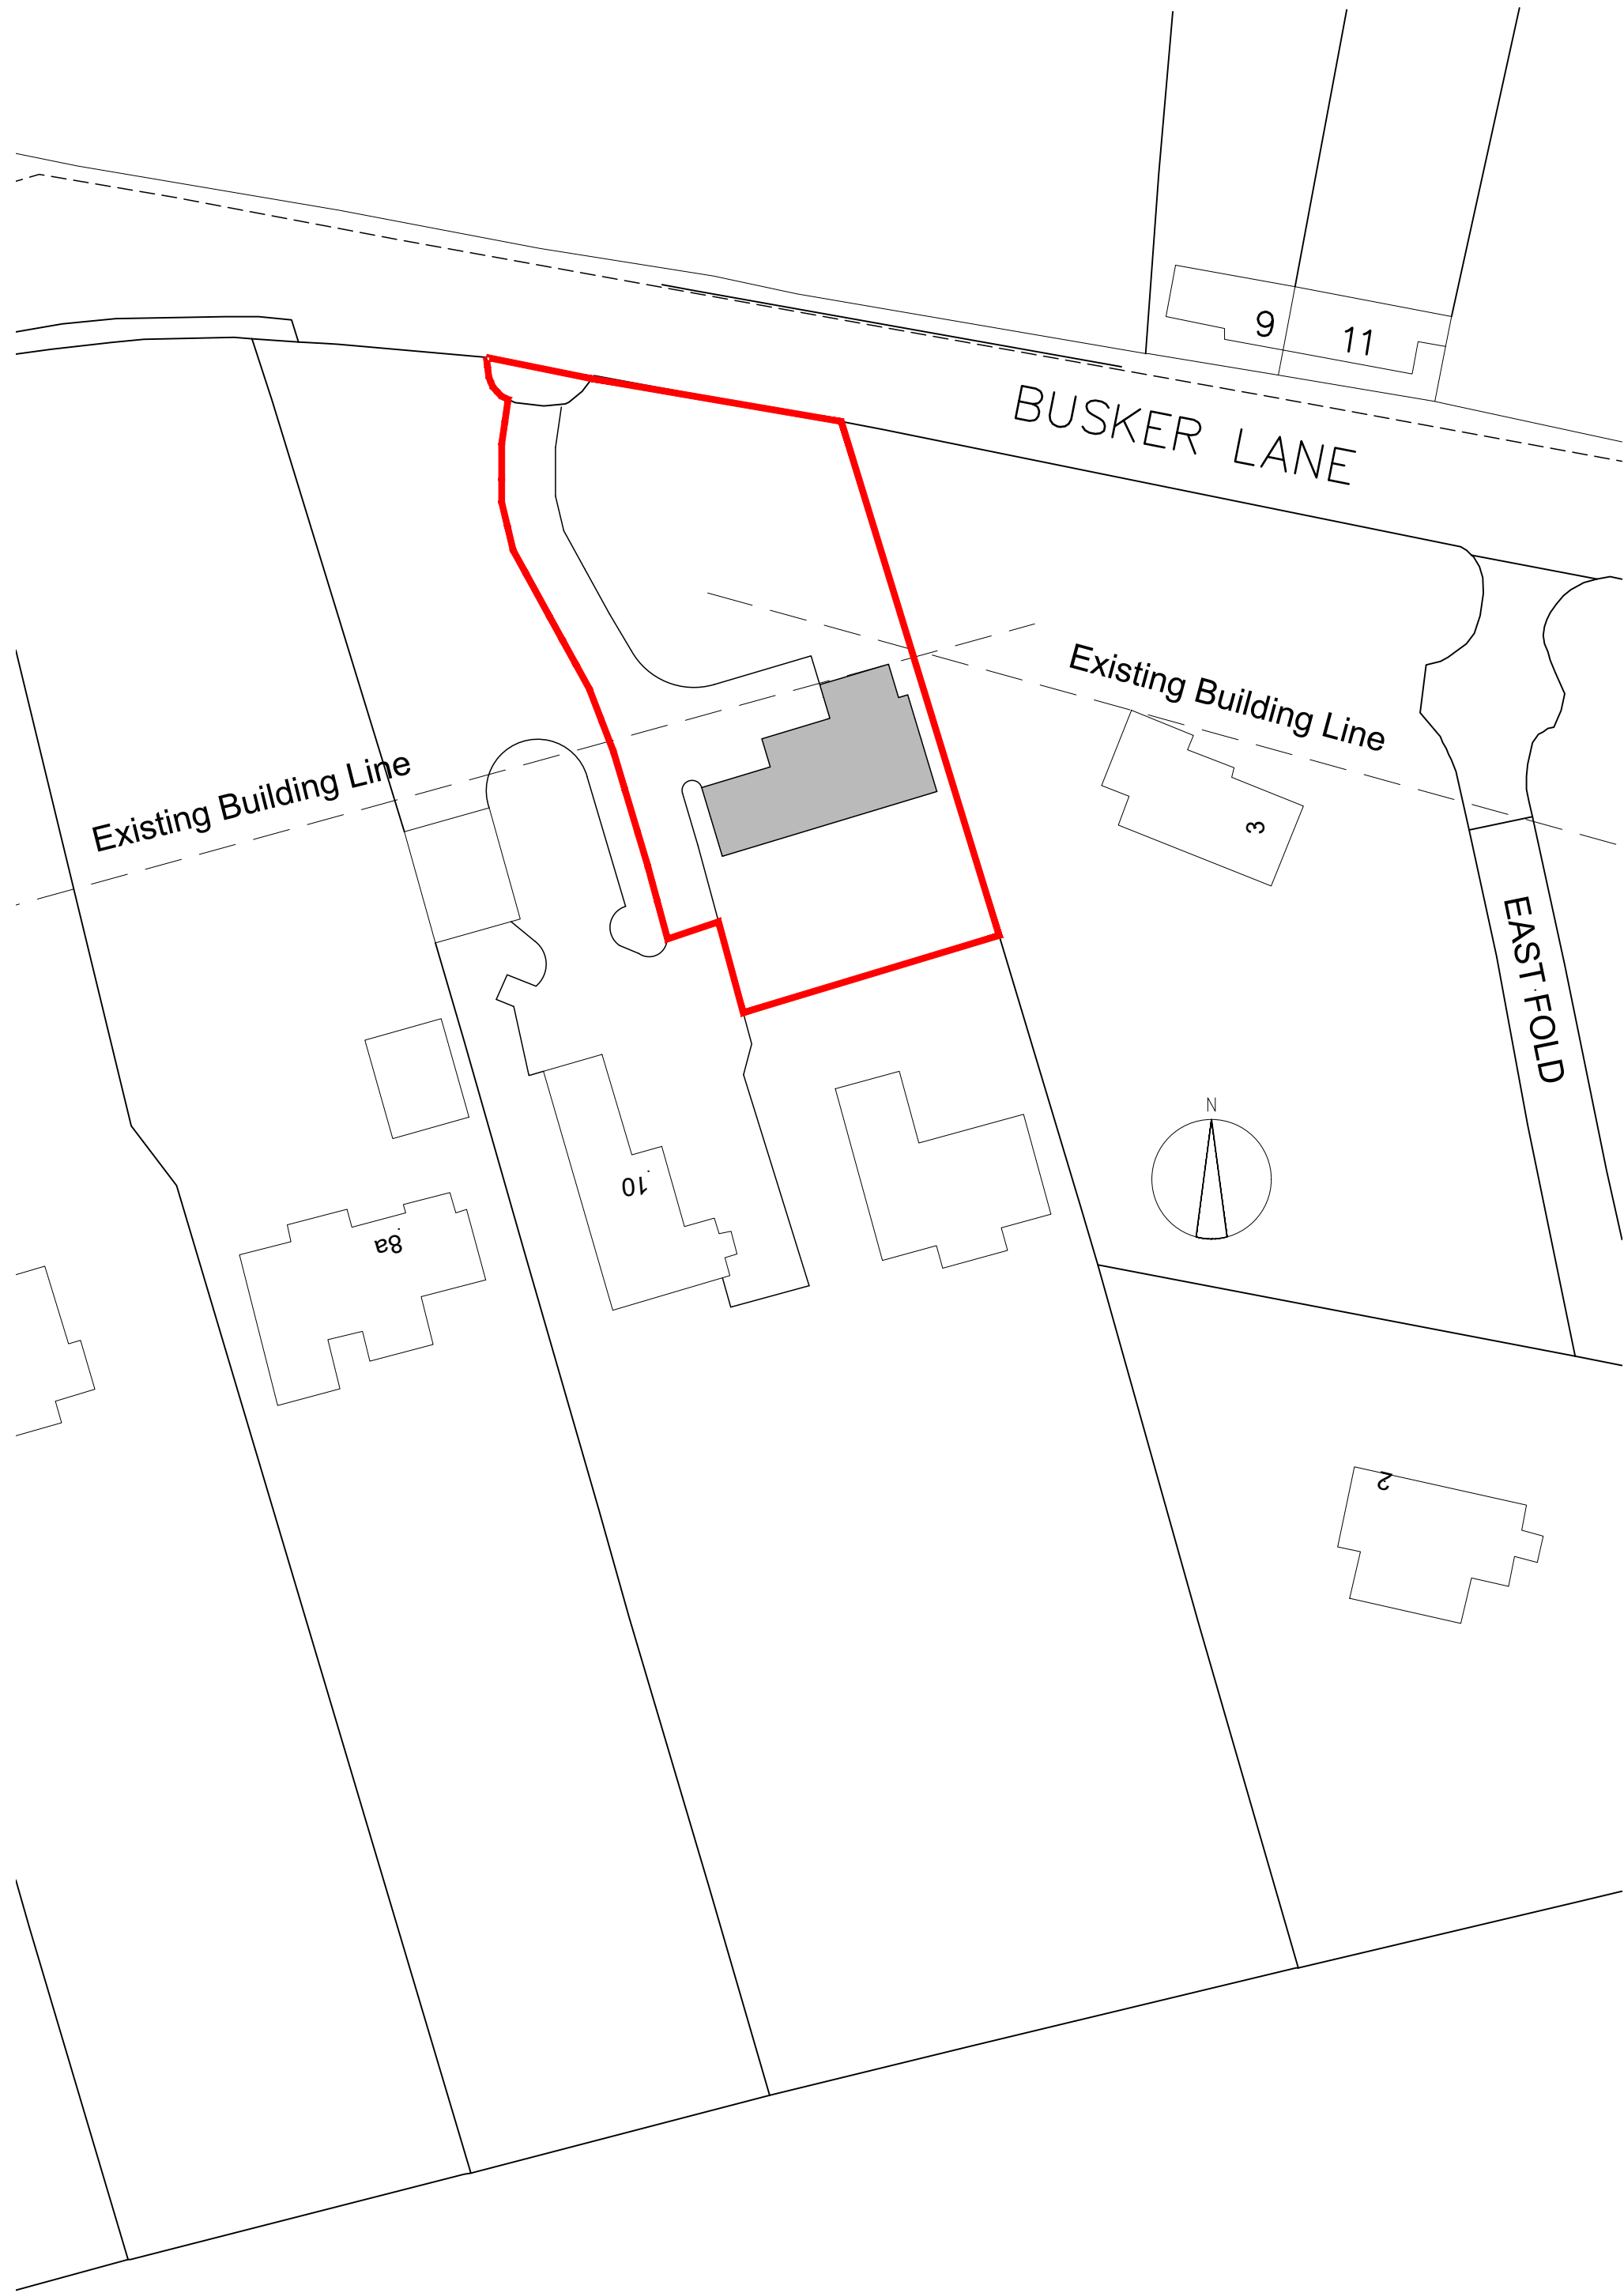

Proposed Block Plan
1:500

Revision	Description	By	Date
----------	-------------	----	------

CAD Info: G:\ACAD\ARCH

Essence Architecture Ltd

Client
Mr & Mrs Firth
10 Busker Lane, Skelmanthorpe

Project
Proposed Dwelling

Drawing Title
**Location Plan and
Existing and Proposed Block Plans**

A1	Scale	Status
As Noted	Planning	
Drawn	Checked	Date
	AVR	12/4/18
Project No.	Drawing No.	Revision
2016-11		01

Head Office: Upper Bagden House
Upper Bagden Farm
Bagden Lane
Clayton West
Huddersfield
HD6 8LQ
Tel: 01484 865000
Fax: 01484 865071
Email: info@ronanddevelopments.com
Web Site: www.ronanddevelopments.com