"For the purposes of Planning Consent the following applies to any copy of this drawing made by the Local Authority:

This copy has been made by and with the authority of the person required to make the plan and drawing open to public inspection pursuant to Section 47 of the Copyright, Designs and Patents Act 1988. Unless that Act provides a relevant exception to copyright, the copy must not be copied without the prior permission of the copyright owner. If any copy is made under the authority only the whole drawing including the copyright holder's name and this notice, is to be copied."

DO NOT SCALE this drawing, figured dimensions only are to be used. This drawing is the sole copyright of PARKdesigned. Any discrepancies between this drawing and other information should be reported to the Architect.

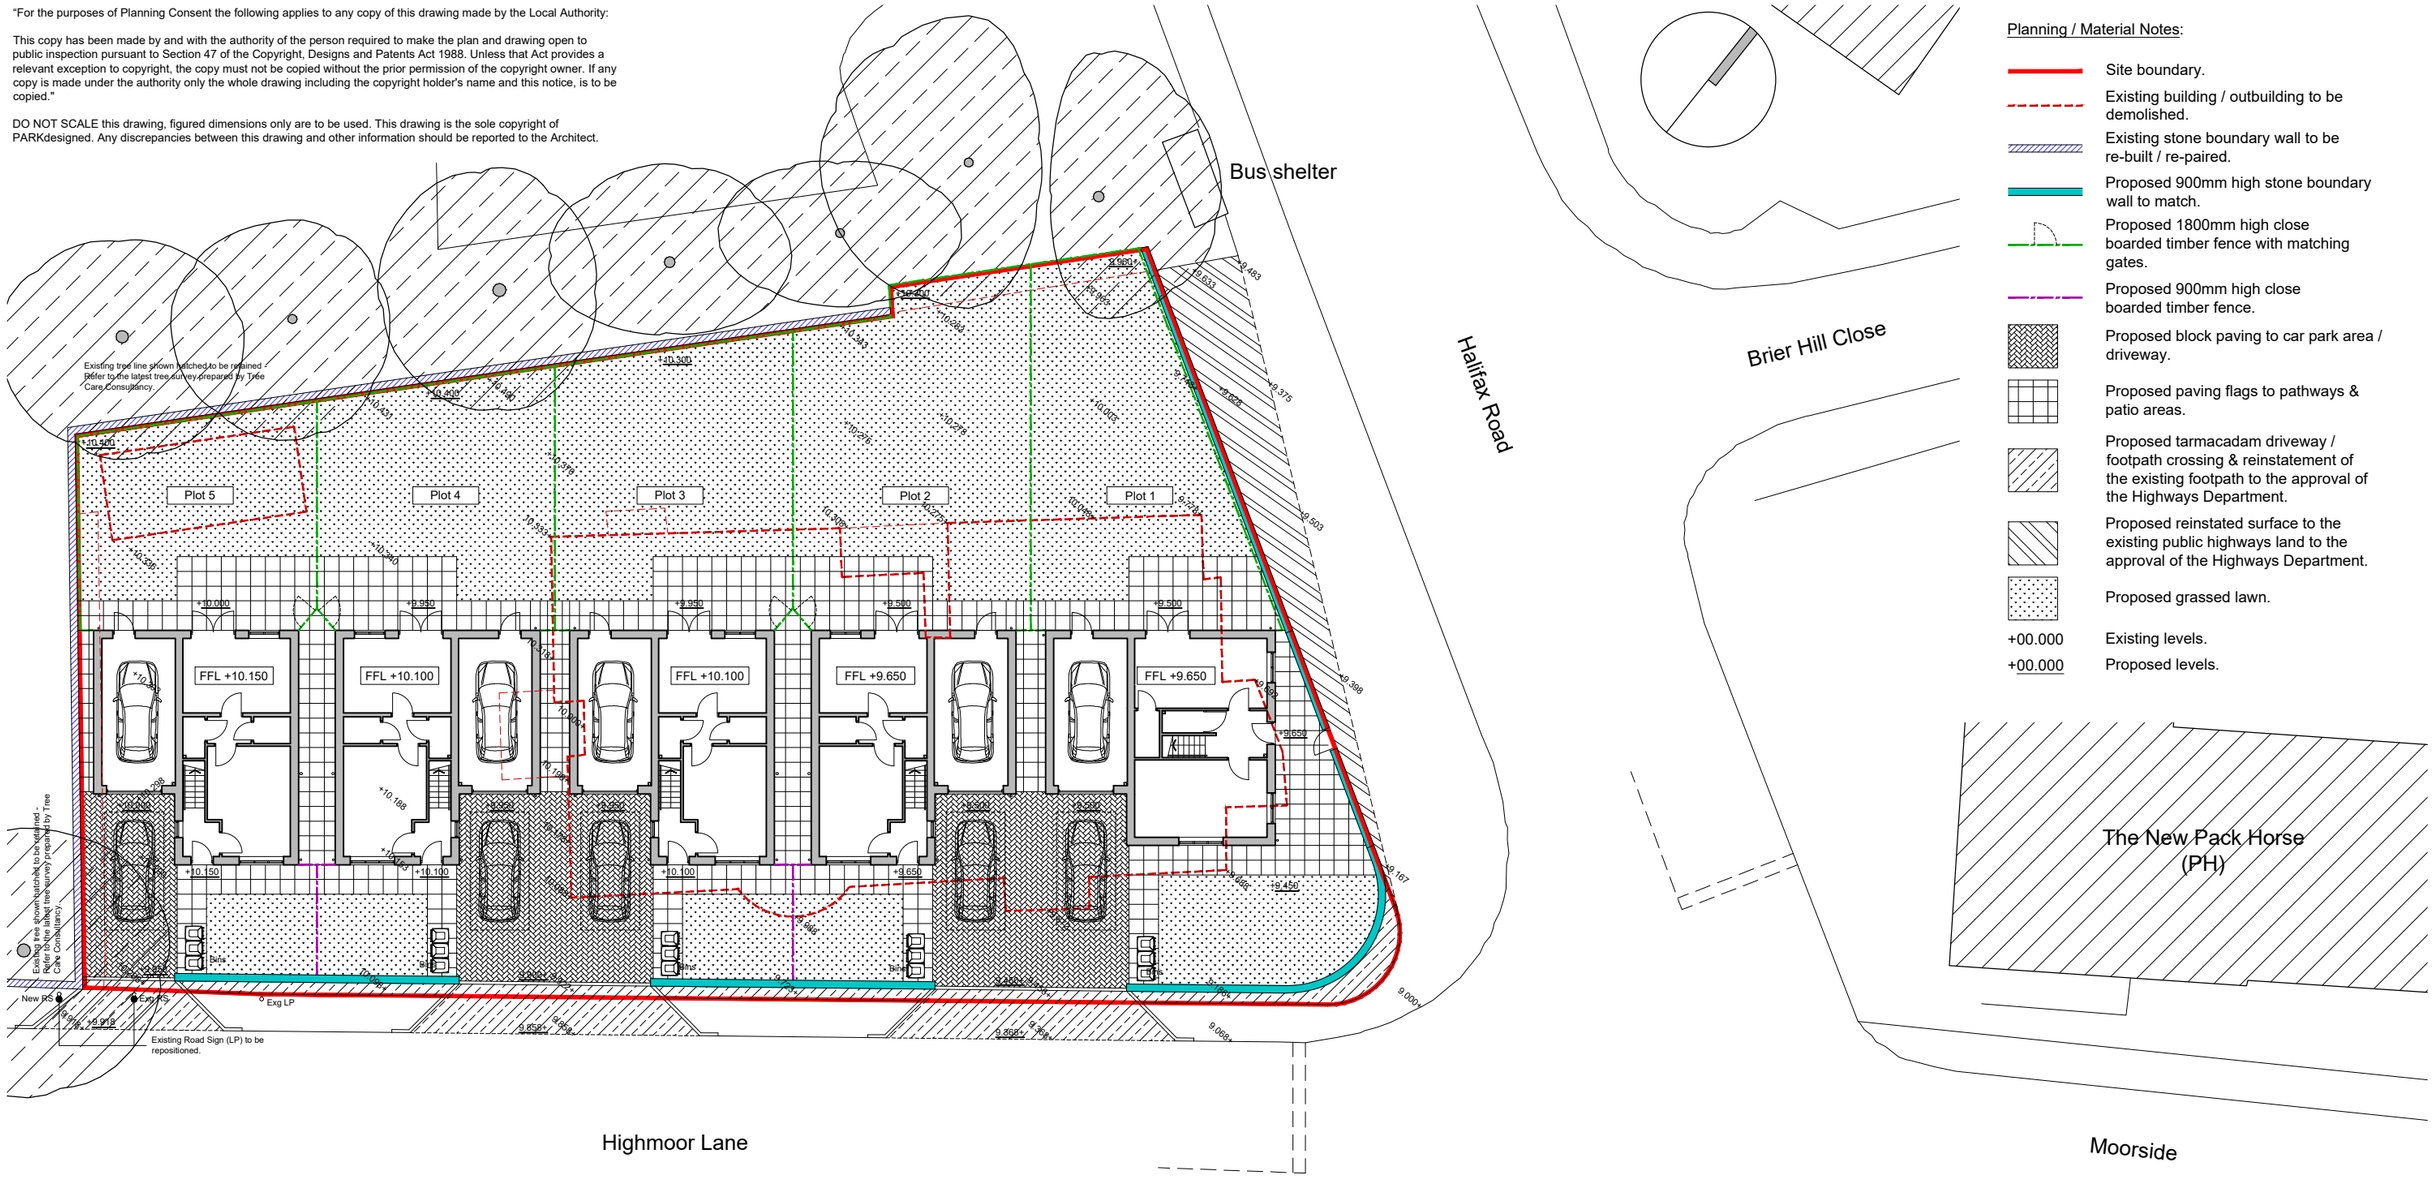

Planning / Material Notes:

- Site boundary.
- Existing building / outbuilding to be demolished.
- Existing stone boundary wall to be re-built / re-paired.
- Proposed 900mm high stone boundary wall to match.
- Proposed 1800mm high close boarded timber fence with matching gates.
- Proposed 900mm high close boarded timber fence.
- Proposed block paving to car park area / driveway.
- Proposed paving flags to pathways & patio areas.
- Proposed tarmacadam driveway / footpath crossing & reinstatement of the existing footpath to the approval of the Highways Department.
- Proposed reinstated surface to the existing public highways land to the approval of the Highways Department.
- Proposed grassed lawn.
- +00.000 Existing levels.
- +00.000 Proposed levels.

Proposed Site Plan

Scale 1:250

0 5 10 15 20m

Rev B: 2019.02.13 : JAH : JAH Drawing updated to suit Highways comments.
Rev A: 2018.12.18 : JAH : JAH Drawing updated to suit Planners comments.

Issue Purpose: PLANNING APPLICATION

PARK
designed

The LOFT, Unit 13
Carlton Mills,
Leeds,
LS12 2QG

T: 0113 819 8057
www.parkdesigned.com
info@parkdesigned.com

Client	Elite Habitat Ltd	Date	August 2018
Project	Former Old Pack Horse Pub, Cleckheaton, BD19 6LN	Scale	1:250 @ A3
Title	Proposed Site Plan	Drawn / Auth	JAH / JAH

Job No.	Stage	Series	Drawing	Rev.
18.20	P	-	020	B

Do not scale off this drawing. Work to figured dimensions, and any discrepancy to be reported to the architect.

Refer to larger scale drawings where available. ©PARK Designed

Stage Identification: Design - D Planning - P Tender - T Construction - C Record - R