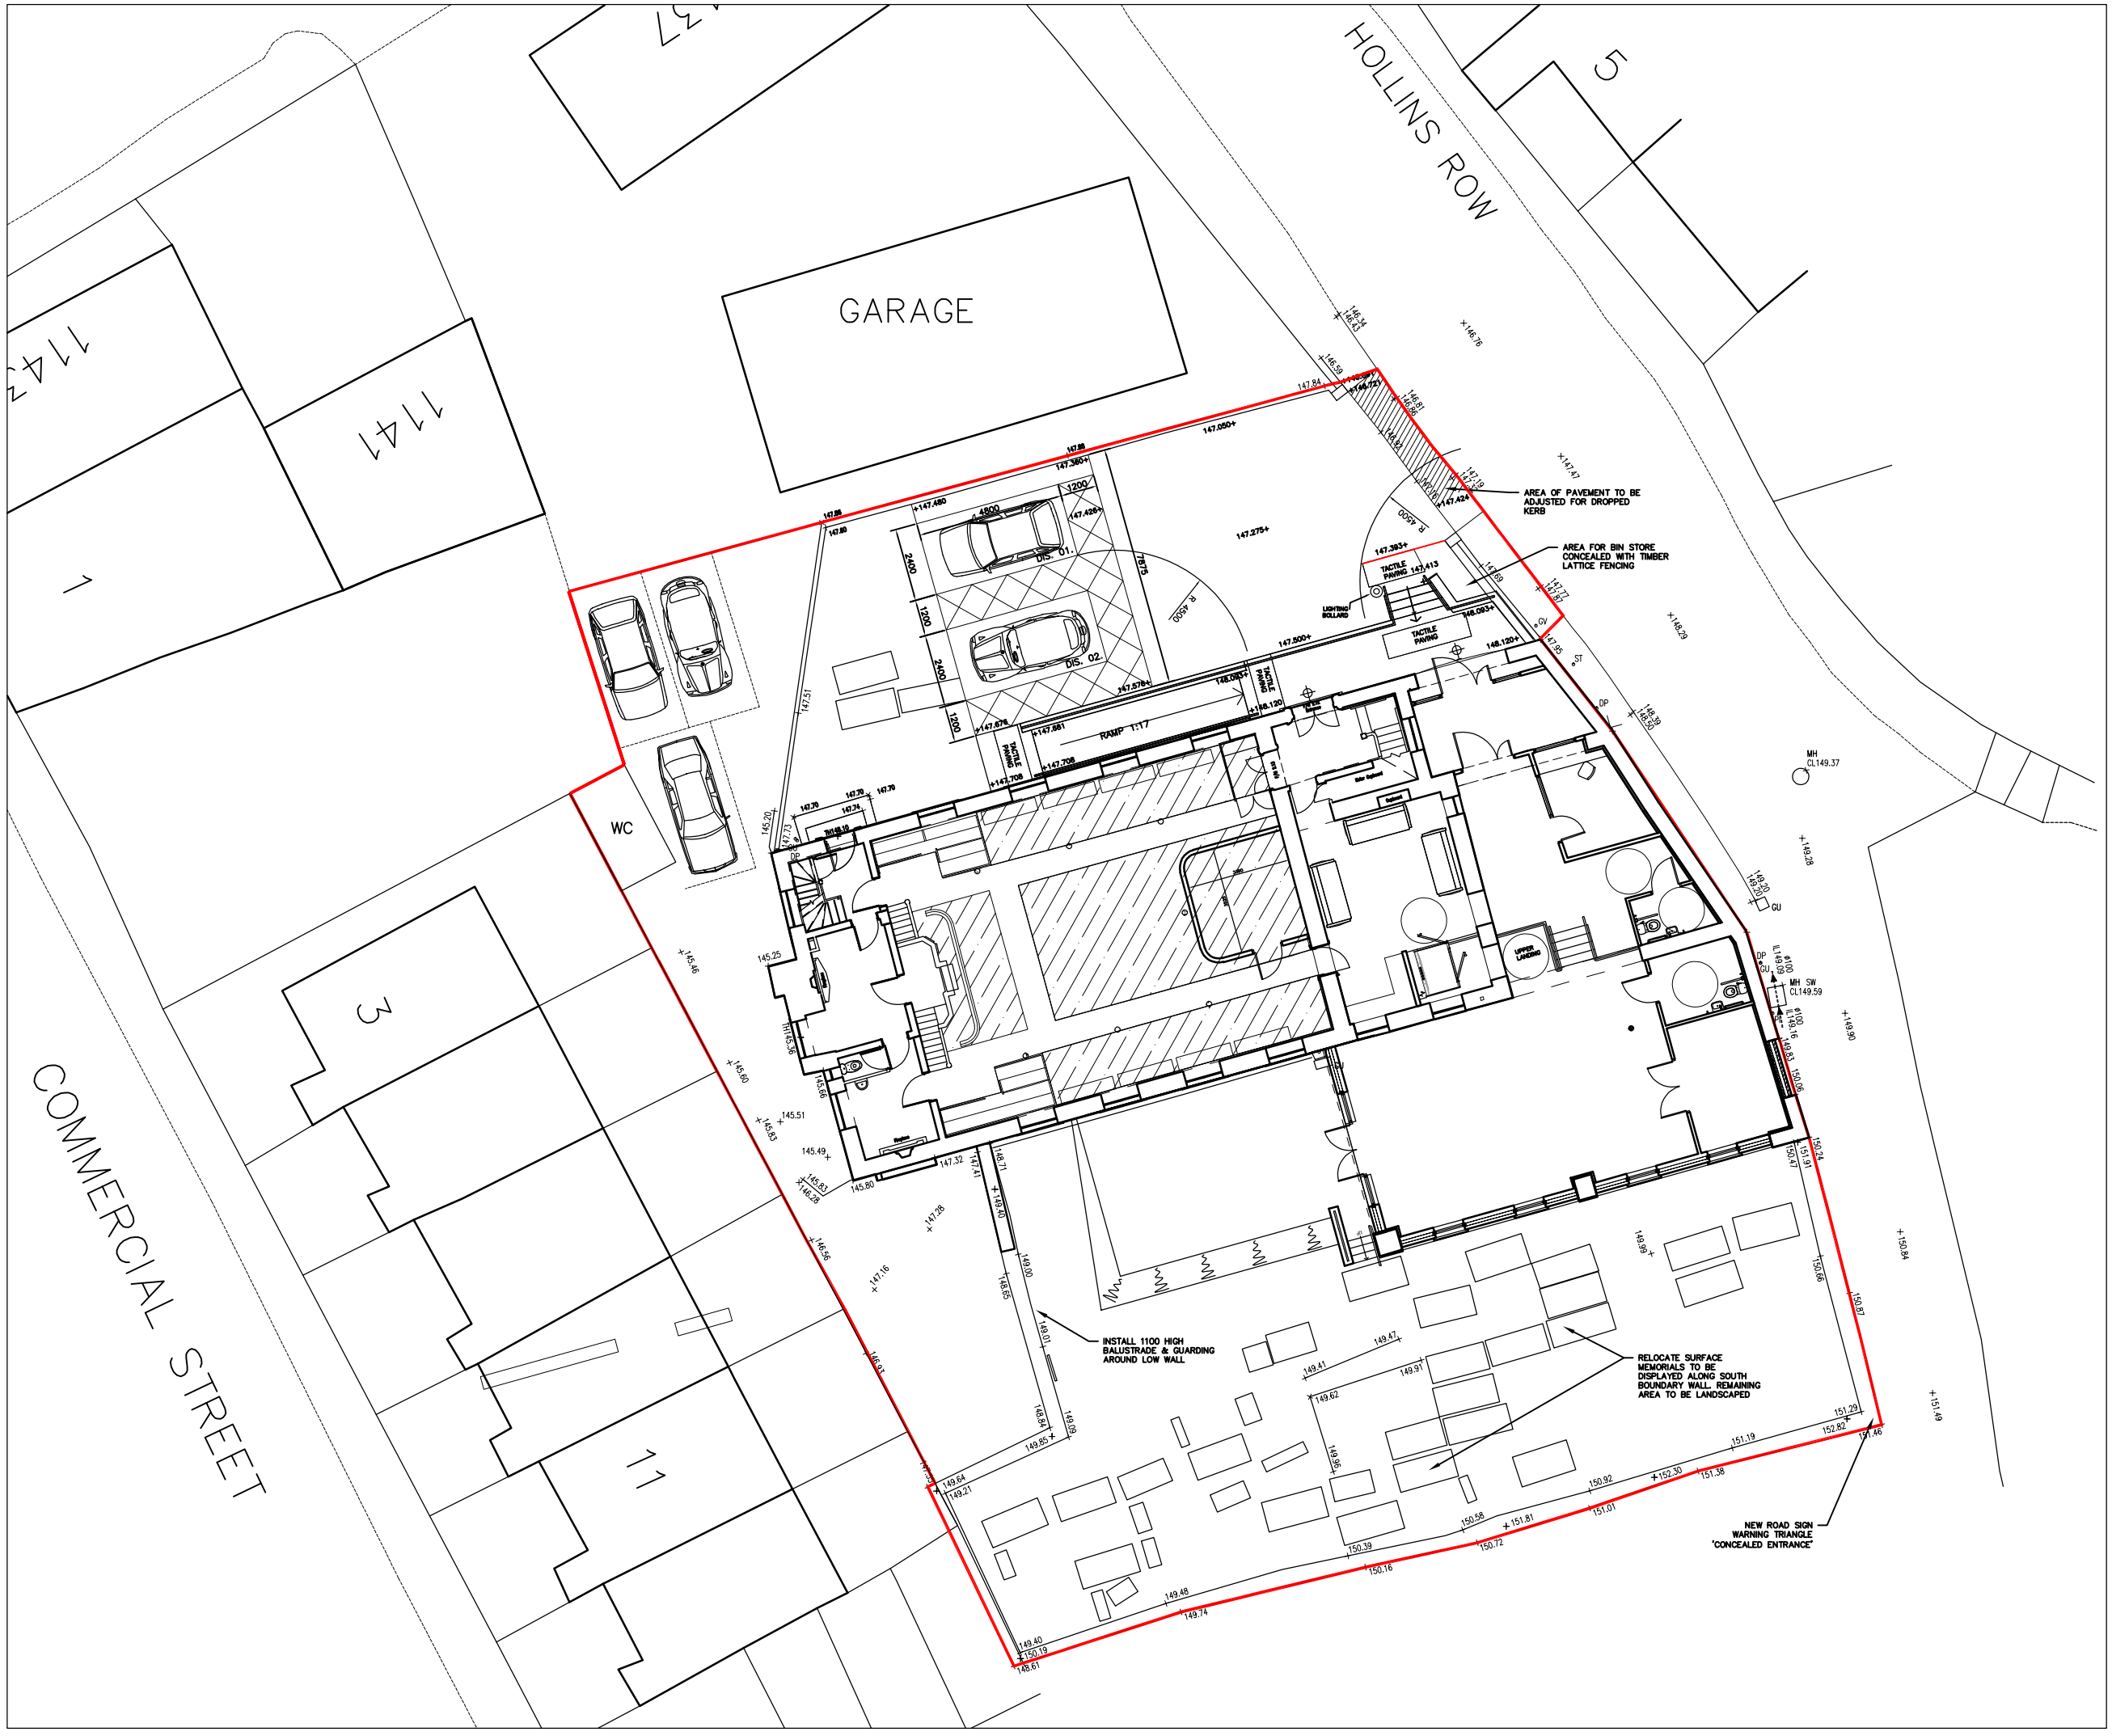


Notes.

- All dimensions to be checked on site.
- No dimensions to be scaled from this drawing unless otherwise stated.

Revision No.	Date		Checked By	Revision By
E	11.18	PARKING ADJUSTED TO LOWER SITE TO SHOW 5X 1MC CONCEALED ENTRANCE SIGN ADDED. BALUSTRADE TO GARDEN ADDED.		IWL
D	9.18	RED LINE SITE BOUNDARY EXTENDED TO ALLOW FOR VEHICLE CROSSING		IWL
C	8.18	SITE RED LINE ADDED. SCALE AMENDED TO 1:200 W CHAIRLIFT DDED ADDED TO ACCESS REAR ACTIVITY AREA		IWL
B	7.18	THIRD CAR ADDED TO REAR LOWER PARKING AREA		IWL
A	7.18	ADDITIONAL PARKING SHOWN TO WEST END		IWL

BYROM CLARK ROBERTS

ARCHITECTS / SURVEYORS / ENGINEERS

BYROM CLARK ROBERTS Ltd
Washbrook House | Talbot Road | Old Trafford | Manchester | M32 0FP
0161 875 0600 | manchester@bcrnet.eu | www.byromclarkroberts.com

Client.
SHABANG INCLUSIVE LEARNING LTD
SLAITHWAITE

Project.
FORMER PROVIDENCE BAPTIST CHAPEL CONVERSION WORKS

Drawing Title.
SITE LAYOUT AS PROPOSED

Scale.	Date.	Drawn.	Check.
1:200 @A3	4.18	SLW	IWL

Job No.	Drawing No.	Rev.
5117/0953	10	E