
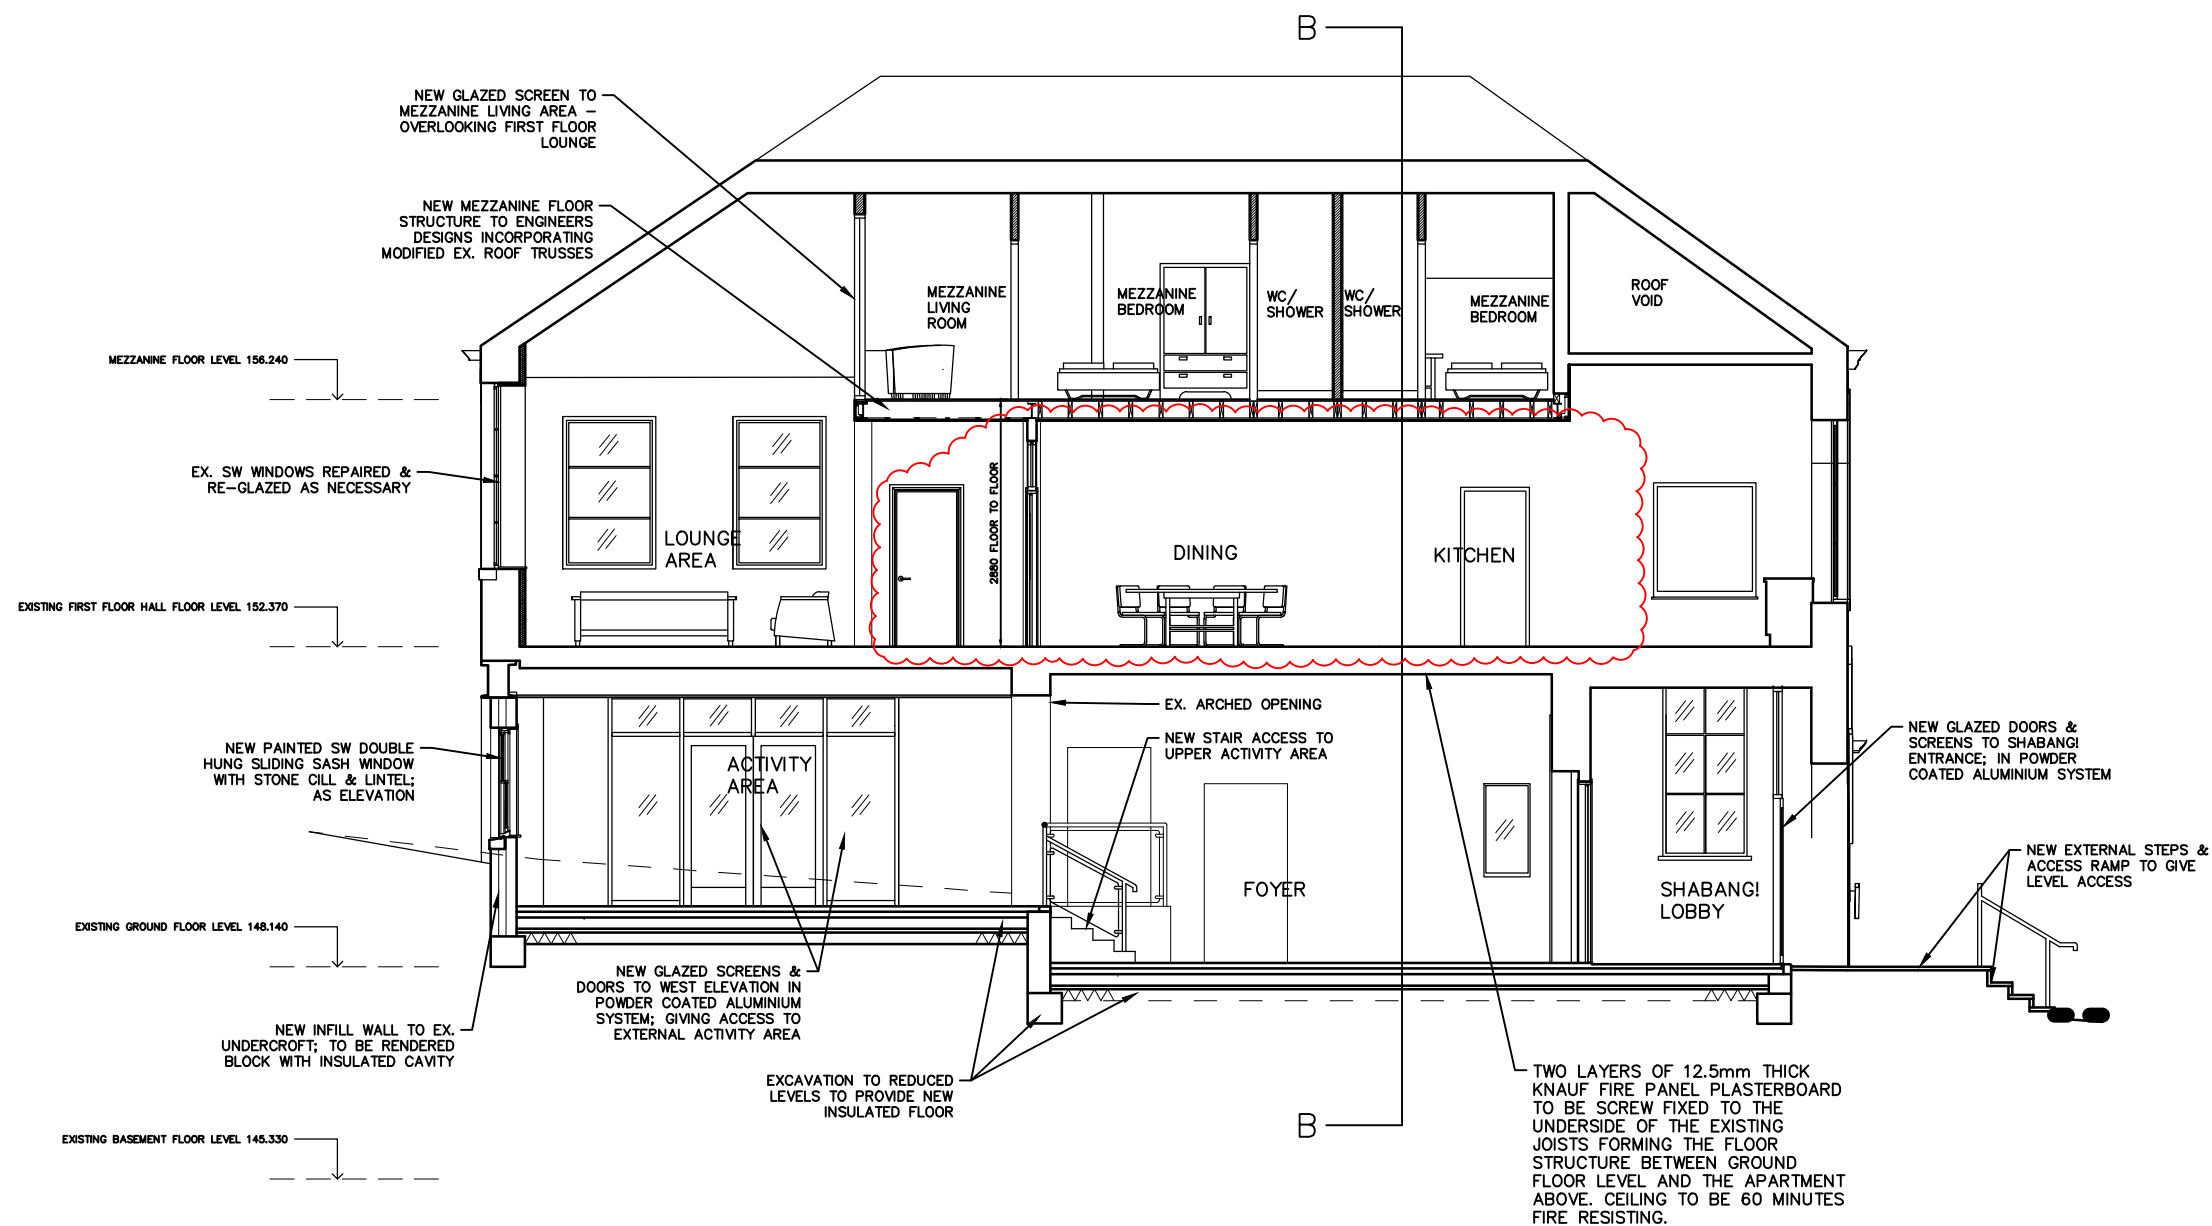


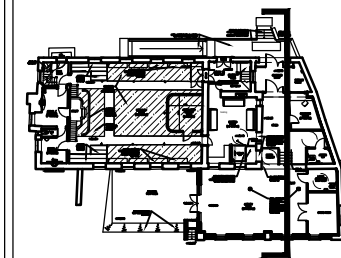

SECTION C-C SECTION THRO SCHOOL ROOM & UNDERCROFT

**BYROM
CLARK
ROBERTS**

ARCHITECTS / SURVEYORS / ENGINEERS

MacLaren House | Talbot Road | Old Trafford | Manchester | M32 0FP
0161 875 0600 | manchester@bcmet.eu | www.byromclarkroberts.com
First Floor | Swan House | Russell Street | Chester | CH3 5AL
01244 348849 | chester@bcmet.eu | www.byromclarkroberts.com
Unit 2 (Millwright) | 49 Byron Street | Leeds | LS2 7NA
0113 388 8000 | leeds@bcmet.eu | www.byromclarkroberts.com

Client. SHABANG INCLUSIVE
LEARNING LTD
SLAITHWAITE

Project.
FORMER PROVIDENCE
BAPTIST CHAPEL
CONVERSION WORKS

Drawing Title.

CROSS SECTION CC
THROUGH SCHOOLROOM &
UNDERCROFT AS PROPOSED

Scale. 1:100	Date. 9.18	Drawn. SLW	Check IML
Job No. 5117/0953	Drawing No. 16	Rev. D	