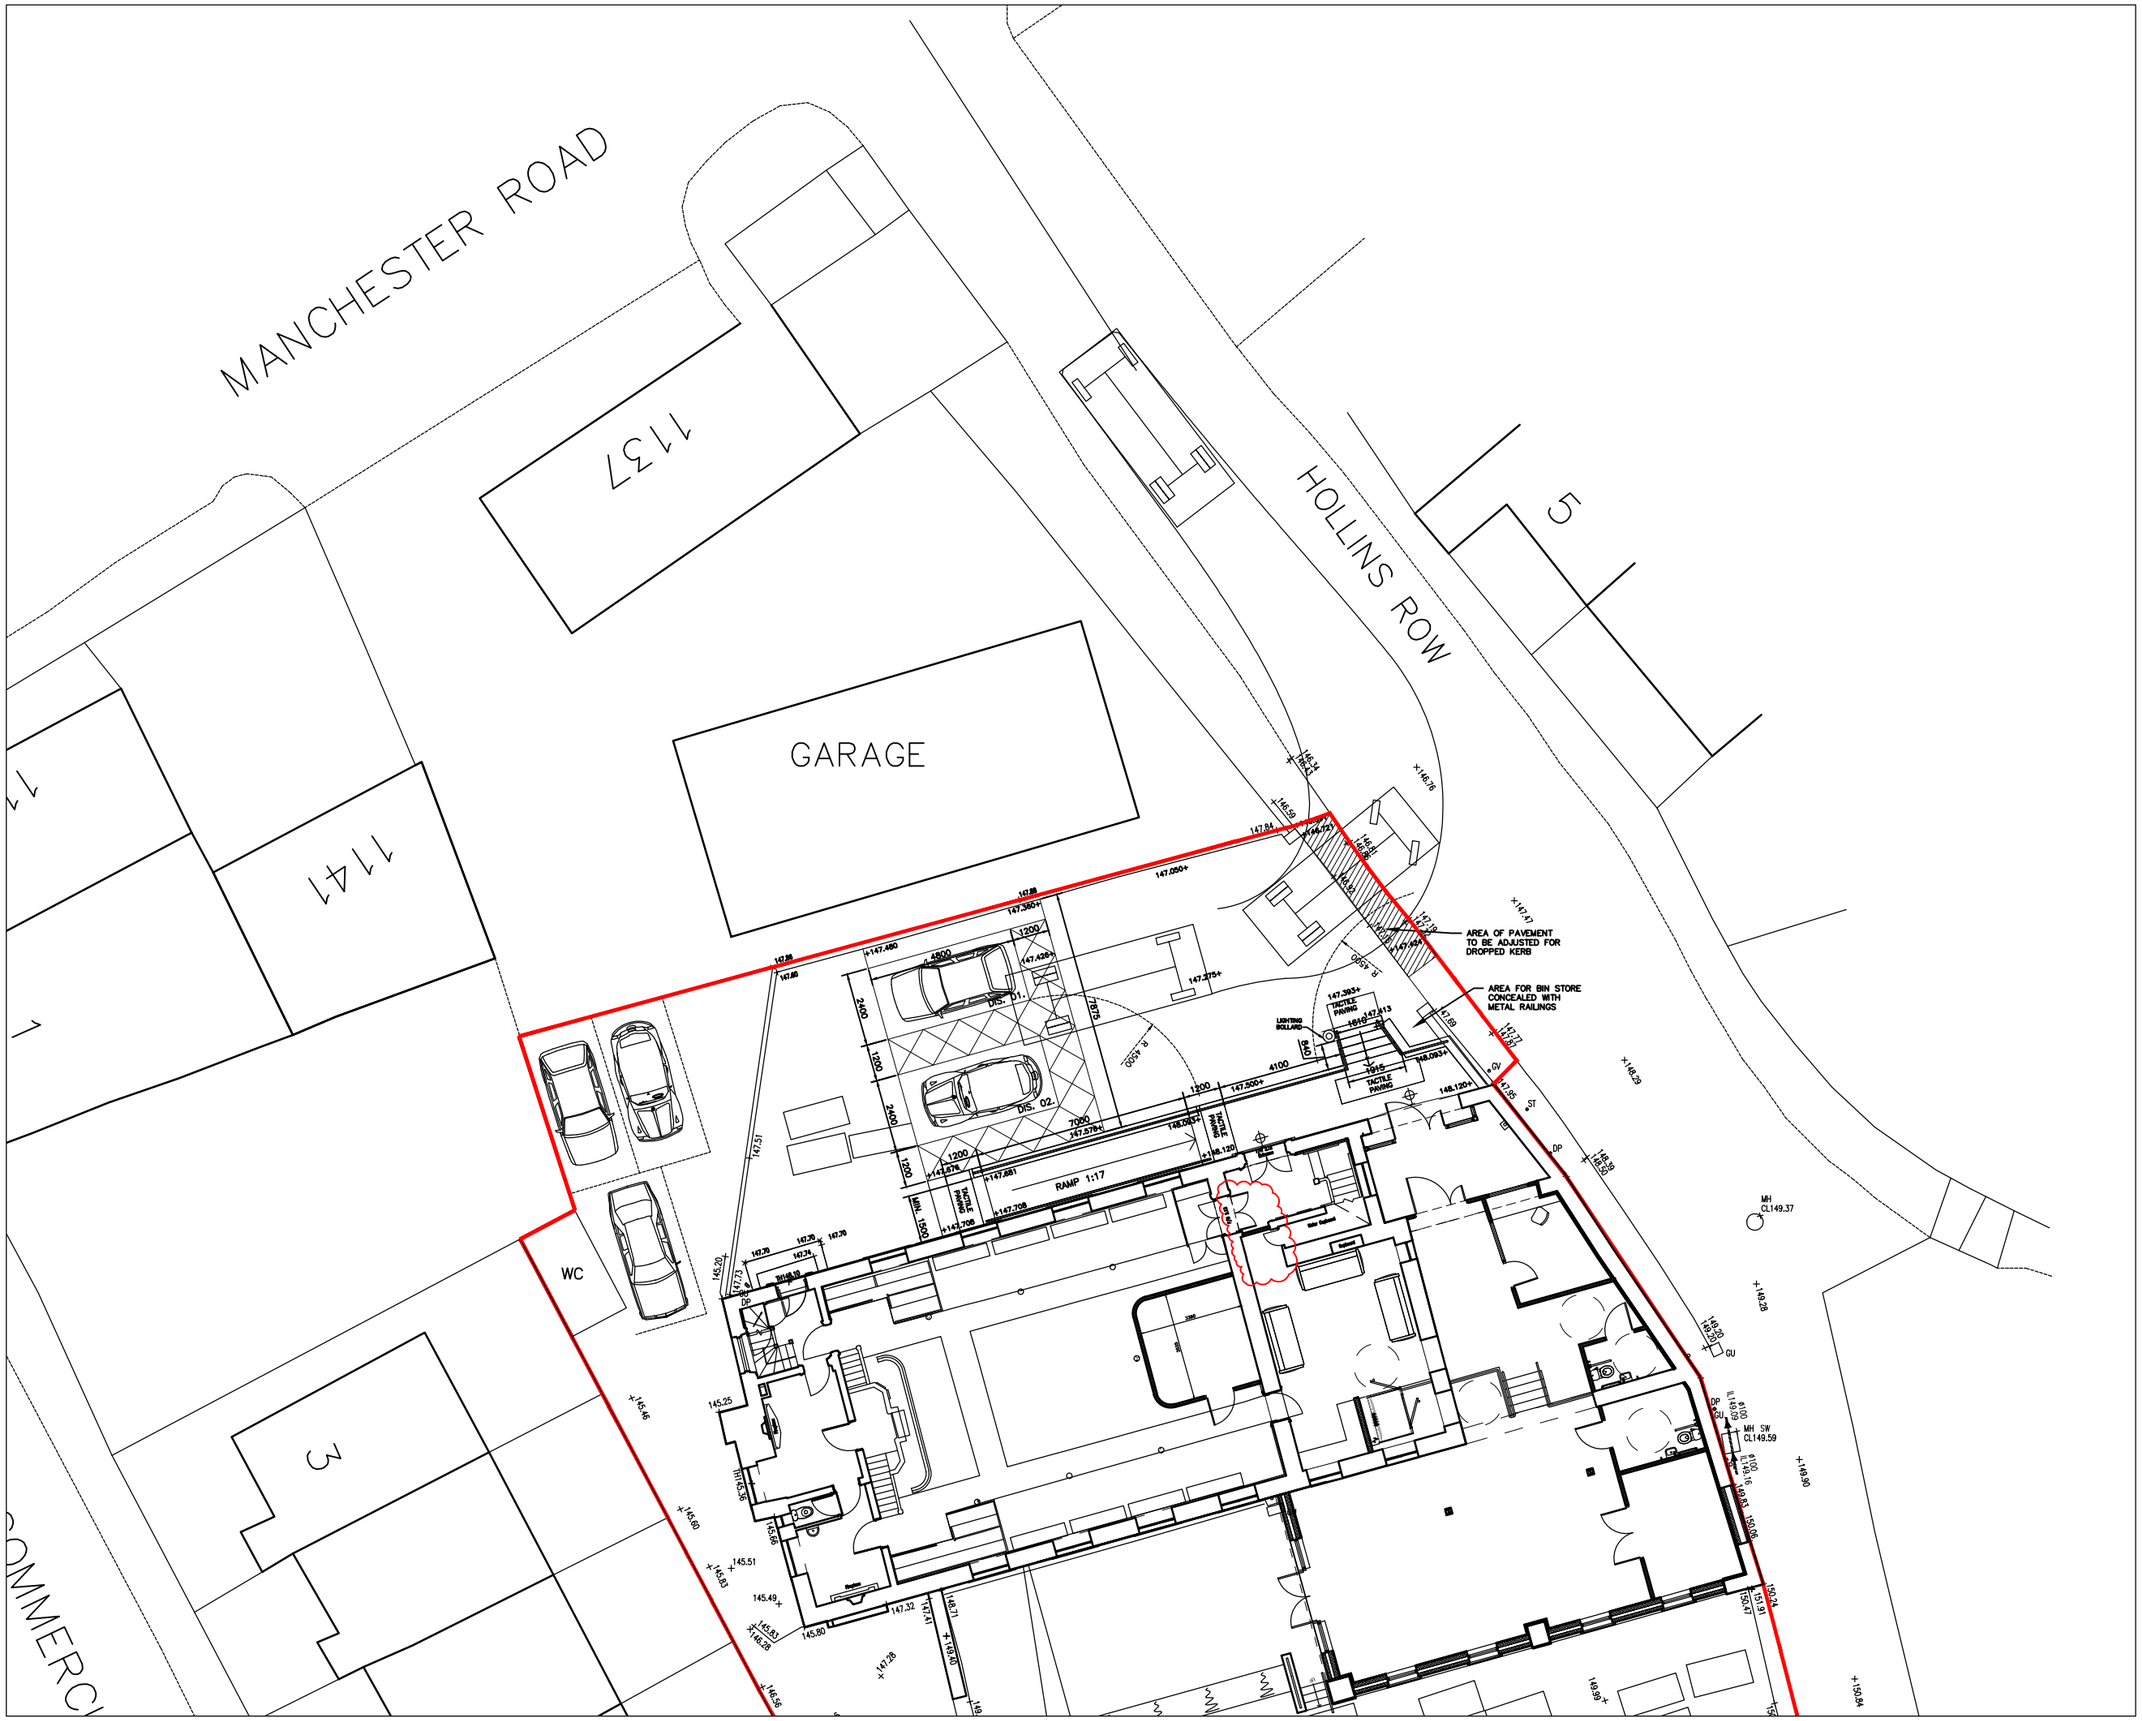

Notes.

- All dimensions to be checked on site.
- No dimensions to be scaled from this drawing unless otherwise stated.

Revision No.	Date		Checked By	Revision By
C	09.19	FLOOR PLAN UPDATED.		SLW
B	04.19	ISSUED TO BUILDING CONTROL.		SLW
A	11.18	ANNOTATION REVISED. SITE PARKING AMENDED.		IWL

BYROM CLARK ROBERTS
ARCHITECTS / SURVEYORS / ENGINEERS
MacLaren House | Talbot Road | Old Trafford | Manchester | M32 0FP
0161 875 0600 | manchester@bcmet.eu | www.byromclarkroberts.com
First Floor | Swan House | Russell Street| Chester | CH3 5AL
01244 348849 | chester@bcmet.eu | www.byromclarkroberts.com
Unit 2 (Millwright) | 49 Byron Street | Leeds| LS2 7NA
0113 388 8000 | leeds@bcmet.eu | www.byromclarkroberts.com

Client.
SHABANG INCLUSIVE LEARNING LTD
SLAITHWAITE

Project.
FORMER PROVIDENCE BAPTIST CHAPEL CONVERSION WORKS

Drawing Title.
HIGHWAYS LAYOUT WITH TRANSIT VEHICLE TRACK AS PROPOSED

Scale.	Date.	Drawn.	Check.
1:200 @A3	10.18	IWL	

Job No.	Drawing No.	Rev.
5117/0953	25	C