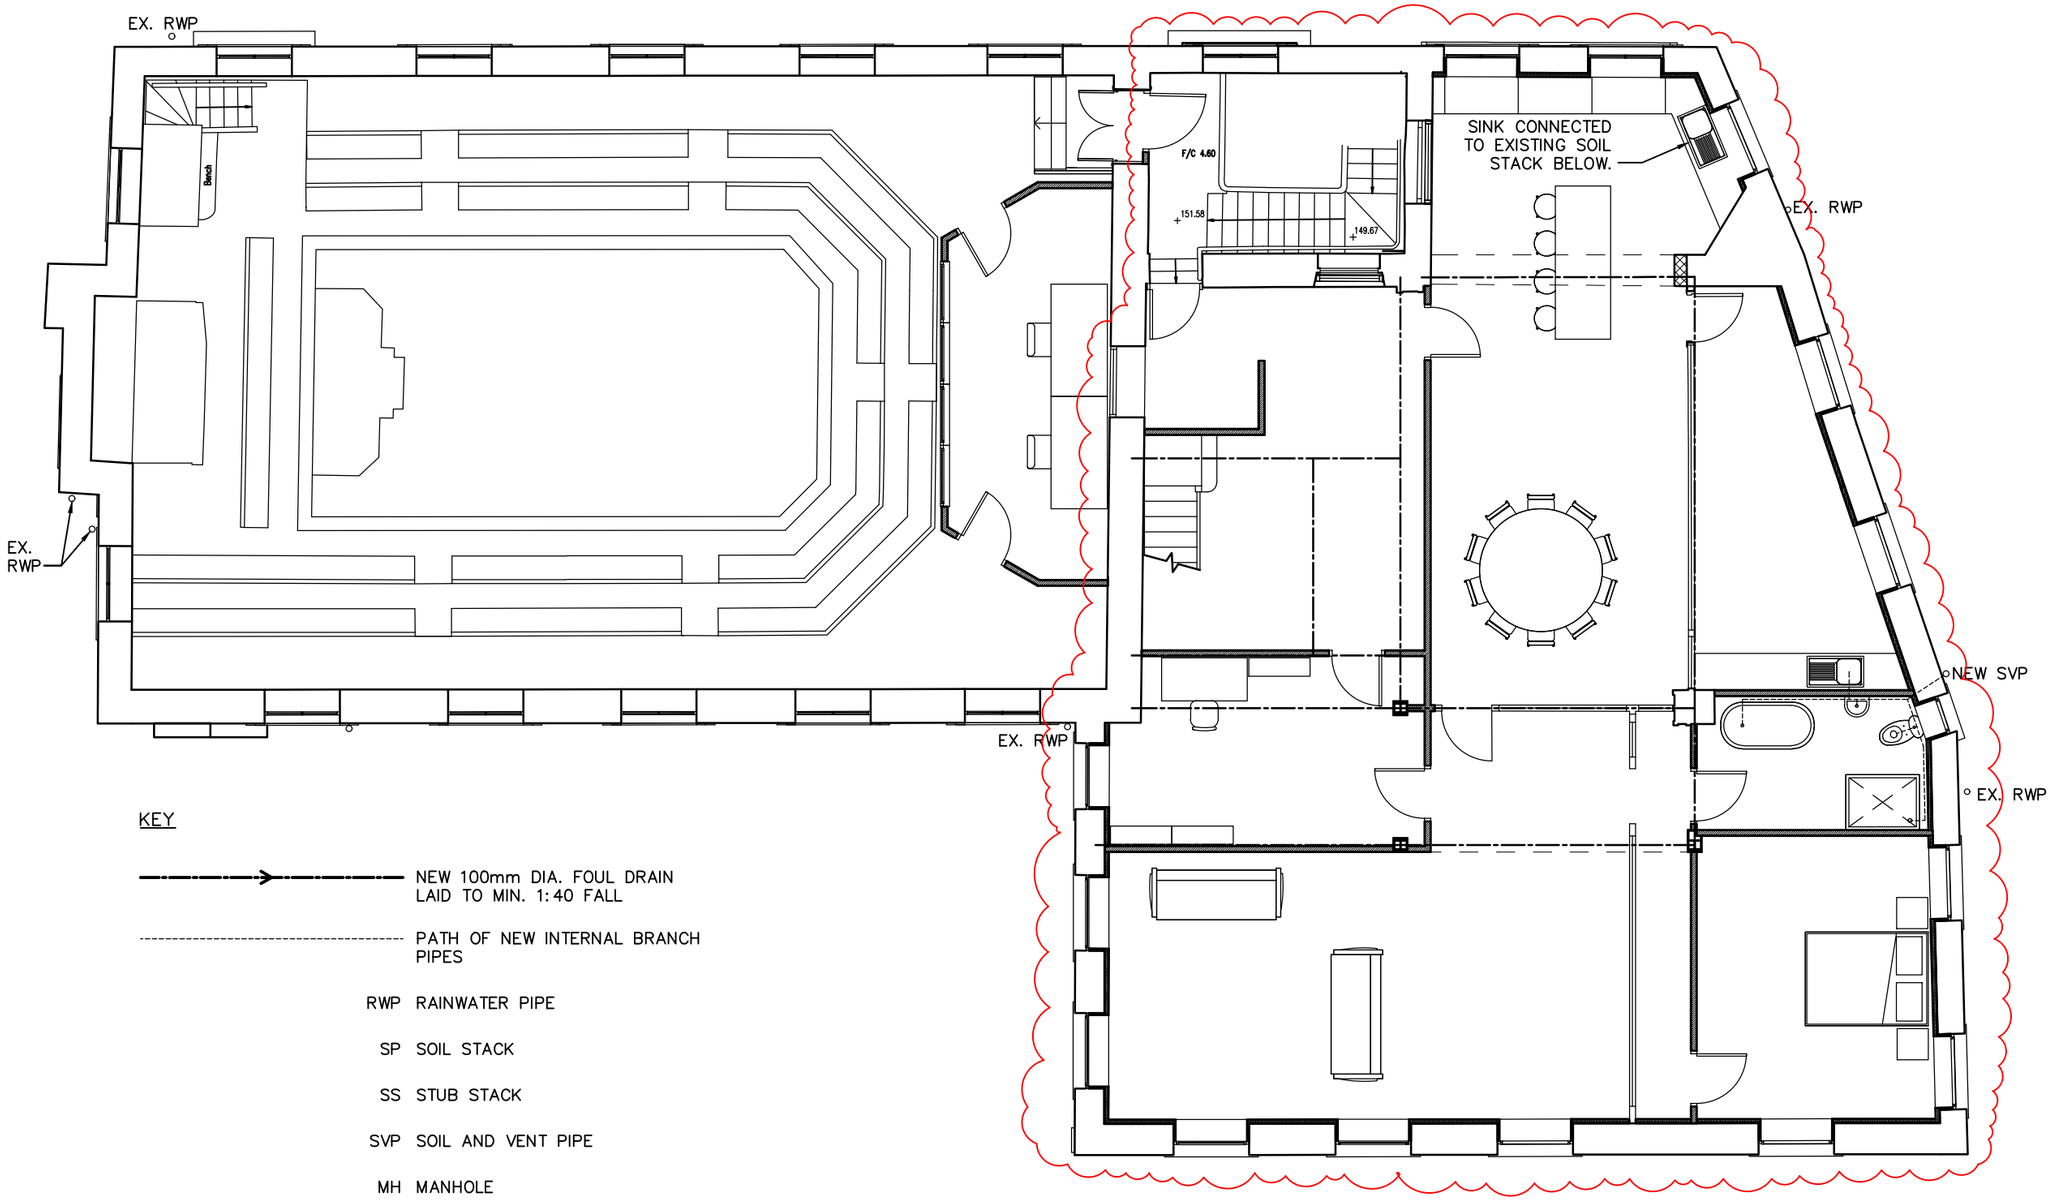

KEY

NEW 100mm DIA. FOUL DRAIN LAID TO MIN. 1:40 FALL

PATH OF NEW INTERNAL BRANCH PIPES

RWP RAINWATER PIPE

SP SOIL STACK

SS STUB STACK

SVP SOIL AND VENT PIPE

MH MANHOLE

NOTE
SITE DRAINAGE TO BE TAKEN TO EXISTING SURFACE WATER DRAINAGE SYSTEM.

0m 1m 2m 3m 4m 5m

Notes.
- All dimensions to be checked on site.
- No dimensions to be scaled from this drawing unless otherwise stated.

Revision No.	Date		Checked By	Revision By
A	27.09.19	FLOOR PLAN AND DRAINAGE LAYOUT UPDATED.		SLW

BYROM CLARK ROBERTS
ARCHITECTS / SURVEYORS / ENGINEERS
MacLaren House | Talbot Road | Old Trafford | Manchester | M32 0FP
0161 875 0600 | manchester@bcmet.eu | www.byromclarkroberts.com
First Floor | Swan House | Russell Street| Chester | CH3 5AL
01244 348849 | chester@bcmet.eu | www.byromclarkroberts.com
Unit 2 (Millwright) | 49 Byron Street | Leeds| LS2 7NA
0113 388 8000 | leeds@bcmet.eu | www.byromclarkroberts.com

Client.
SHABANG INCLUSIVE LEARNING LTD

Project.
FORMER PROVIDENCE BAPTIST CHAPEL CONVERSION WORKS

Drawing Title.
PROPOSED FIRST FLOOR DRAINAGE PLAN

Scale.	Date.	Drawn.	Check.
1:100 @A3	05.19	SLW	

Job No.	Drawing No.	Rev.
5117/0953	38	A