© CALDERPEEL PARTNERSHIP LTD

NOTE: DO NOT SCALE FROM THIS DRAWING

REV	DESCRIPTION	DATE	DRAWN
*	--	00-00-00	--

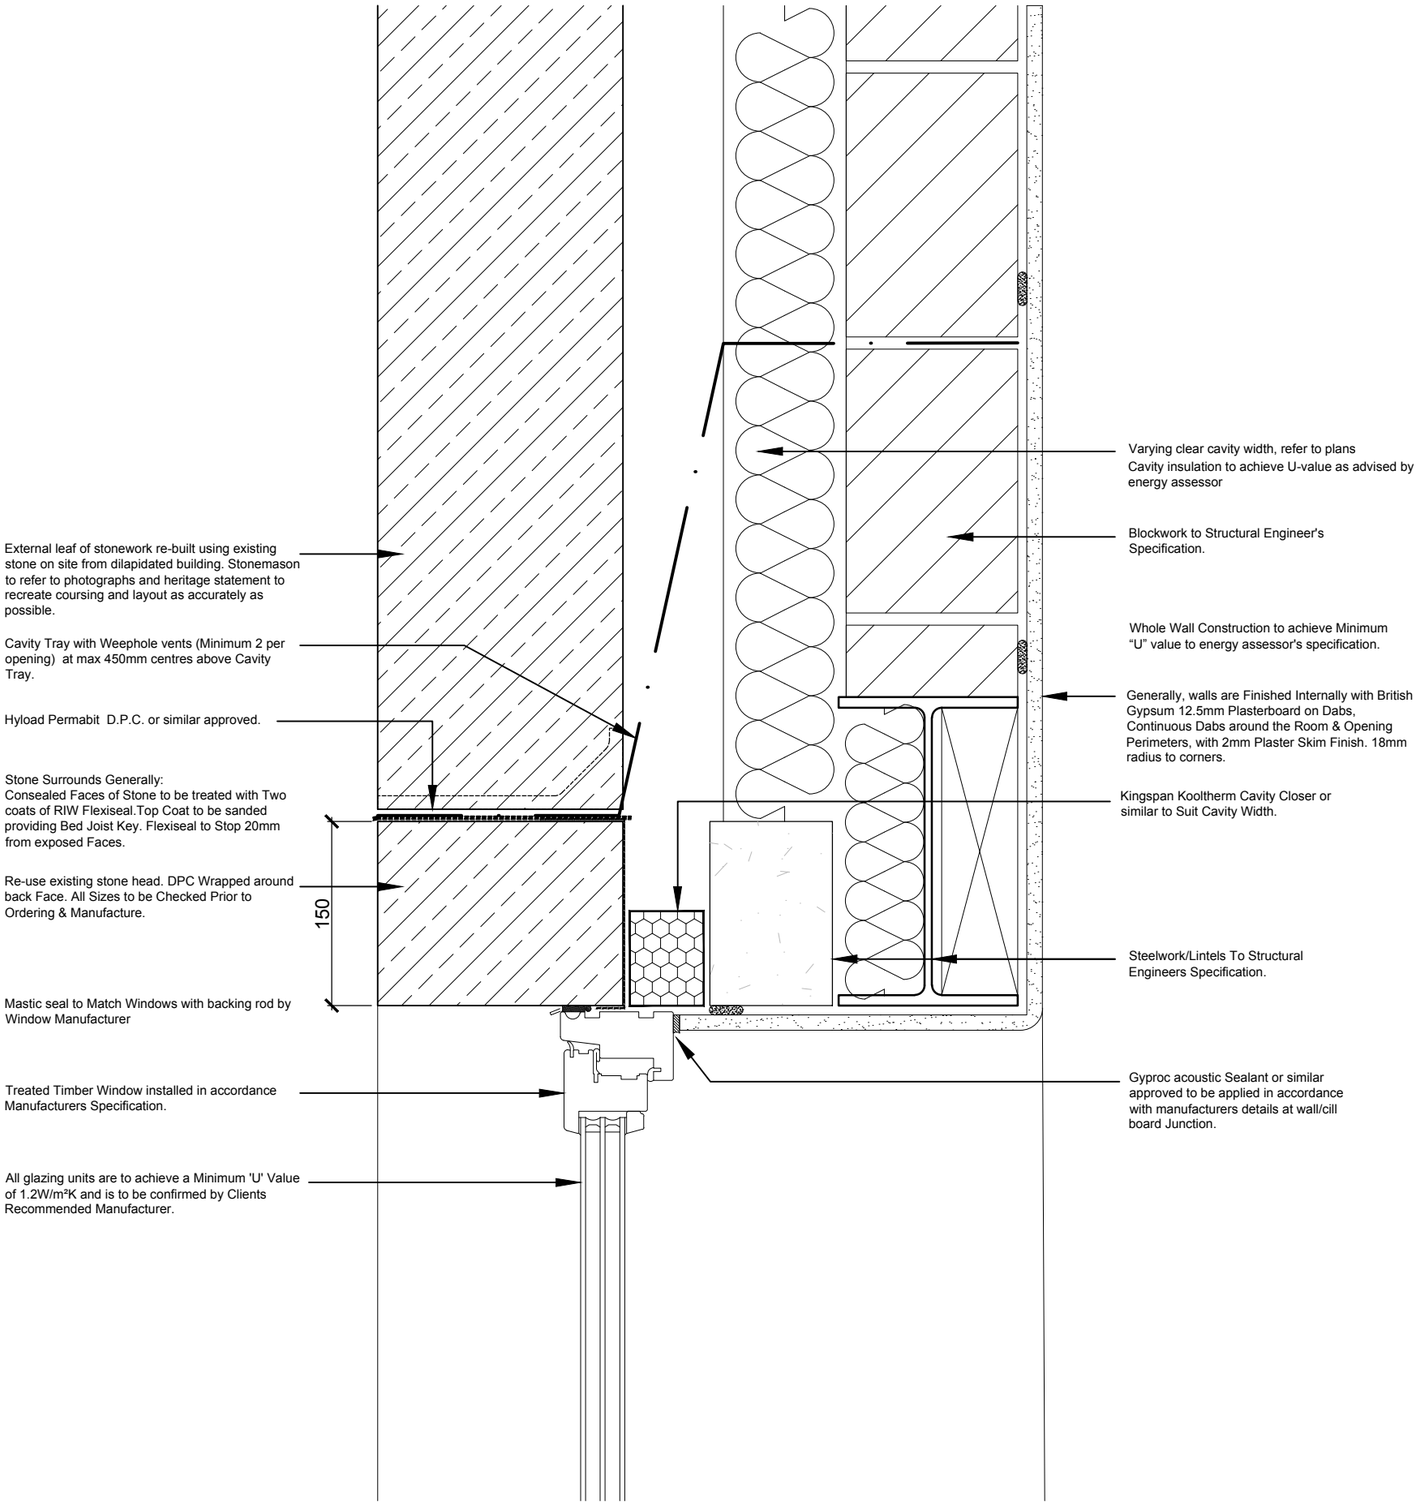

CHESHIRE
Market Court
20-24 Church St
Altrincham
WA14 4DW
0161 929 7622

SURREY
100 High St
Esher
Surrey
KT10 9QJ
01372 203 335

ALBION GARDENS, MELTHAM

CRYSTAL HOMES 2 (HURSTWOOD)

TYPICAL WINDOW HEAD
DWG: 15051 (31) 902 *
DATE: 23.10.17
SCALE: 1:5 @ A3 DRAWN: AJ

CALDERPEEL ARCHITECTS