


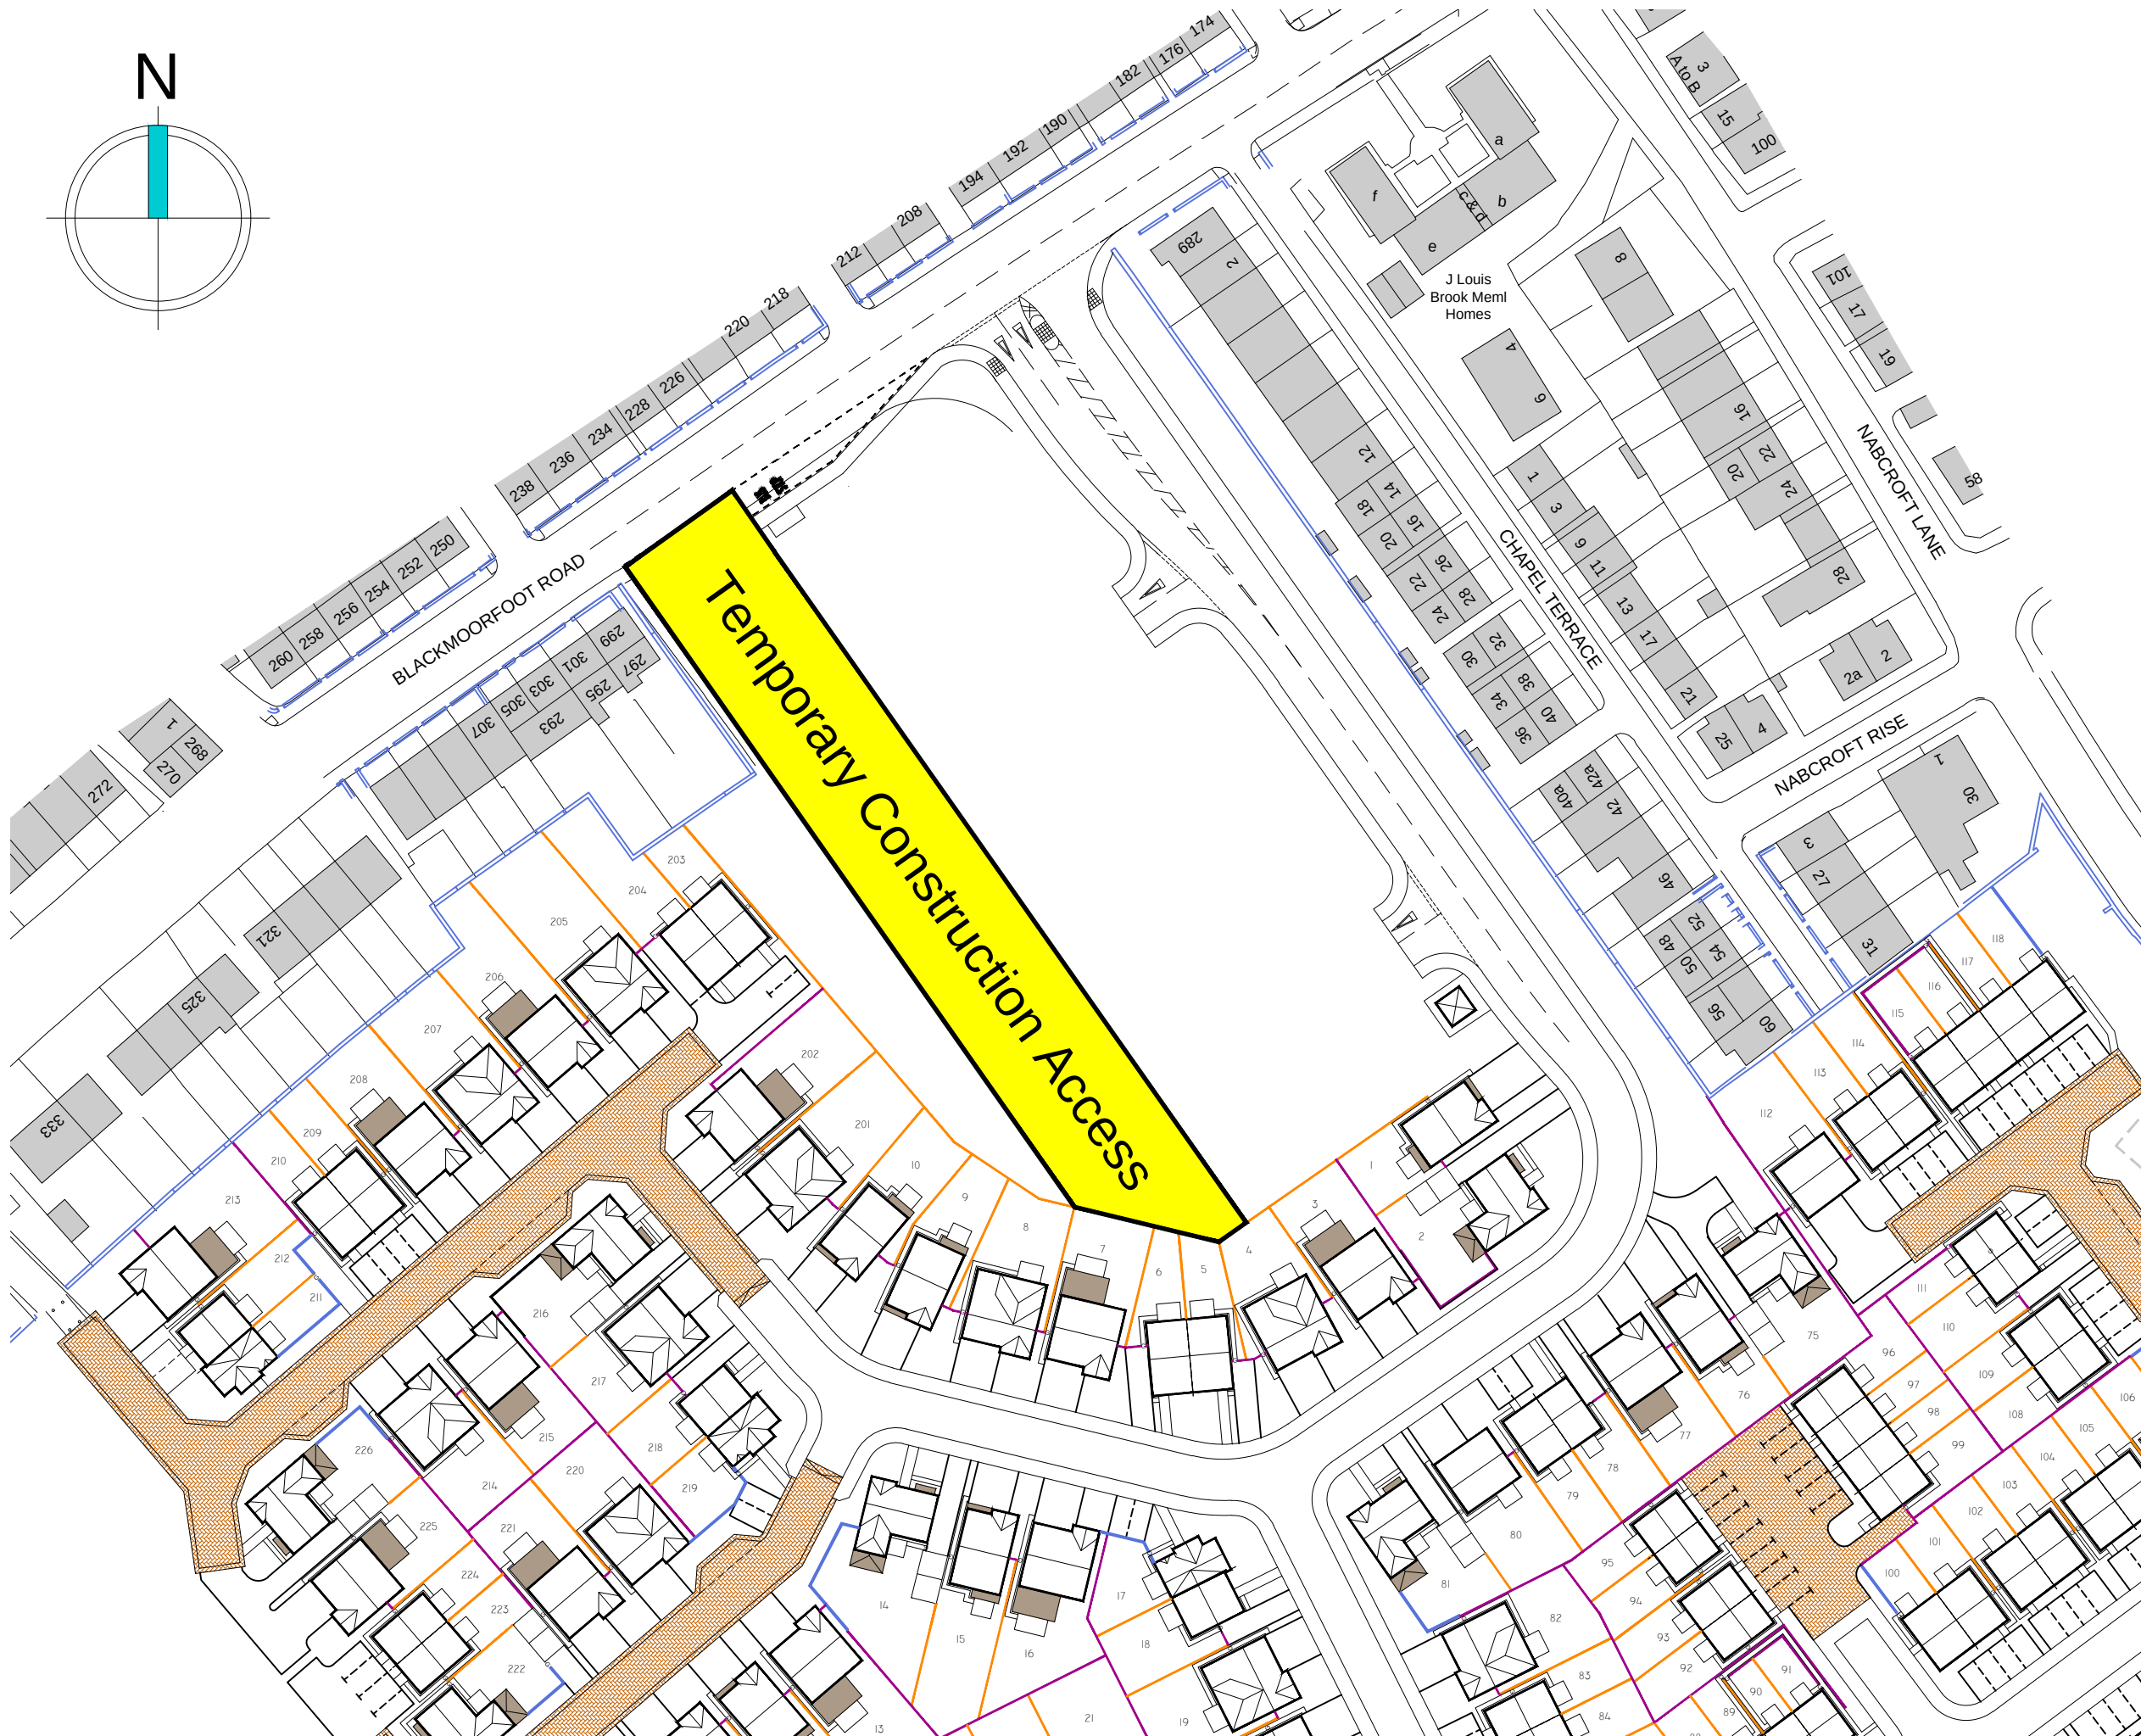

Temporary access required for construction traffic - to remain operational for the duration of the construction phase.

|   |                    |                                          |                |
|---|--------------------|------------------------------------------|----------------|
| REV   | DESCRIPTION        | BY                                       | DATE           |
| <b>STEN</b><br>ARCHITECTURE<br><small>Suite 4, Unit 1,<br/>Riverside House,<br/>Riverside Avenue,<br/>Huddersfield,<br/>West Yorkshire,<br/>HD1 2SA<br/>Tel: 01484 800000</small> |                    |                                          |                |
| CLIENT:   |                    | <b>AVANT</b><br>homes                    |                |
| SITE:   |                    | Former St Lukes Hospital<br>Huddersfield |                |
| TITLE:   |                    | Temporary Access Plan                    |                |
| SCALE AT A0:<br>NTS   | DATE:<br>21.09.18  | DRAWN:<br>JPP                            | CHECKED:<br>-- |
| PROJECT NO:<br>1835   | DRAWING NO:<br>TAP | REVISION:                                |                |