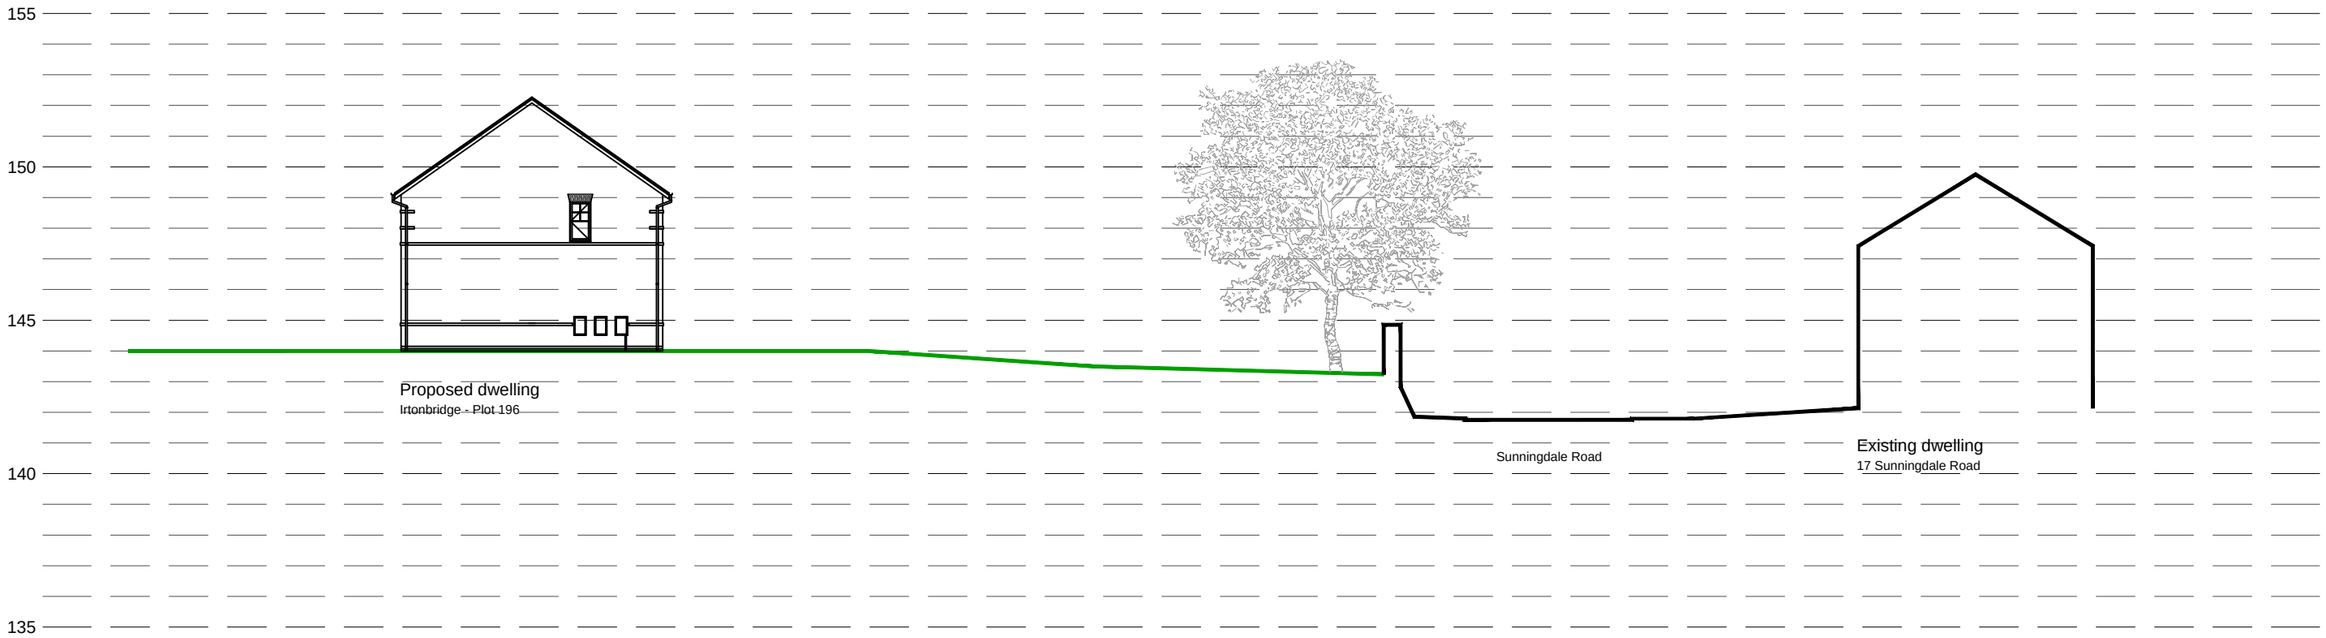

CROSS SECTION B-B

LAYOUT KEY-NTS

REV:	DESCRIPTION:	BY:	DATE:

STEN ARCHITECTURE
Suite 4, Unit 1,
Benton Office Park,
Bennett Avenue,
Horbury,
Wakefield,
WF4 5RA
Tel: 01924 669424
Web: www.sten-architecture.co.uk
Twitter: @STEN_arch
Facebook: stenarchitectureltd
Linkedin: Sten Architecture

CLIENT: AVANT homes

SITE: Former St. Lukes Hospital Huddersfield

TITLE: Cross section B-B

SCALE AT A3:	DATE:	DRAWN:	CHECKED:
1:100	06.08.18	TW	

PROJECT NO:	DRAWING NO:	REVISION:
1835	1835.051	