



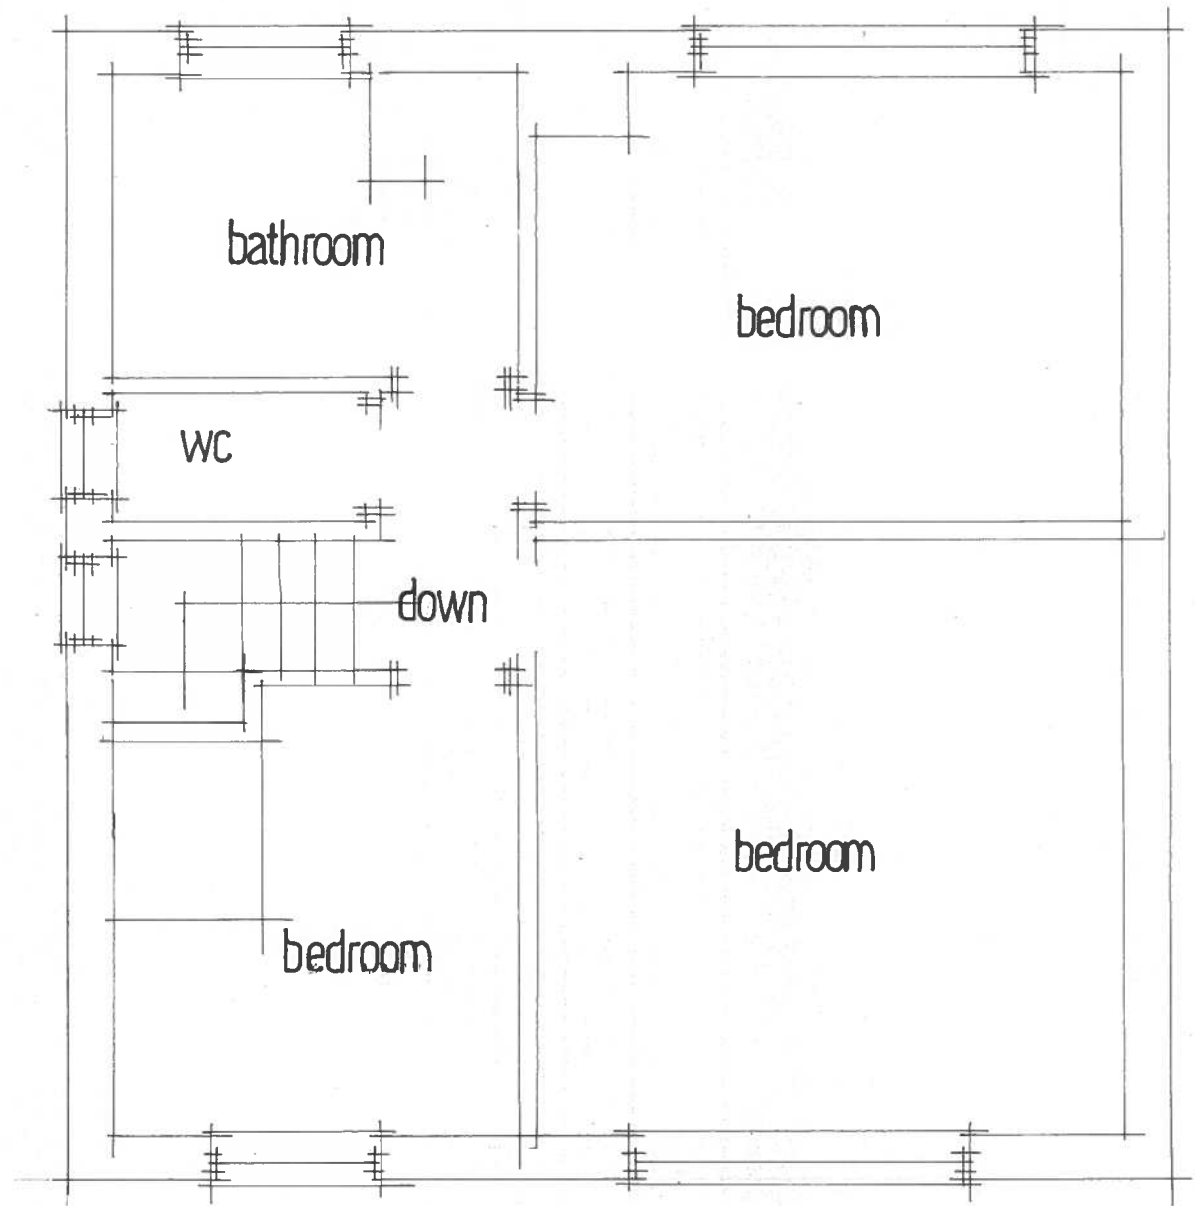

Existing First Floor

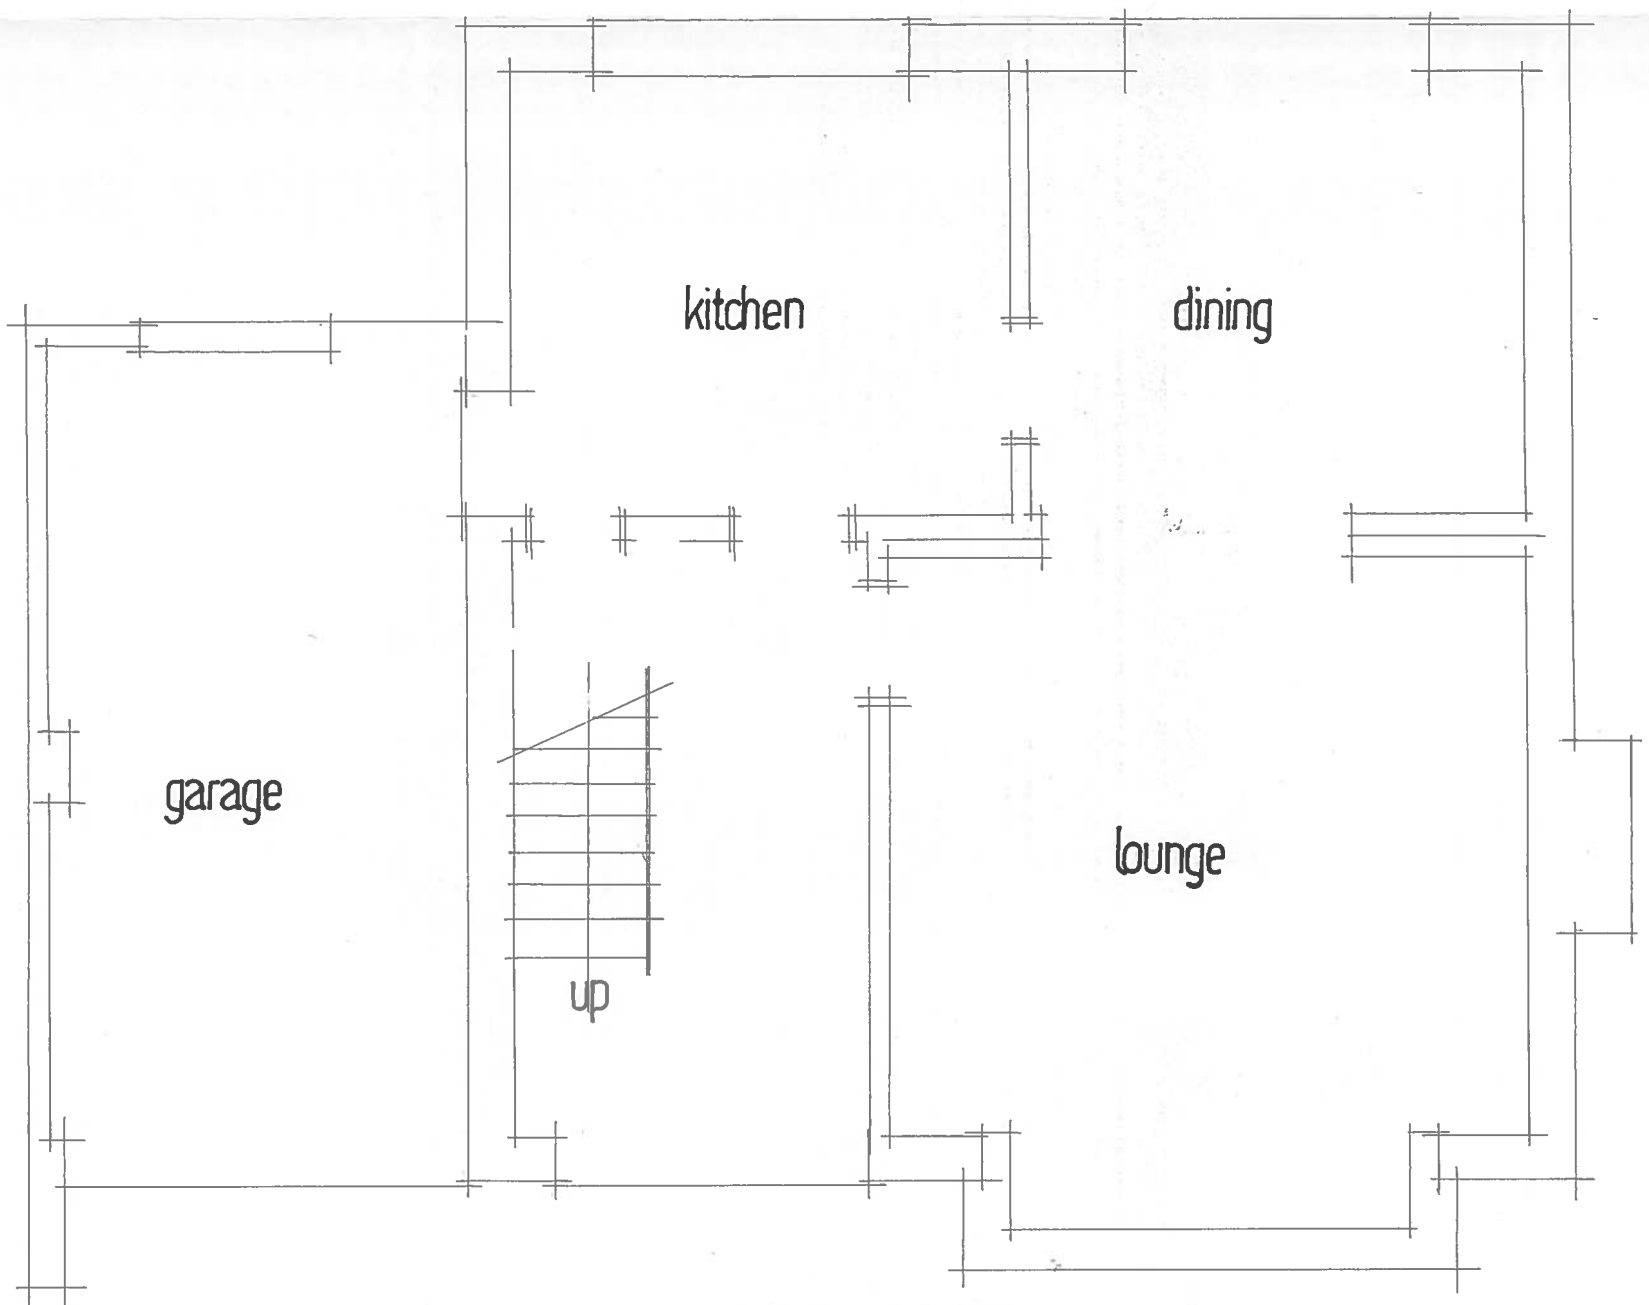

Existing Ground Floor