


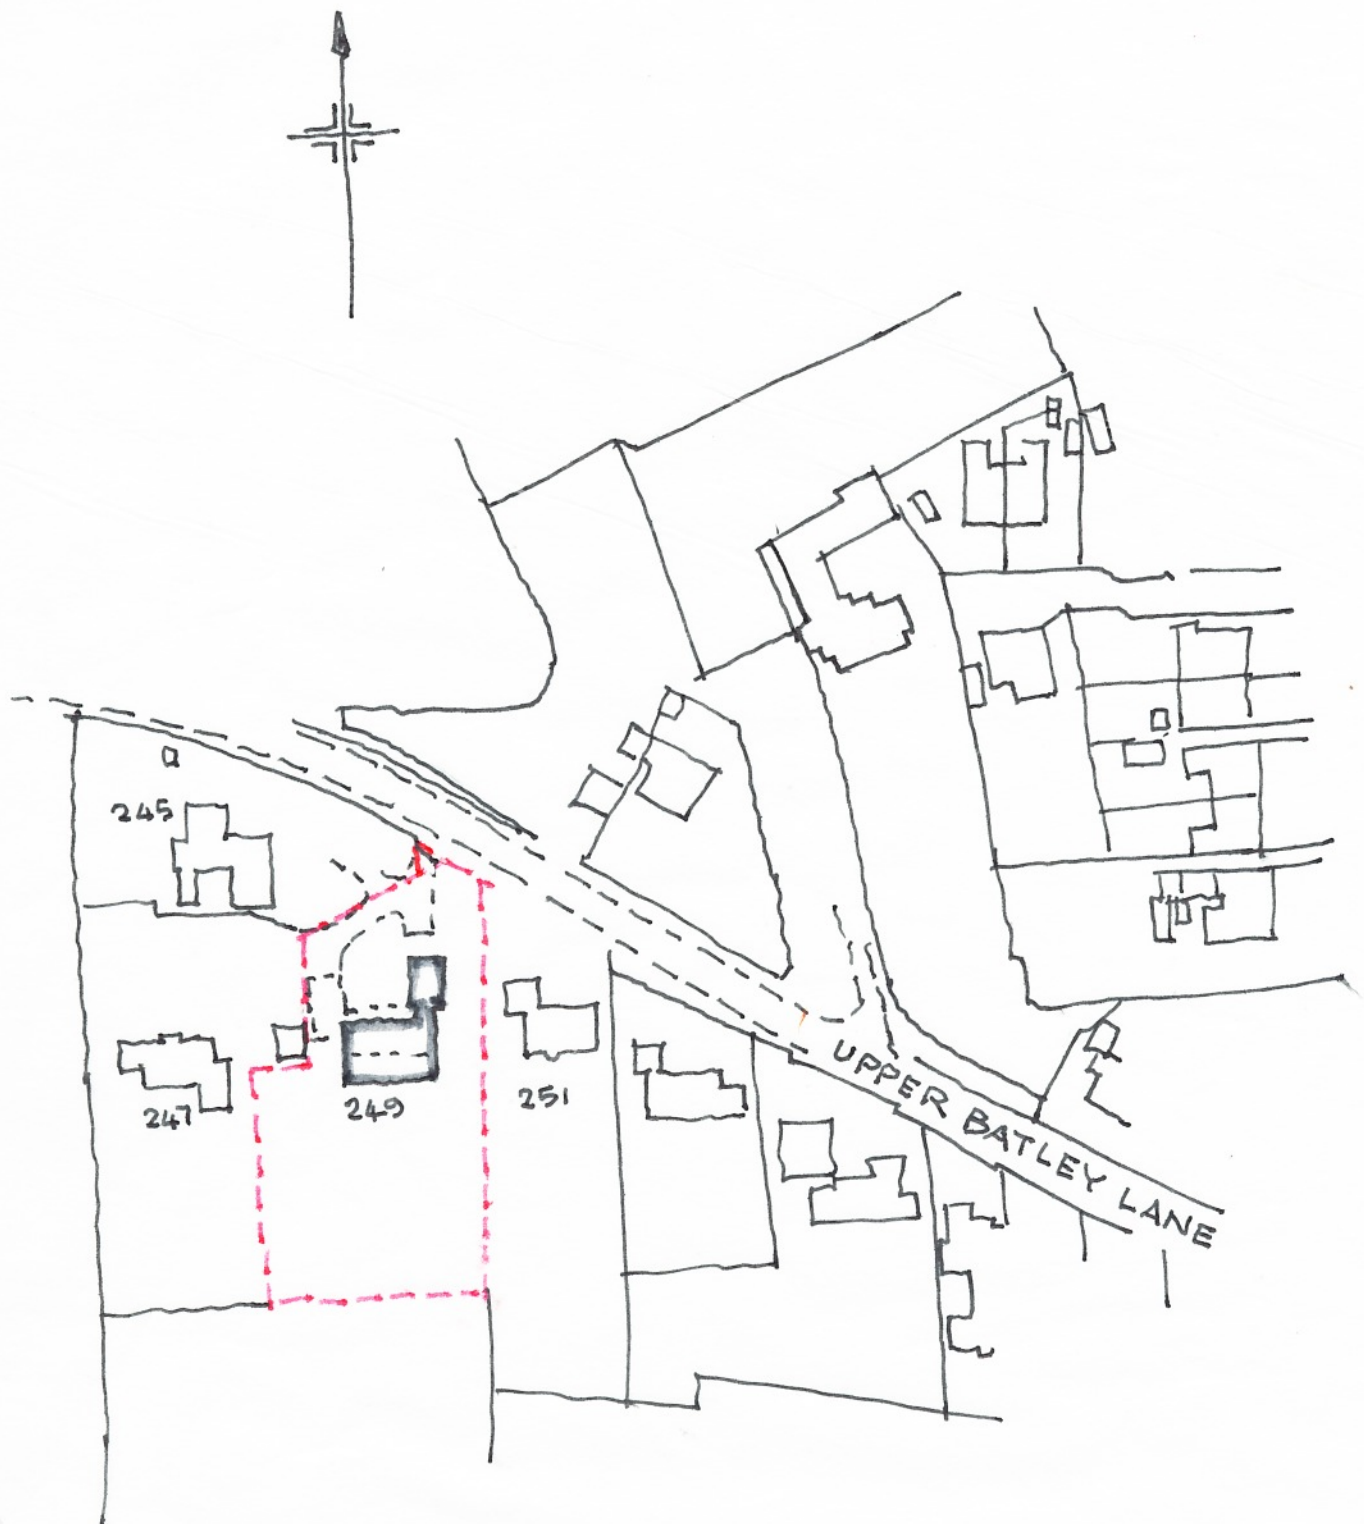

249 Upper Batley Lane Proposed Development.

Location Plan 1801.9 – (P) 001 Scale 1:1250 @ A4