



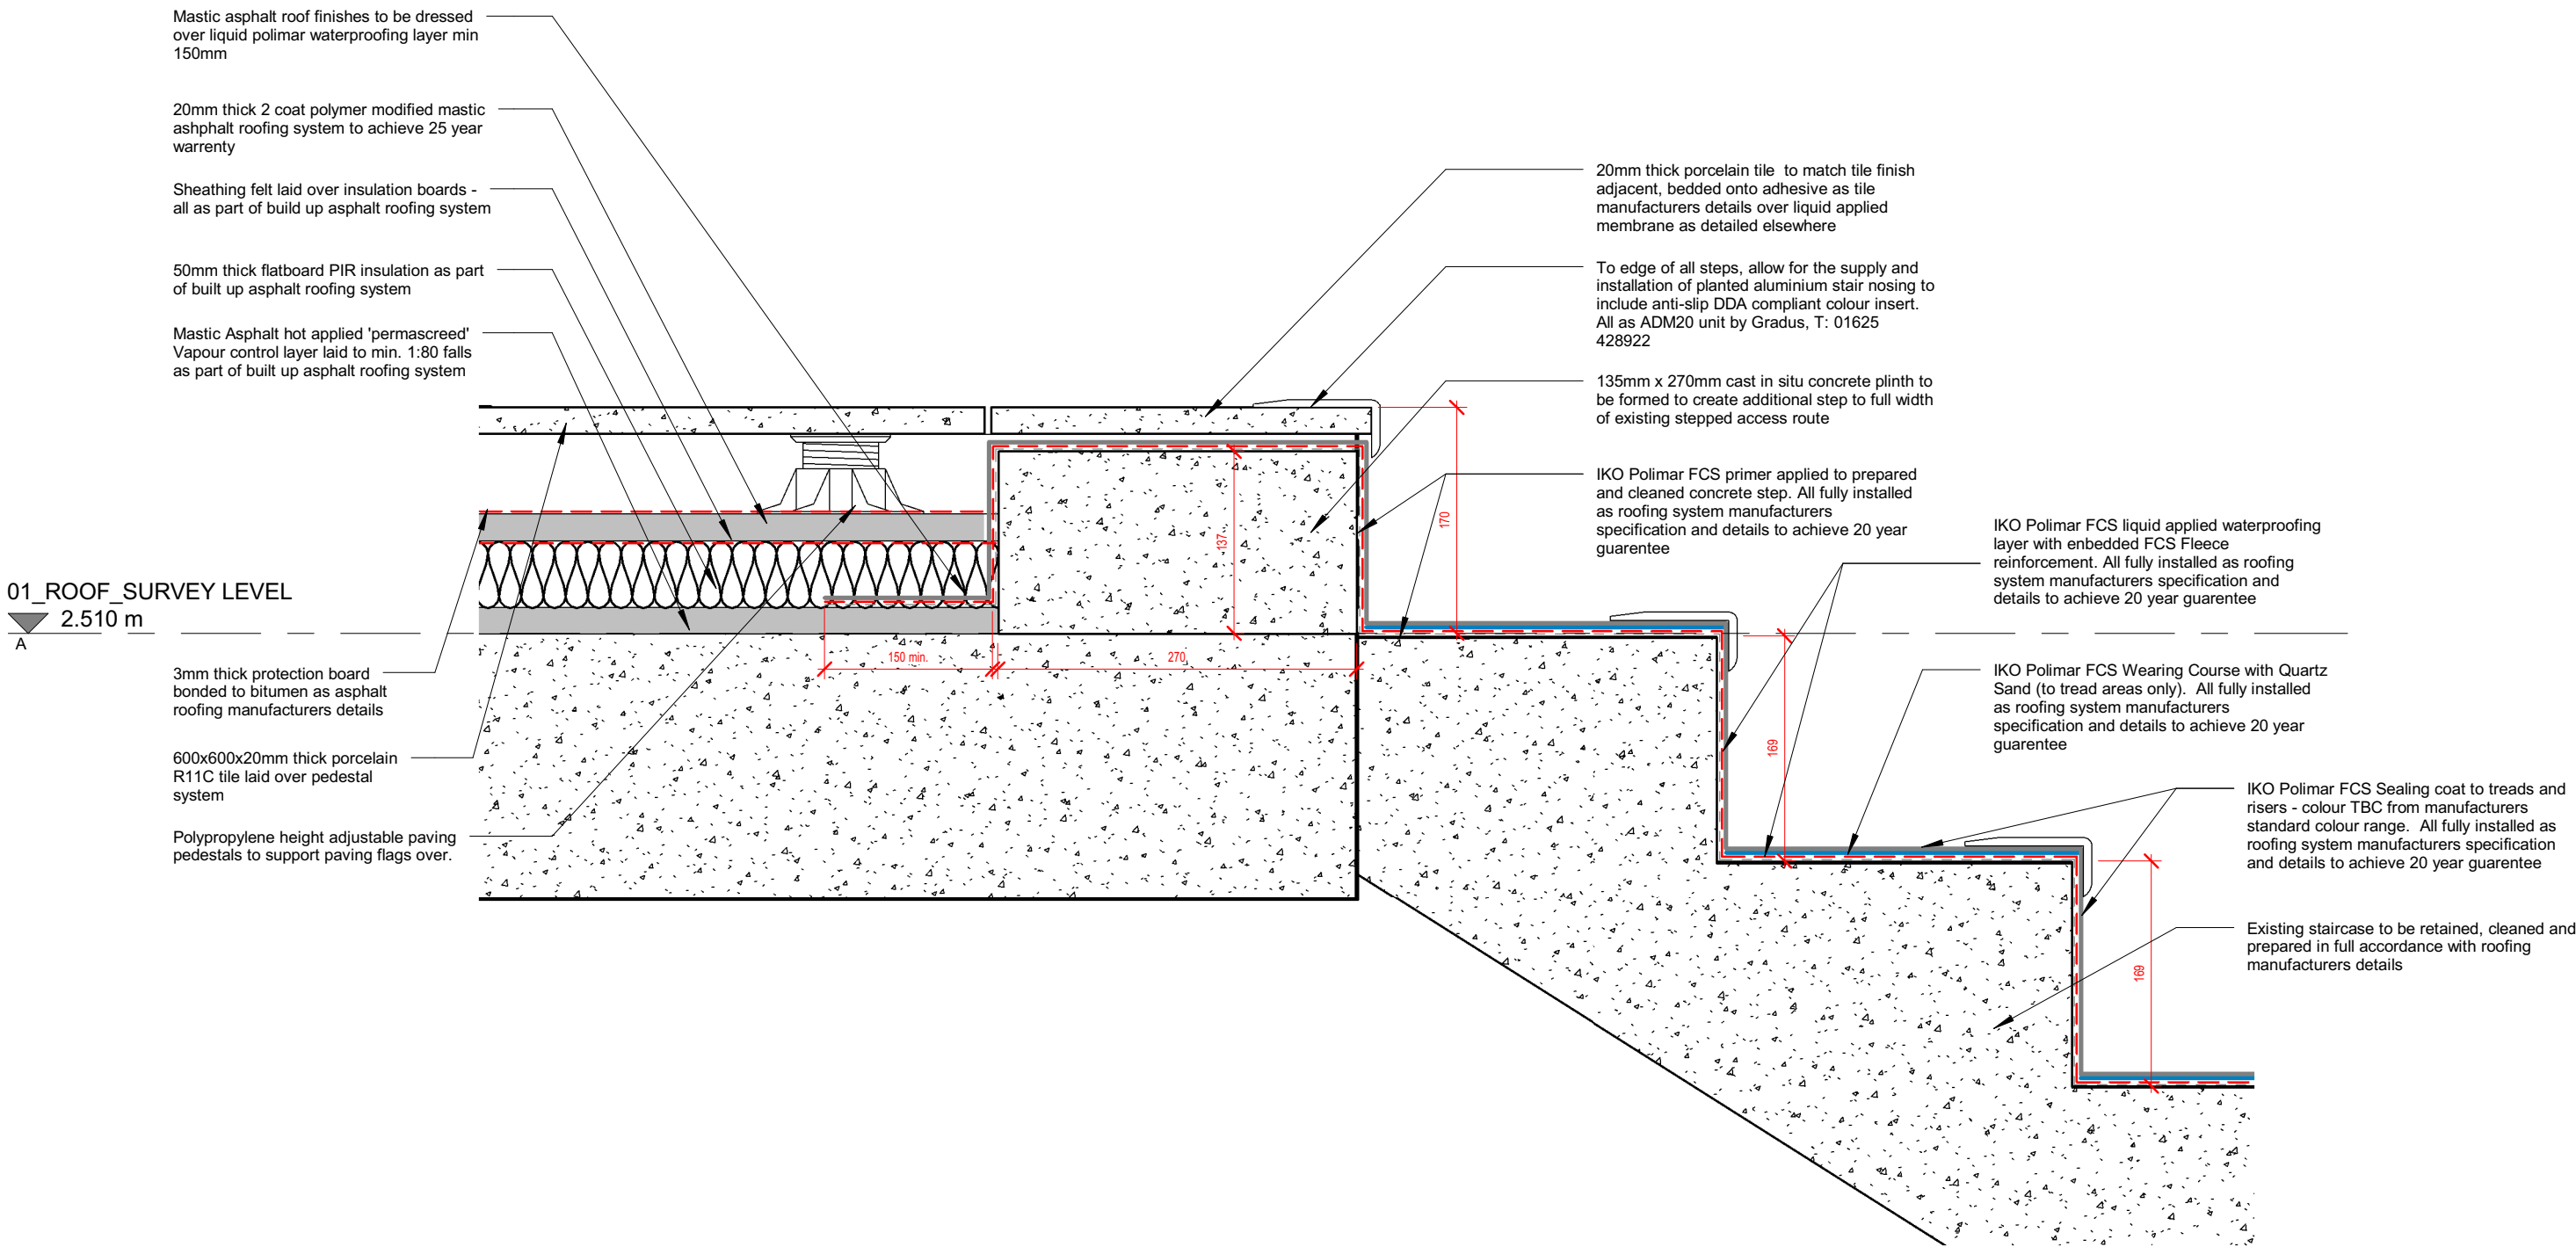


3 Roof Level - Top of Steps Detail

1 : 5

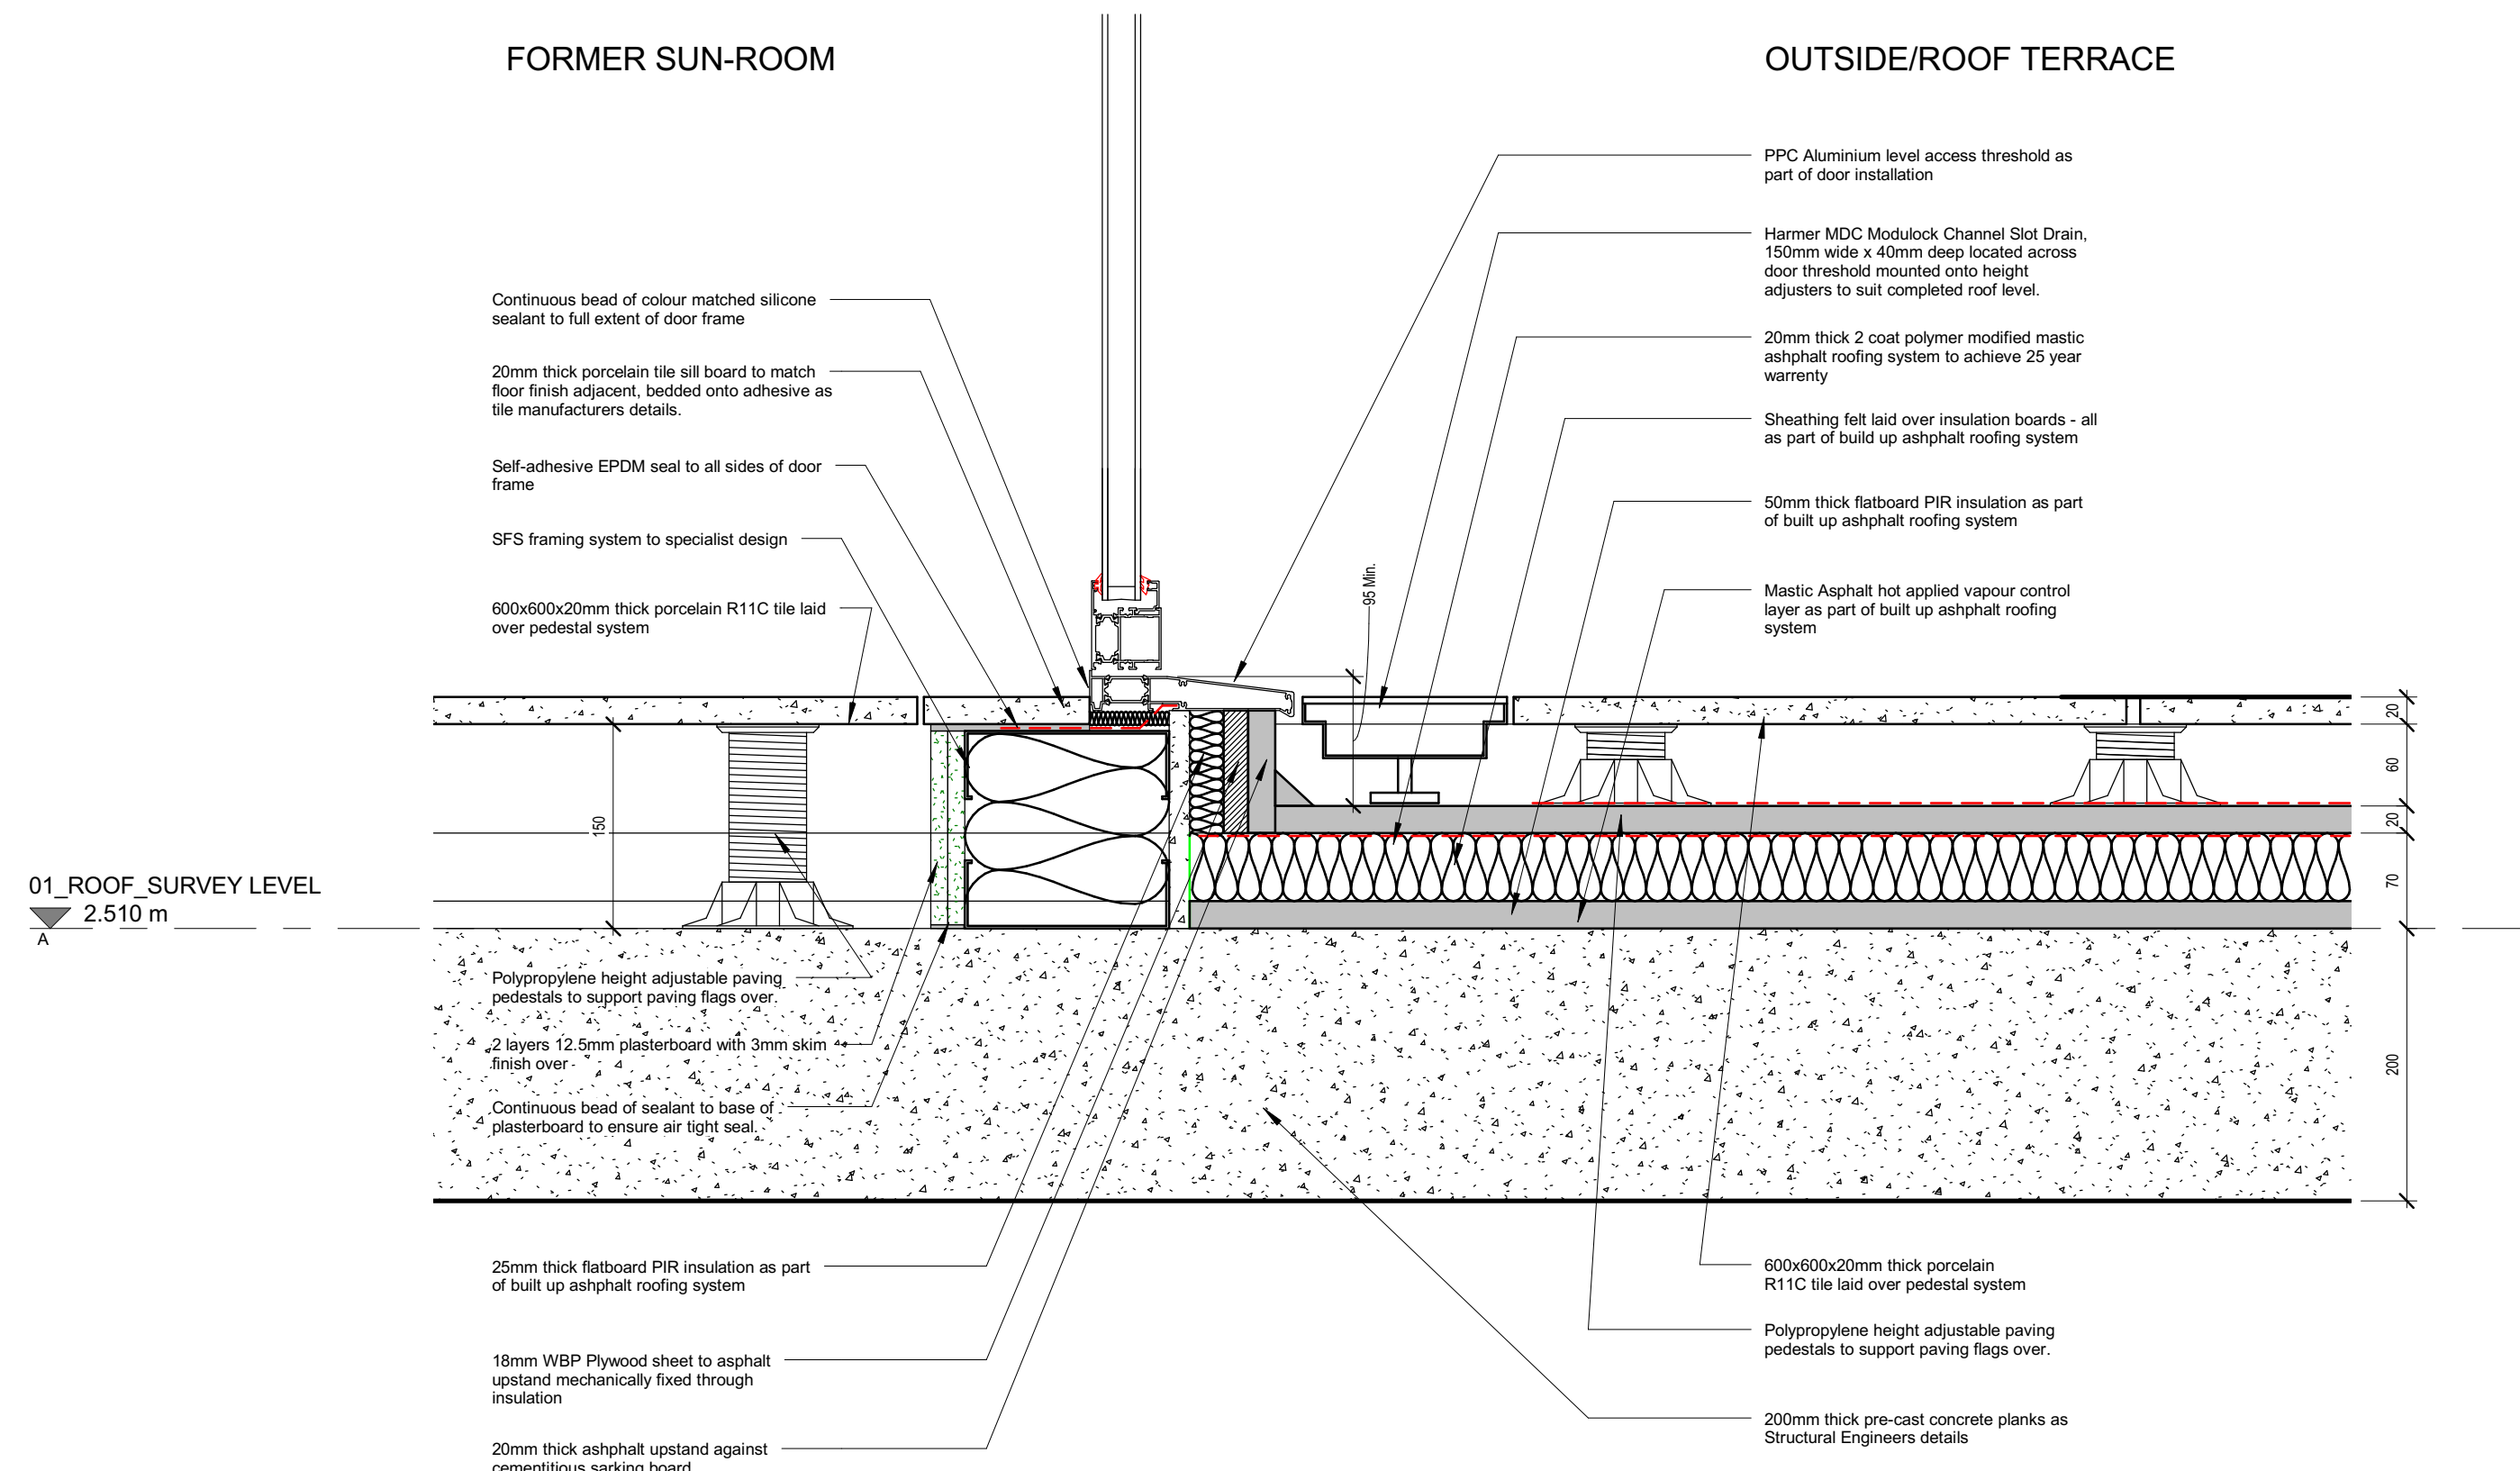

2 Roof Level - Door Threshold to Sun Room

1 : 5

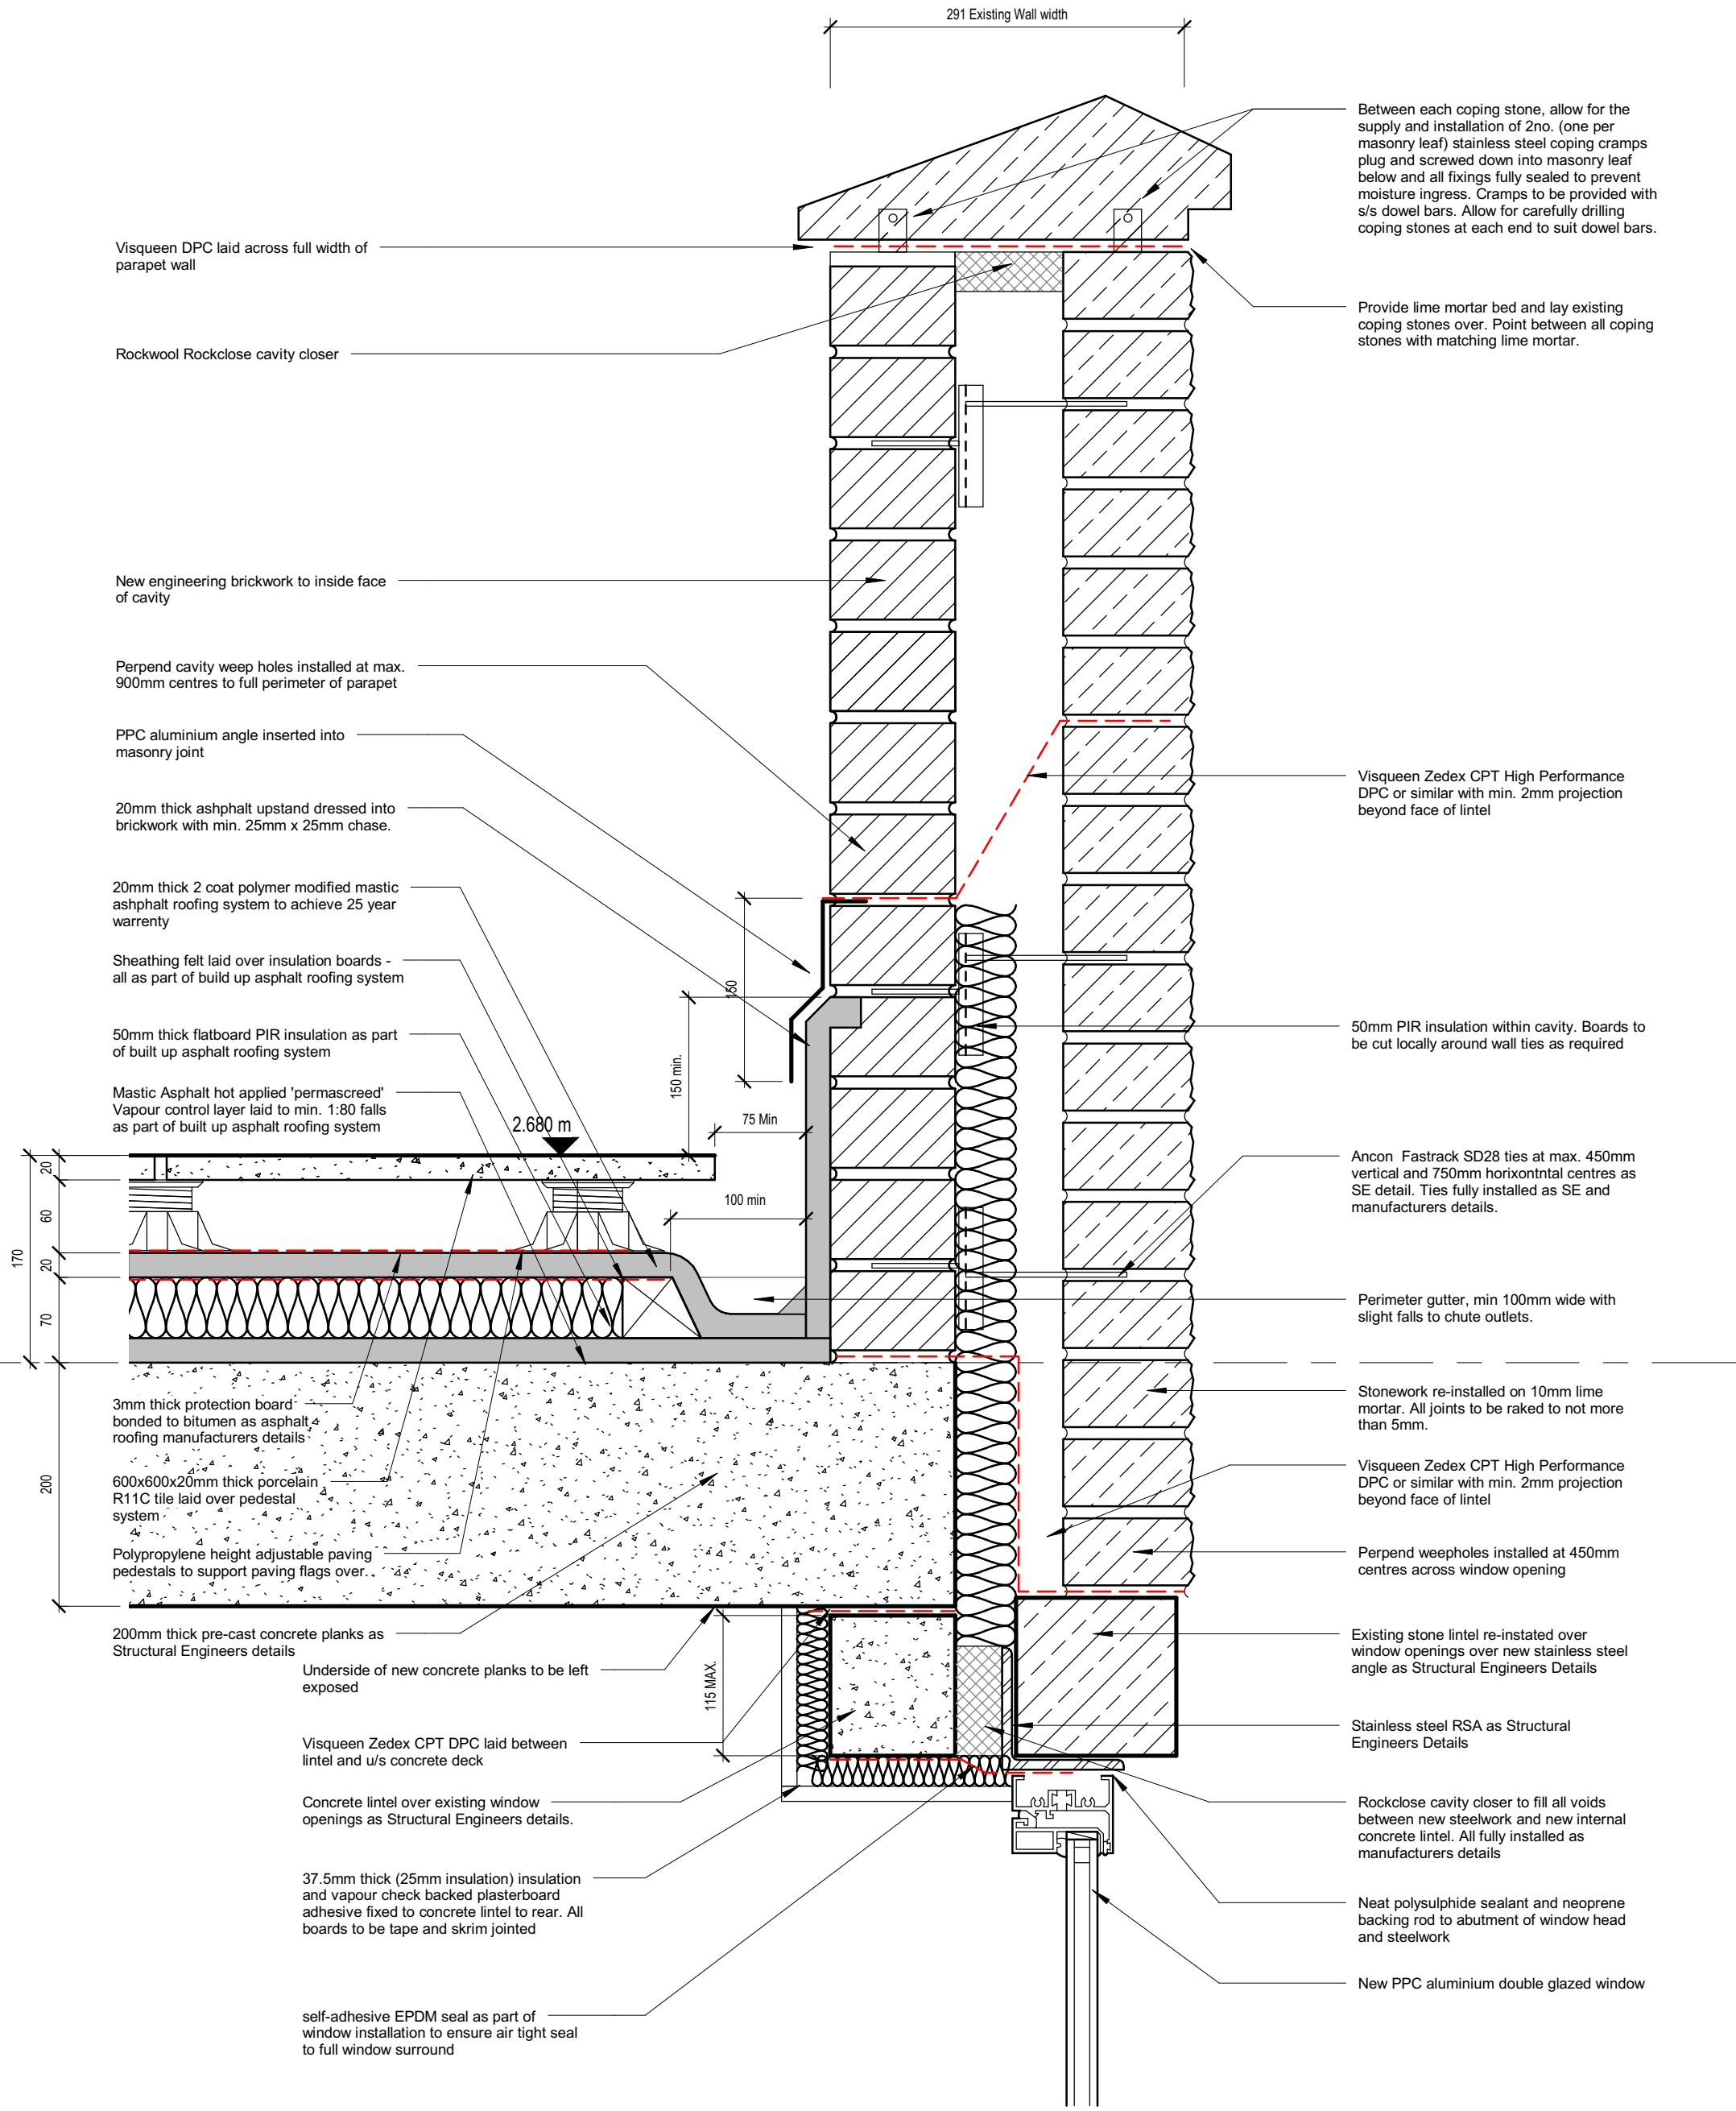

1 Typical Parapet Construction Detail

1 : 5

P02	Planning Submission	05/10/2018	IT	AF
P01	Stage 3 Submission	13/08/2018	IZ	GS
Rev	Description	Date	Dr by	App by
original by	I. Turrell	08/01/18	approved by	Approver



AHR Architects Ltd
7 Brewery Place
Brewery Wharf
Leeds
LS10 1NE
United Kingdom

T +44(0)113 3858787
F +44(0)113 3858777
E leeds@ahr-global.com
www.ahr-global.com

client name	Morgan Sindall
project	Broadbents Bath House
drawing	Typical Roof Details - Sheet 2
computer file	C:\Users\k.douthett\Documents\Bowl Project\BHBH\X-000\A-BUILDING_CENTRAL_xld.douthett.rvt
plot date	
project number	2018.00489.000
scale	1 : 5
drawing number	BBH-AHR-B1-02-DR-A-27-007
issue status	S2
rev	P02
drawn by	IT
checked by	GS
approved by	Approver

This drawing is to be read in conjunction with all related drawings. All dimensions must be checked and verified on site before commencing any work or producing shop drawings. The originator should be notified immediately of any discrepancy. This drawing is copyright and remains the property of AHR.