



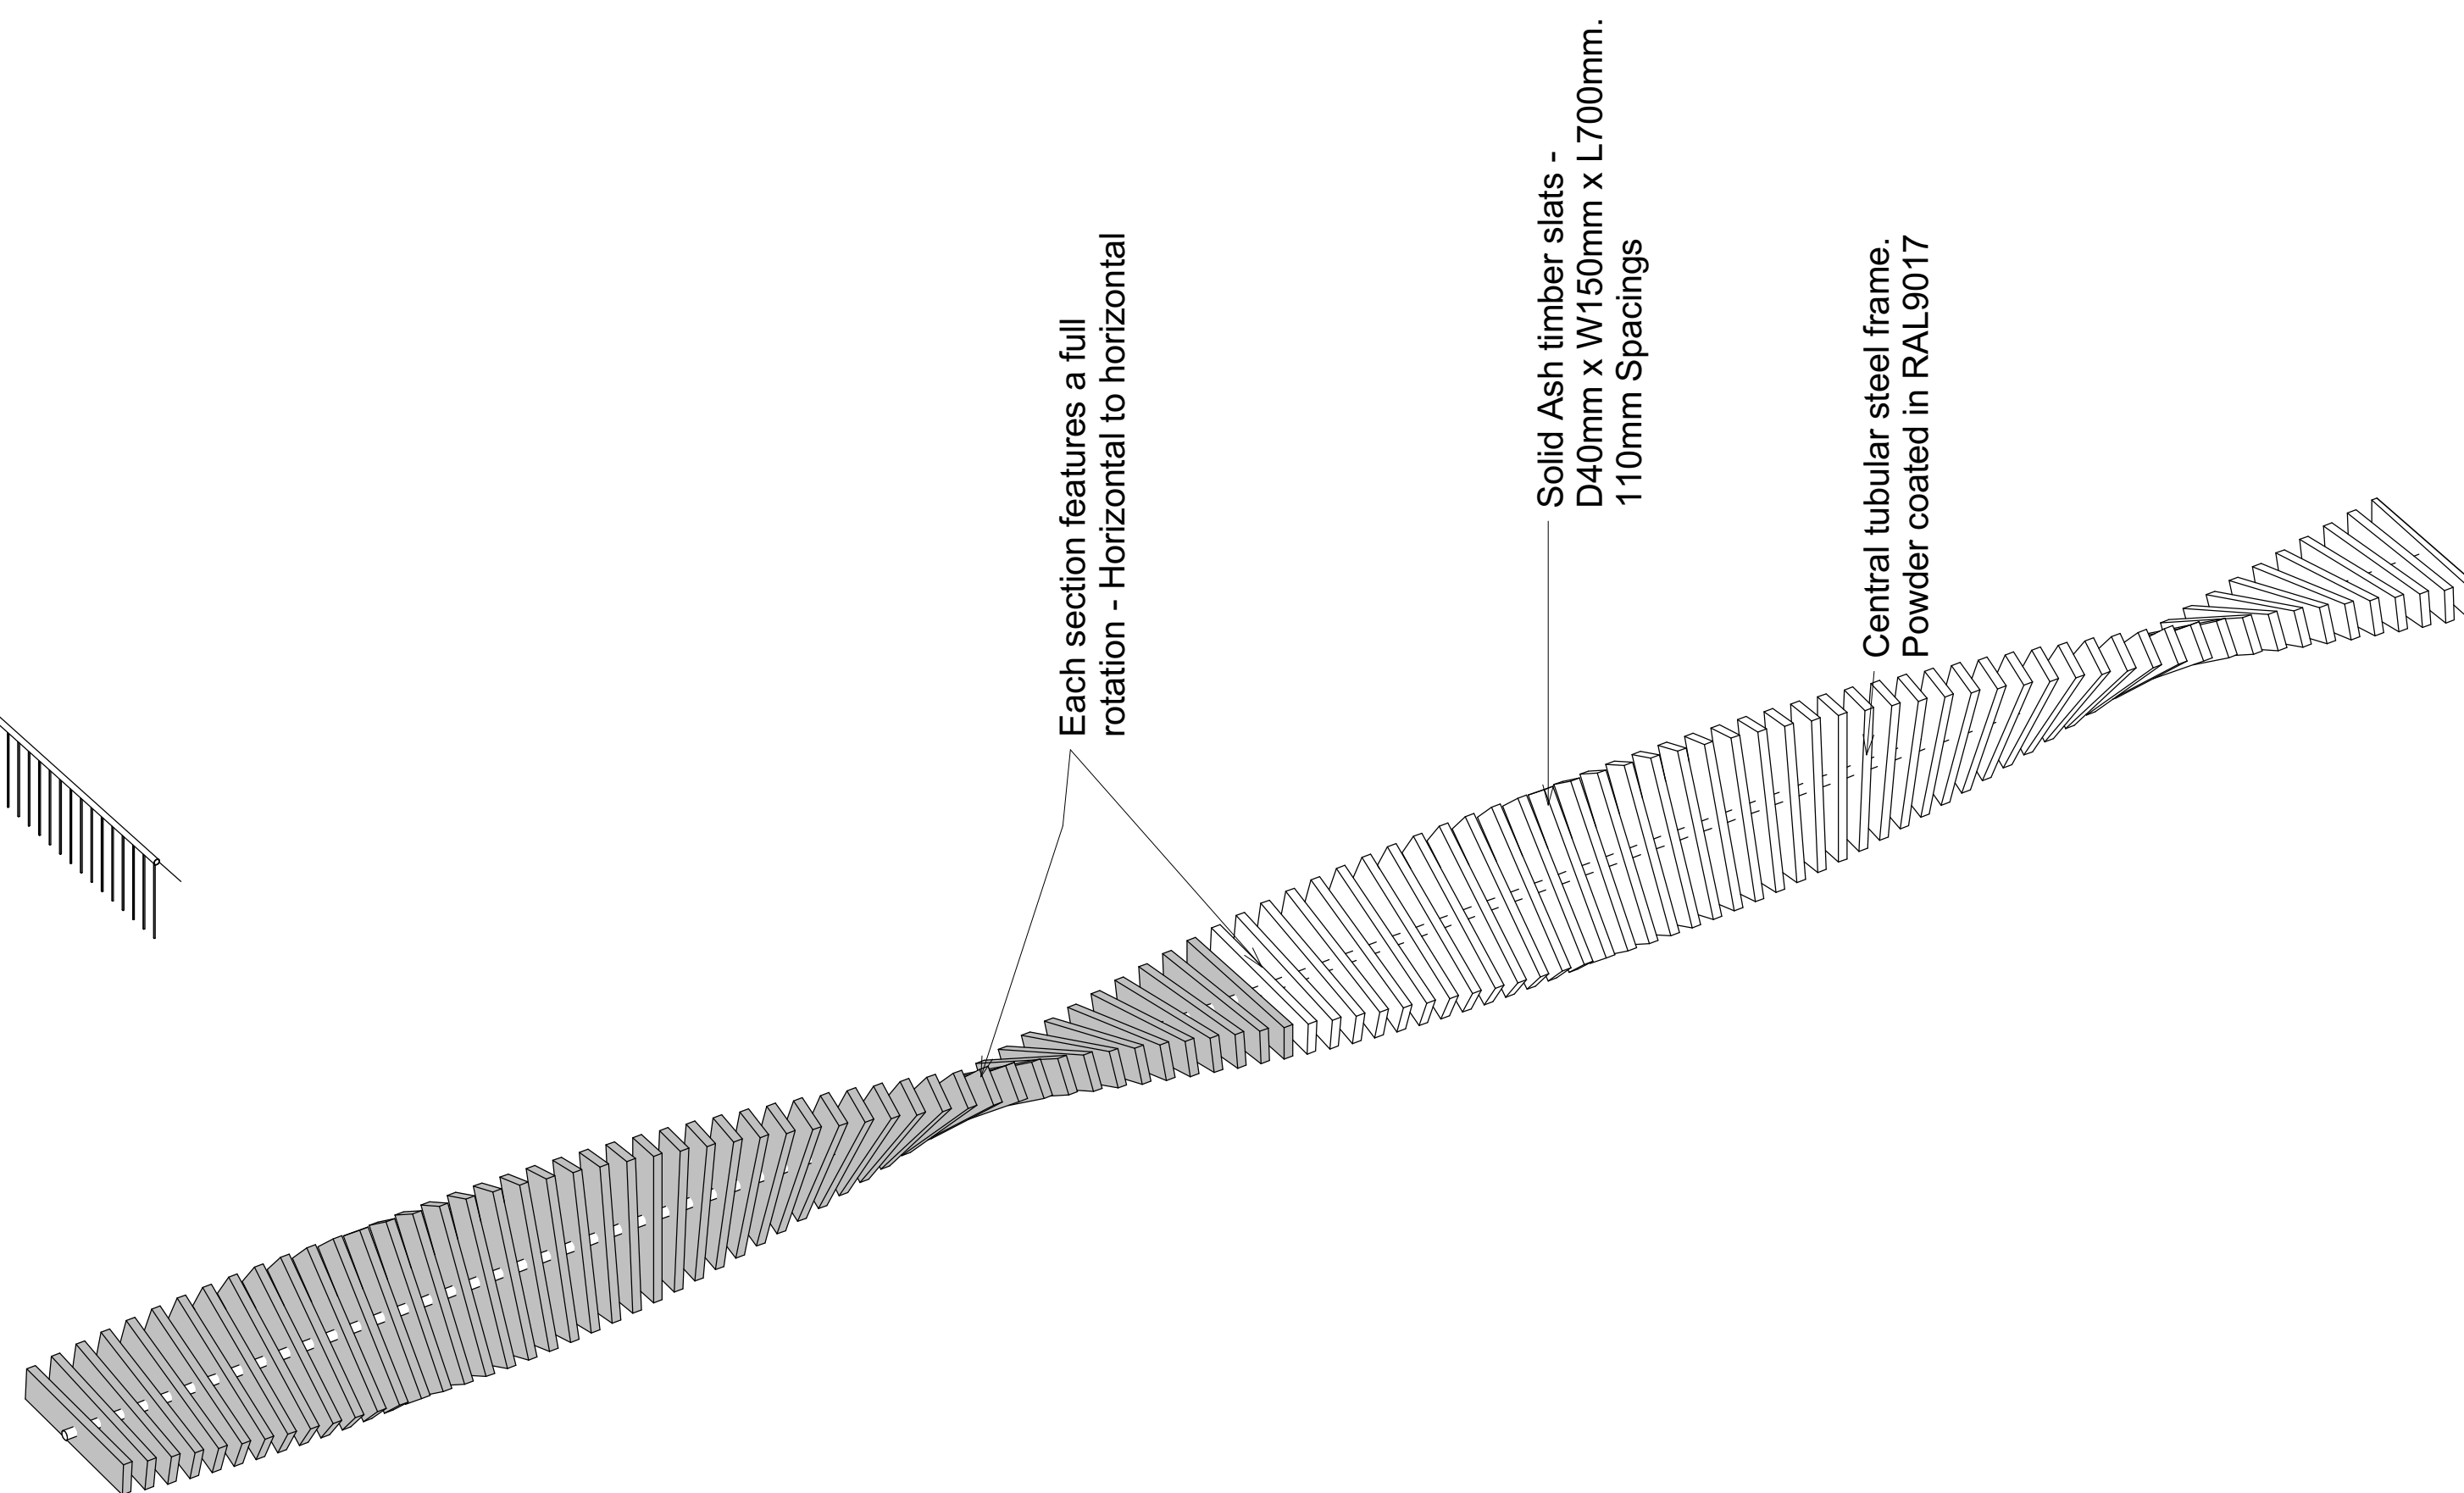

3 BH Sculpture - 3D Detail

P02	Planning Submission	05/10/2018	IT	AF
P01	Stage 3 Submission	13/08/2018	IZ	GS
Rev	Description	Date	Dr by / App	
original by JB		date created 08/15/18	approved by GS	

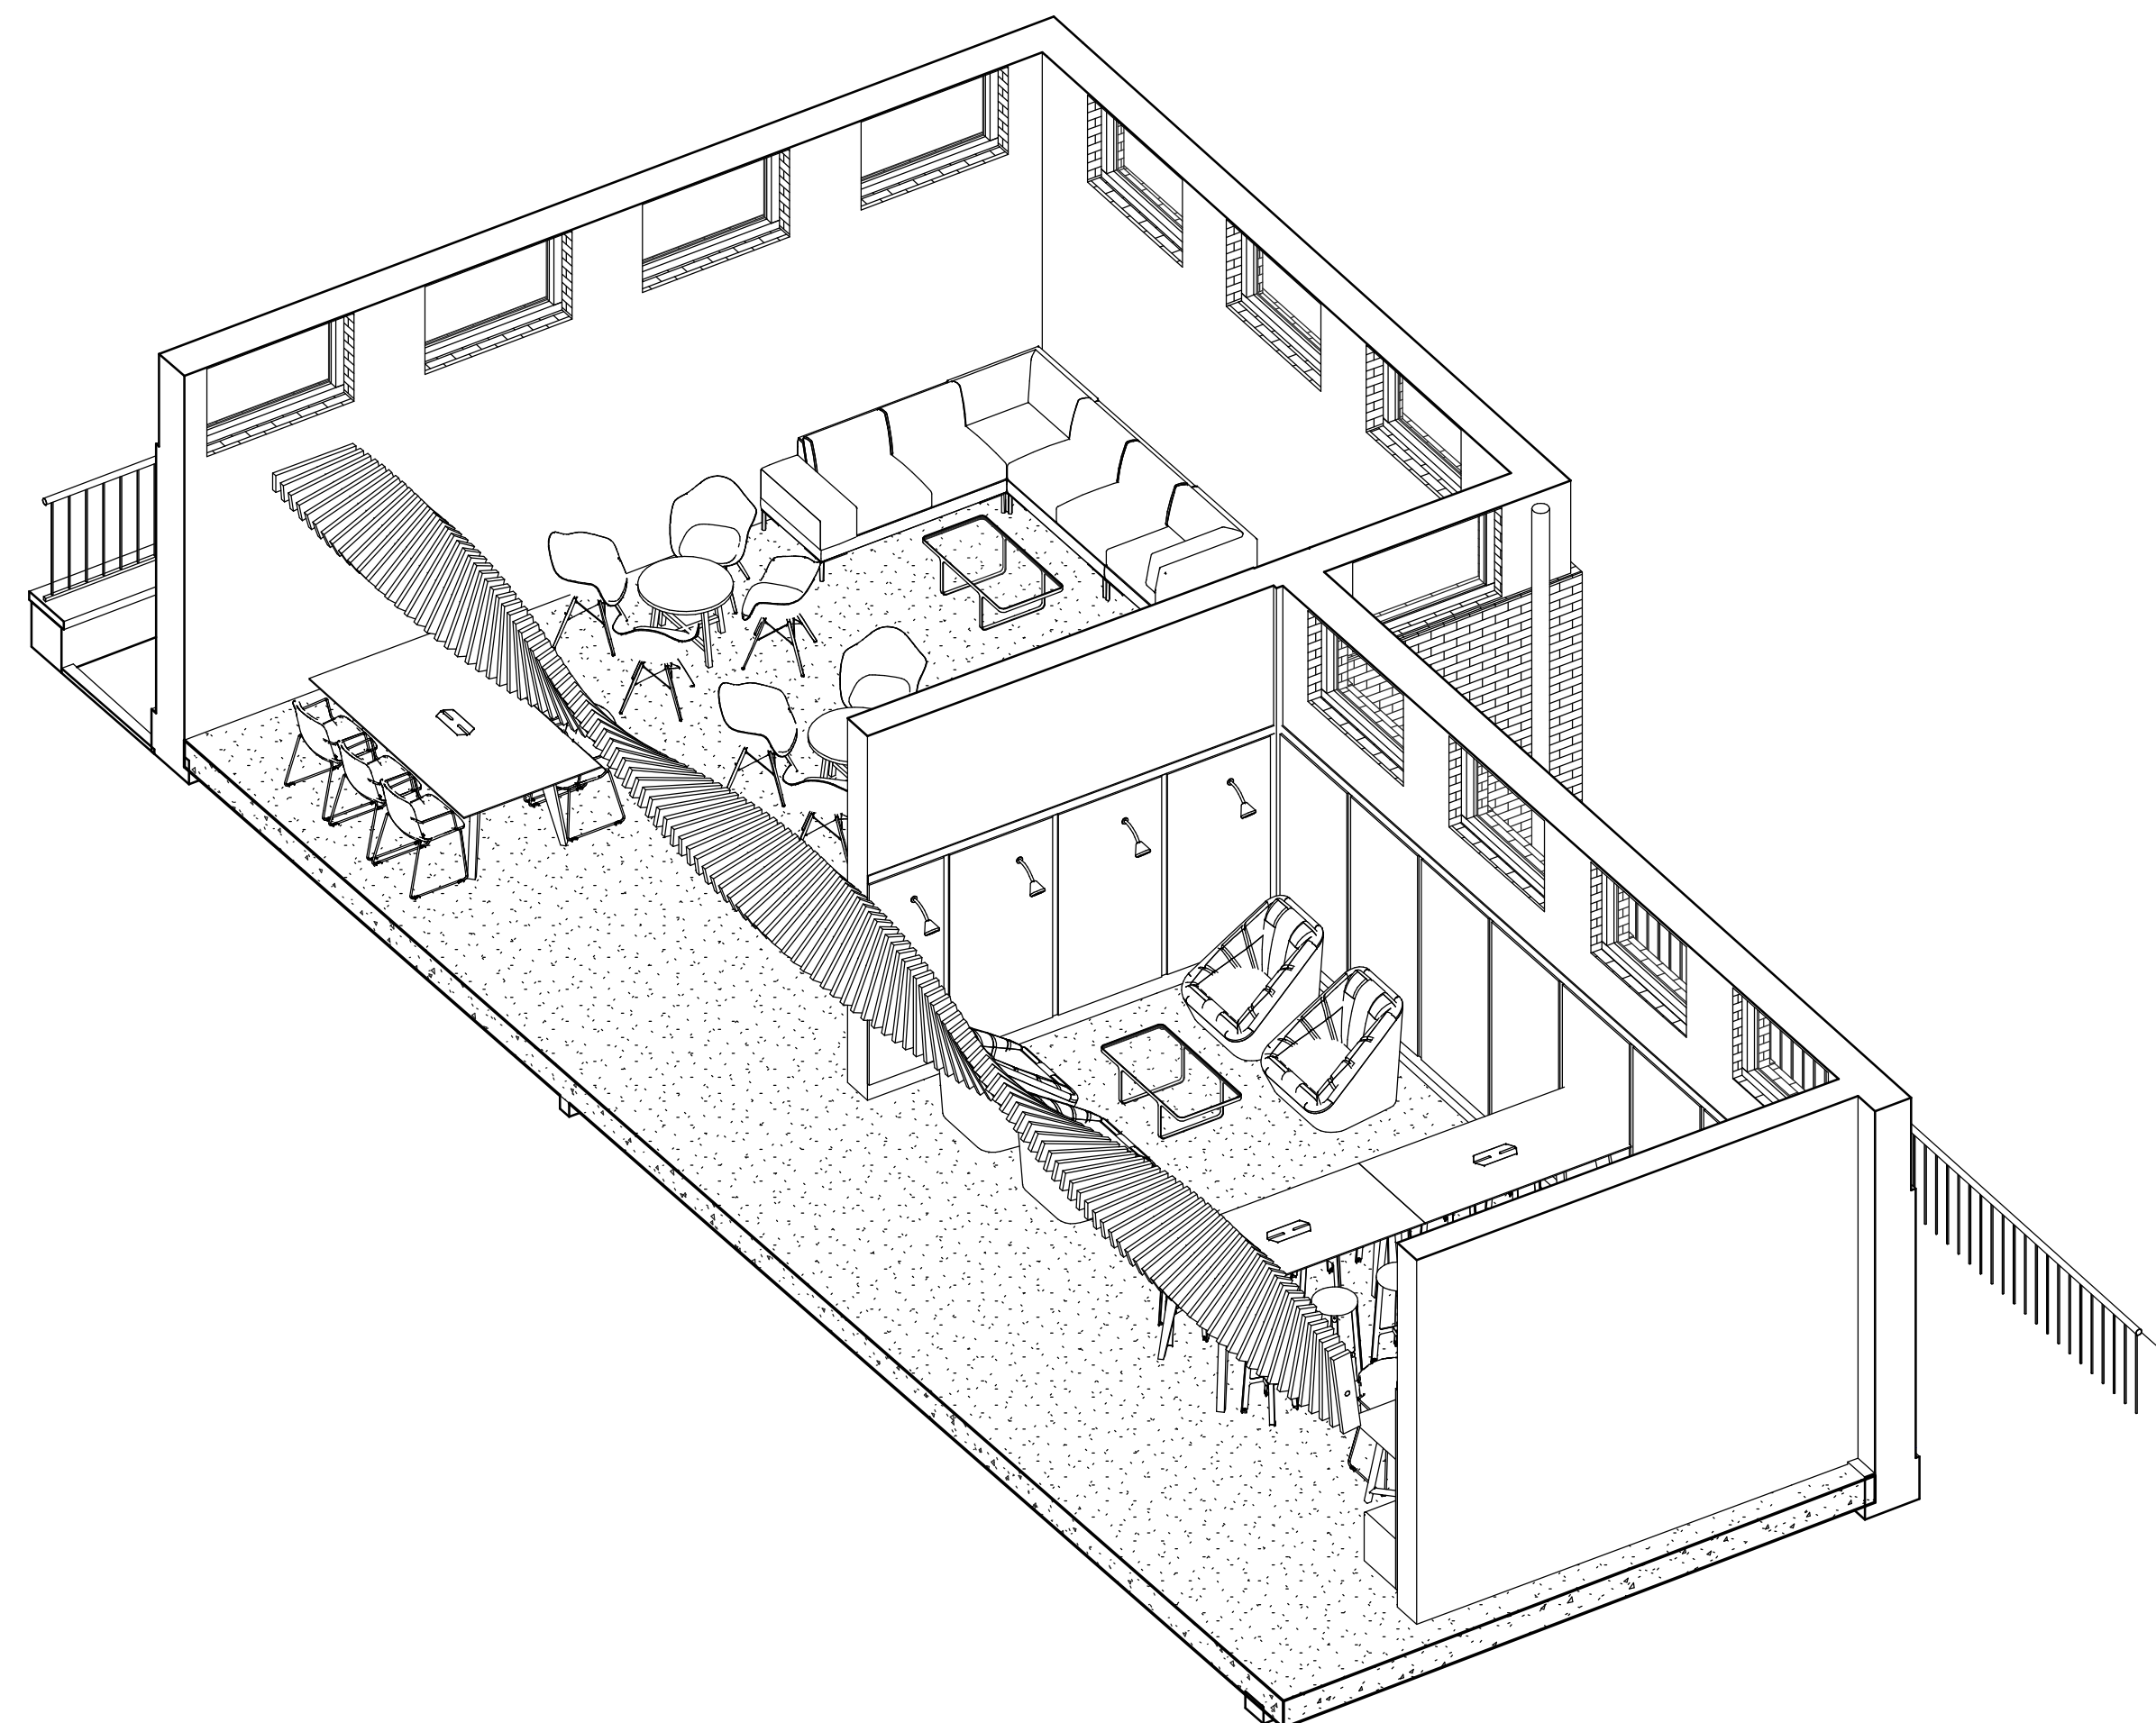

T +44(0)113 3858787
F +44(0)113 3858777
E leeds@ahr-global.com
www.ahr-global.com

client name	
Morgan Sindall	
project	
Broadbents Bath House	
drawing	
Proposed FF&E BH Sculpture Detail	
computer file C:\users\jef.douthett\Documents\ff&e Project-BH-AHR-XX-XX-AD-BLDG_CENTRAL_plat.douthett.rvt	plot date
project number 2018.00489.000	scale 1 : 25
drawing number BBH-AHR-B1-00-DR-A-70-009	issue status S2
	rev P02

This drawing is to be read in conjunction with all related drawings. All dimensions must be checked and verified on site before commencing any work or producing shop drawings. The originator should be notified immediately of any discrepancy. This drawing is copyright and remains the property of AHR.