



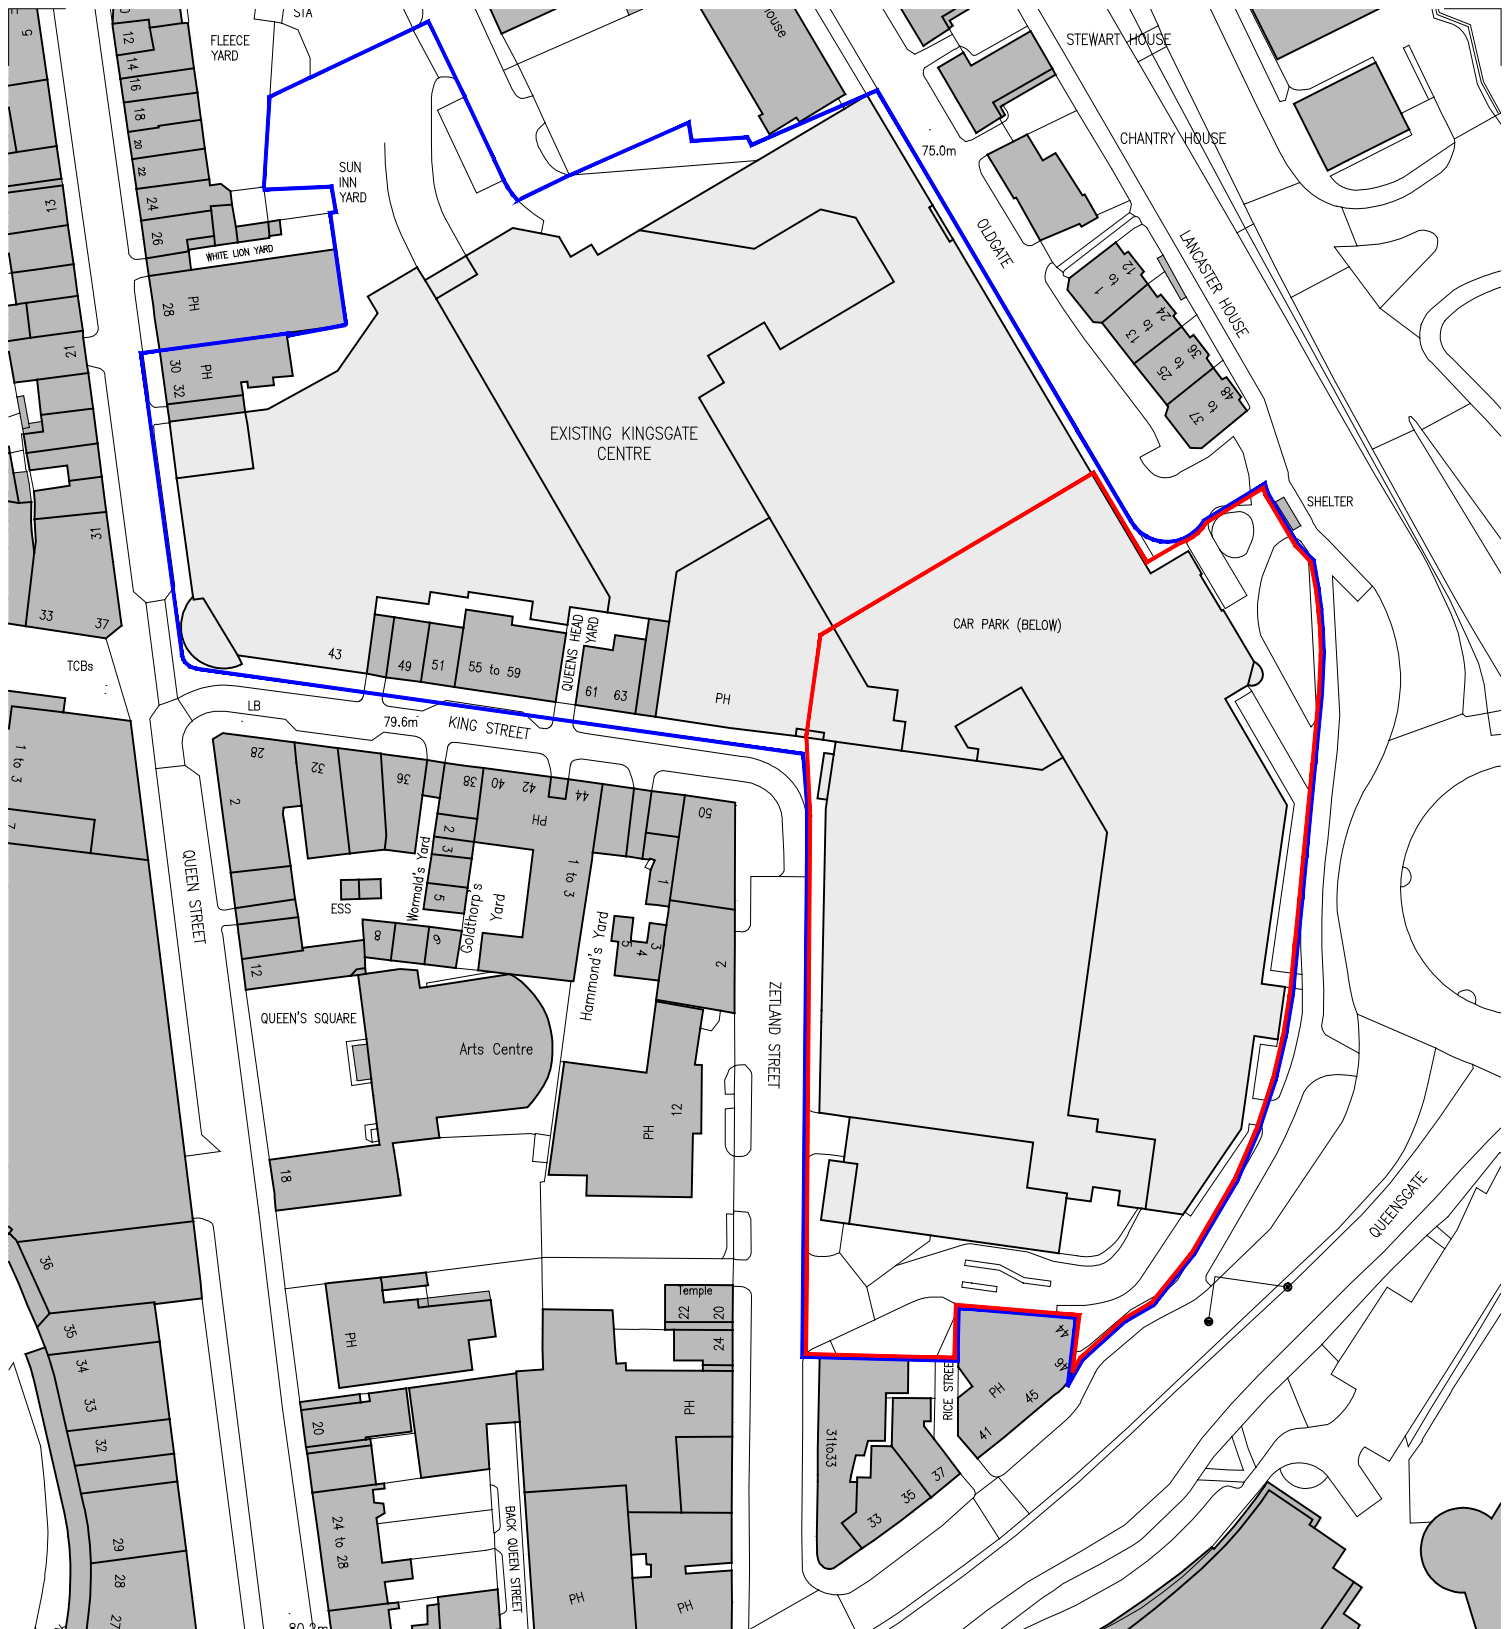

Ordnance Survey, (c) Crown Copyright 2015. All rights reserved. Licence number 100022432

- PROPOSED DEVELOPMENT
- NEIGHBOURING LAND UNDER CONTROL OF THE APPLICANT.
- EXISTING KINGSGATE SHOPPING CENTRE

1:1250
0 10 20 30 40 50m

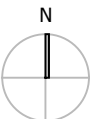

This drawing is copyright. All dimensions and details are to be verified on site. Any discrepancies are to be notified to the Architect prior to work commencing. Do not scale from drawings.

Content LOCATION PLAN
Client WD KINGSGATE LTD
Project KINGSGATE, PLAN H

Date OCT 2018 Drawing Scale 1:1250@ A4
Paper size A4 Drawn by GK Checked HB

Project Code 936 Drawing No. PL1-001 Revision

covellmatthews
ARCHITECTS

6 Manor Place, Edinburgh, EH3 7DD
edinburgh@covellmatthews.co.uk
www.covellmatthews.co.uk
t:0131 226 3366

PLANNING